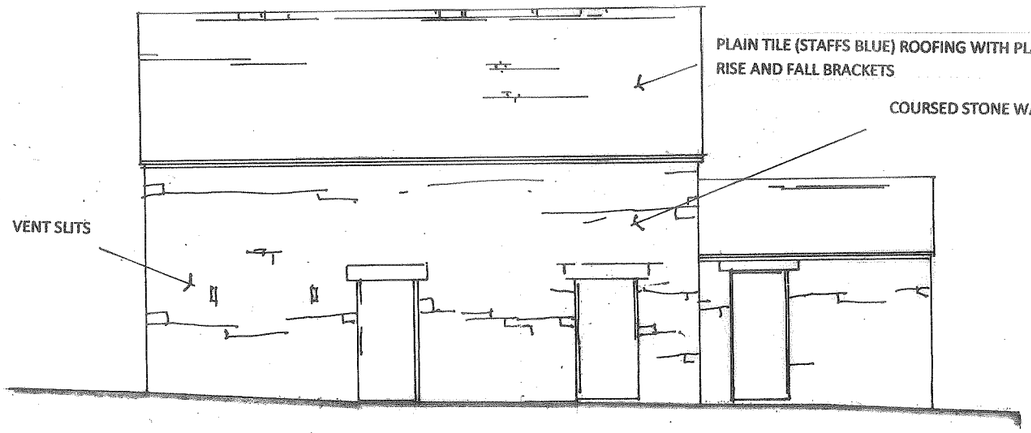

SOUTH EAST

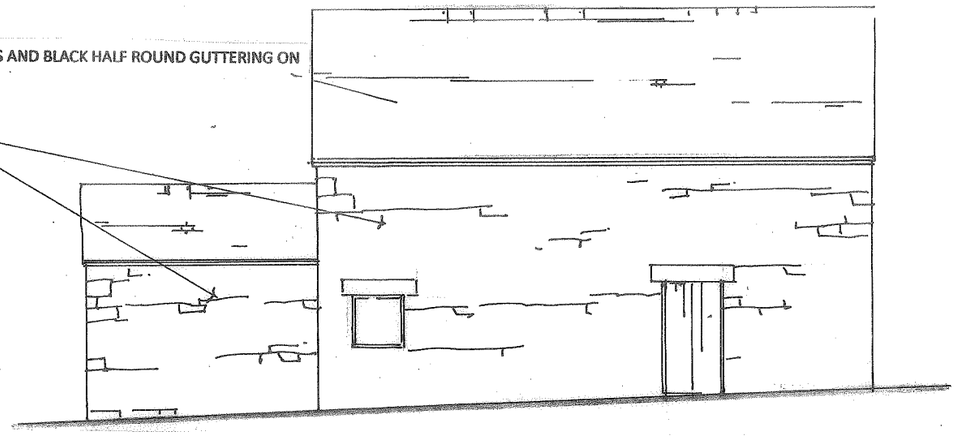

NORTH WEST

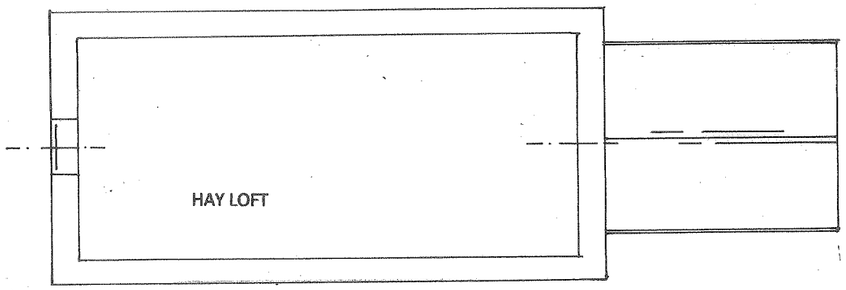

FIRST FLOOR PLAN

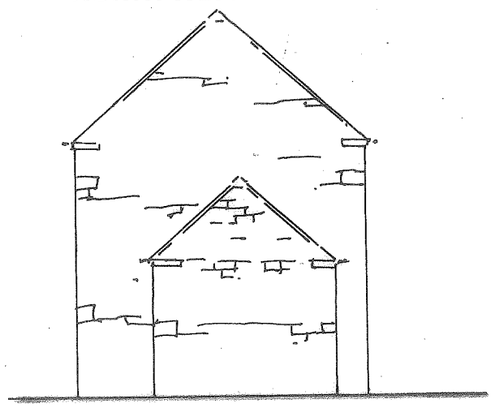

NORTH EAST

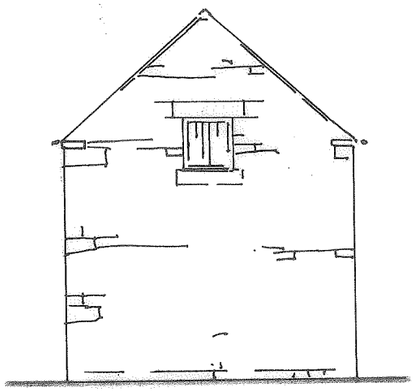

SOUTH WEST

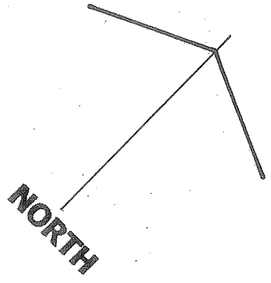

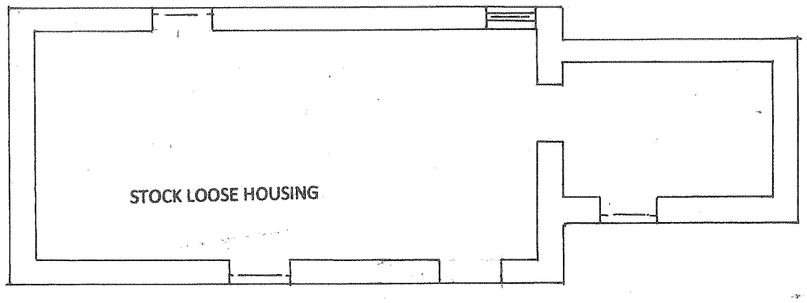

GROUND FLOOR PLAN

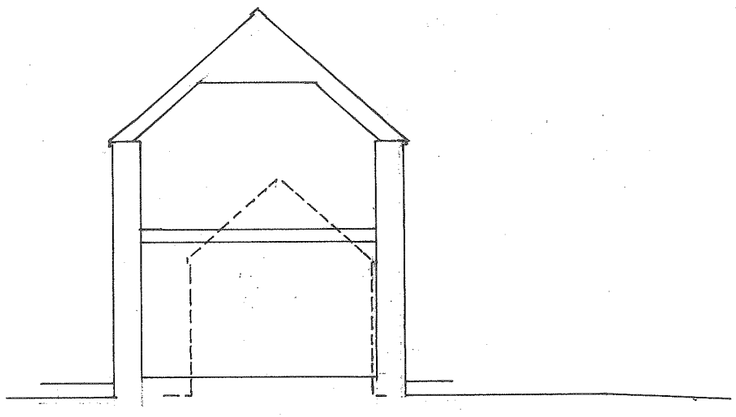

TRANSVERSE SECTION

ROBert L FORD

private architectural practitioner and rural development consultant

PARKSIDE PARK ROAD LEEK STAFFORDSHIRE ST13 8JT

roblford@phonecoop.coop 01538 389290 / 07969 68 68 86

1 METRE X 5 METRES AT 1:100 SCALE

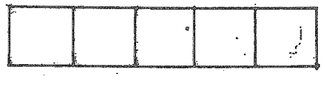

DRAWING NO. HSC 02 FLOOR PLANS AND ELEVATIONS AS EXISTING SCALE 1:100 AT A3

PROPOSED CONVERSION OF A TRADITIONAL STONE BARN AGRICULTRUAL BUILDING INTO A DWELLING HOUSE (GPDO CLASS Q) AT HONEY HOLE FARM STONEY LANE CAULDON STAFFORDSHIRE ST10 3EP

NOV 2021