


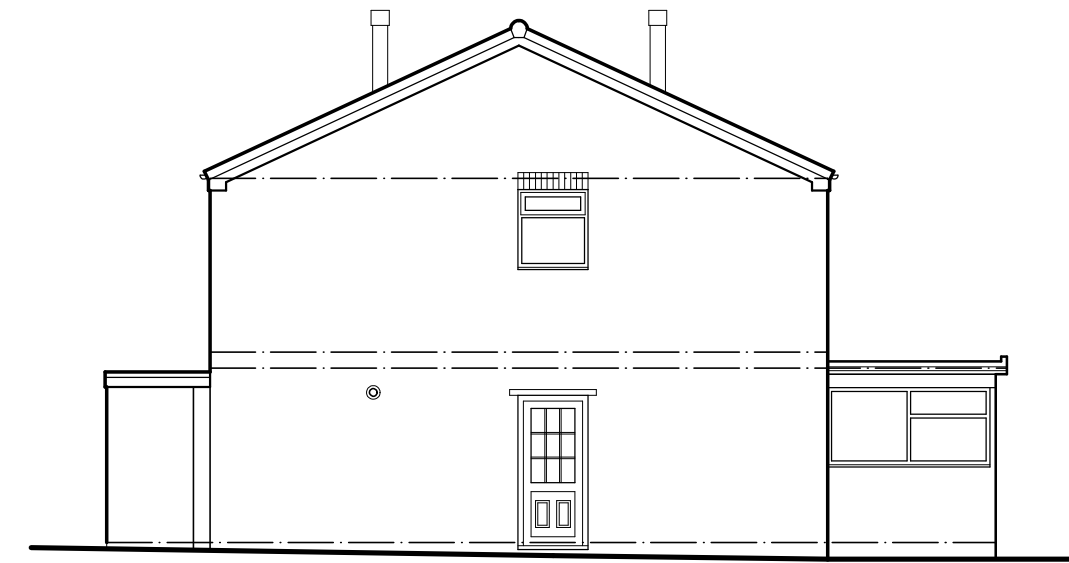


North West Elevation




South East Elevation




South West Elevation

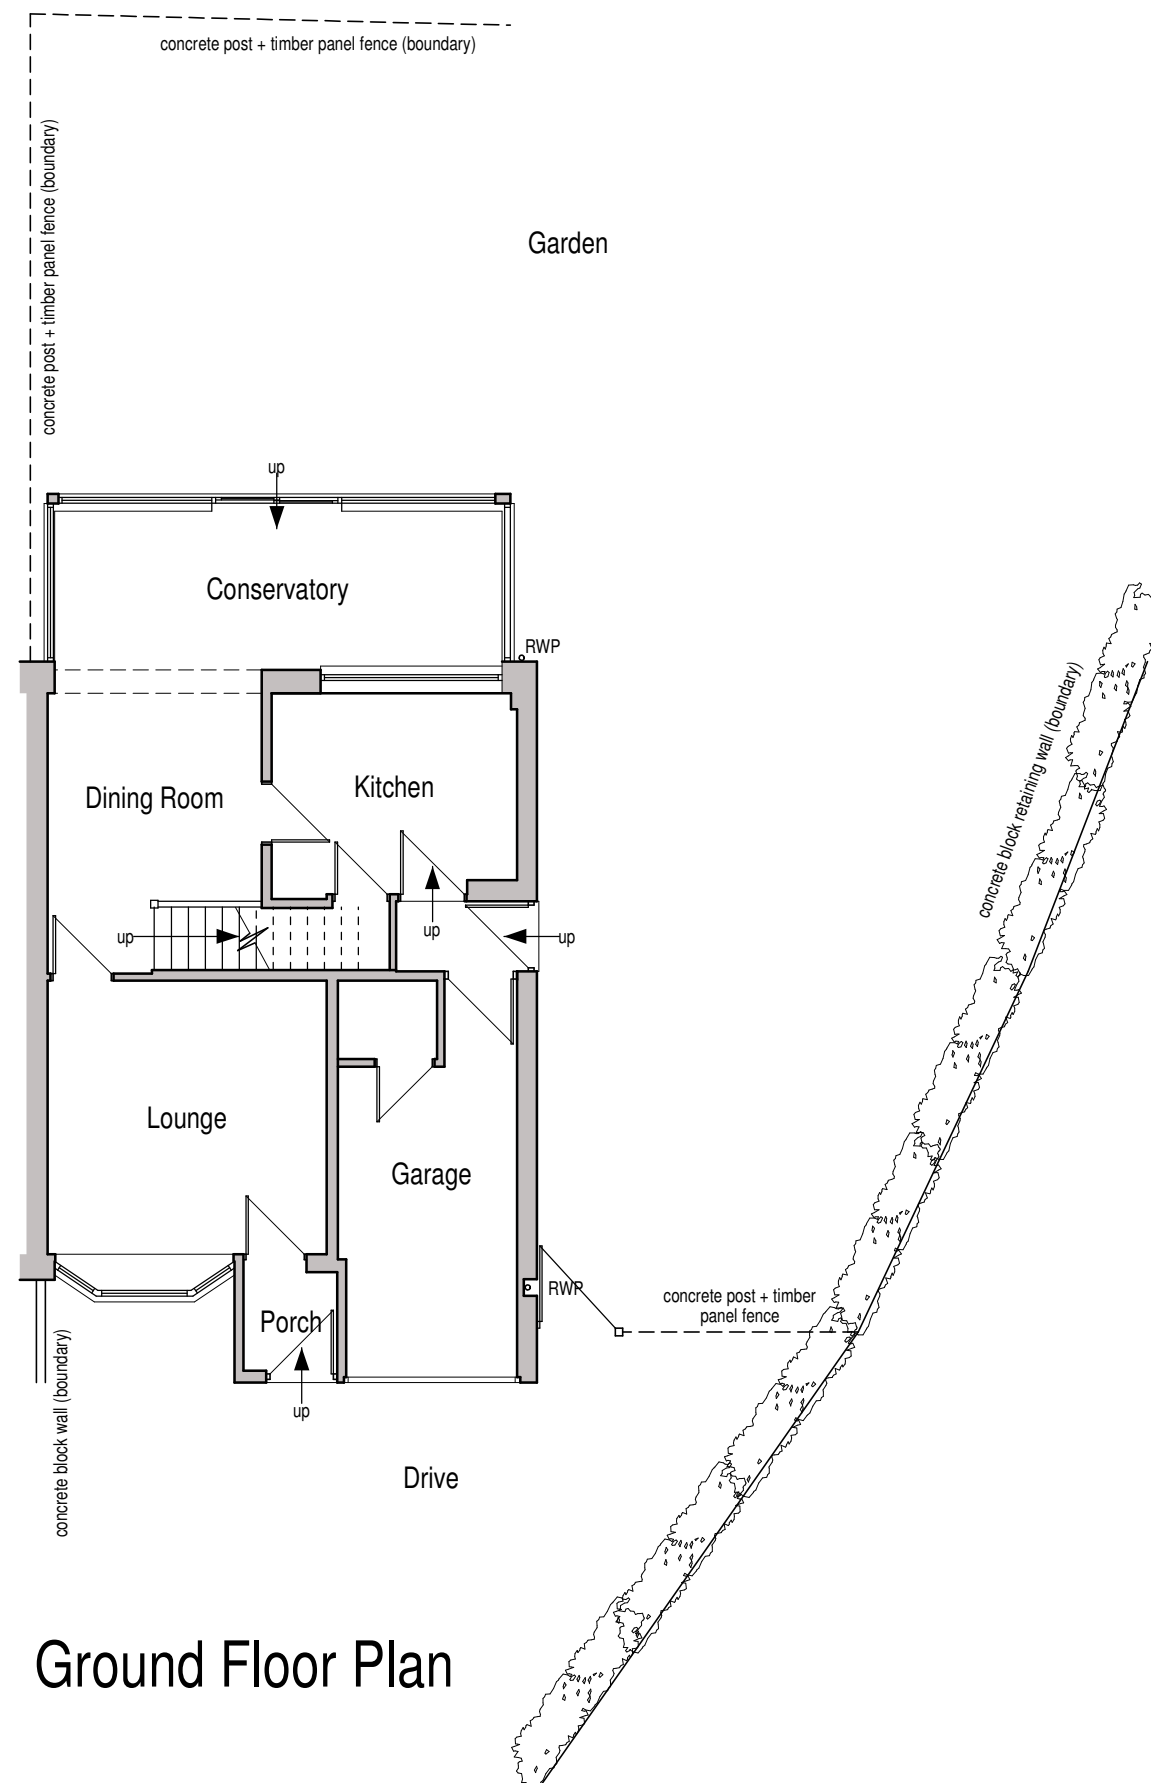

Ground Floor Plan

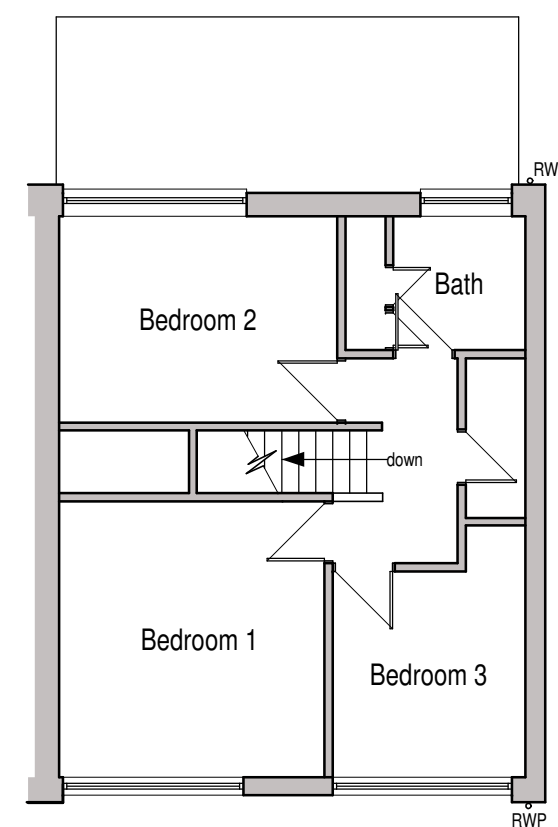

First Floor Plan

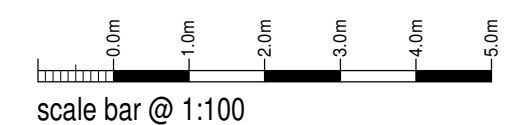

Mr & Mrs Fower

Proposed Side Extension at
8 Charnwood Close,
Leek,
ST13 8HX

Existing Conditions
Floor Plans and Elevations

Date	Sheet	Scale
October 2021	A2	1:100
Orig No.	Rev.	Drawn
2021-2637-01	-	ASR / NAW



10 Cawdry Buildings, Fountain Street, Leek. ST13 6JP
Telephone: 01538 386002
E-mail: info@sammonsltd.co.uk
Web: www.sammonsltd.co.uk

This drawing is copyright.
All dimensions must be checked prior to commencement.