

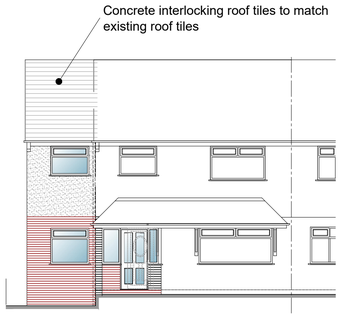



Proposed South West Elevation
scale 1:100 @ A1

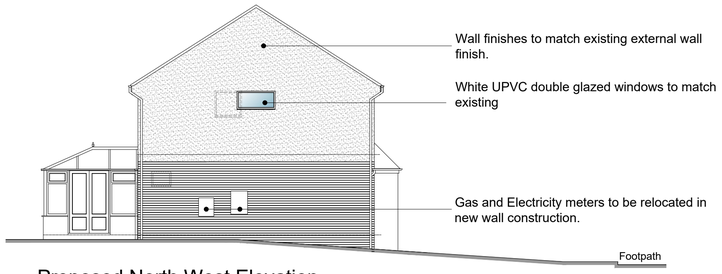


Proposed North West Elevation
scale 1:100 @ A1

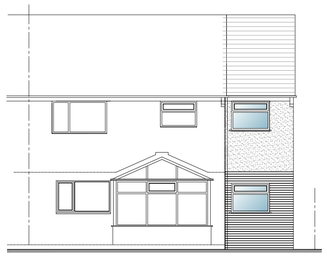


Proposed North East Elevation
scale 1:100 @ A1

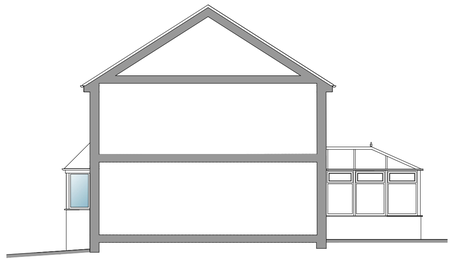


Proposed South East Elevation
scale 1:100 @ A1

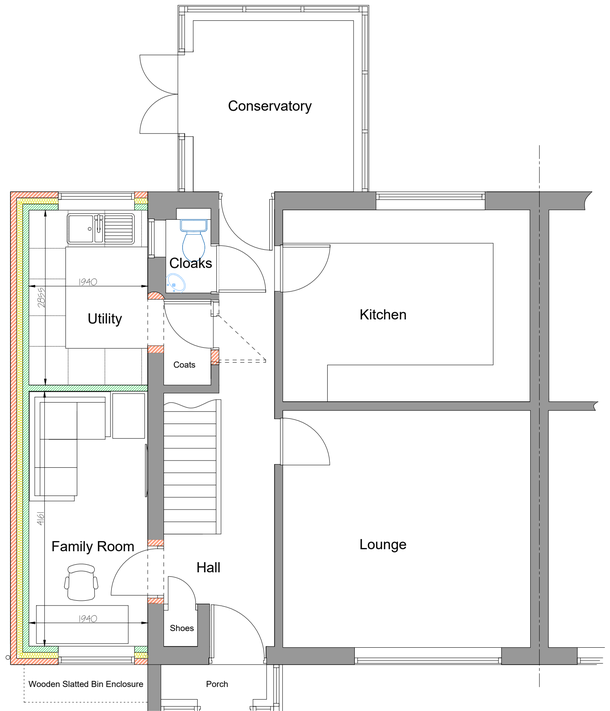

Proposed Ground Floor Plan scale 1:50 @ A1

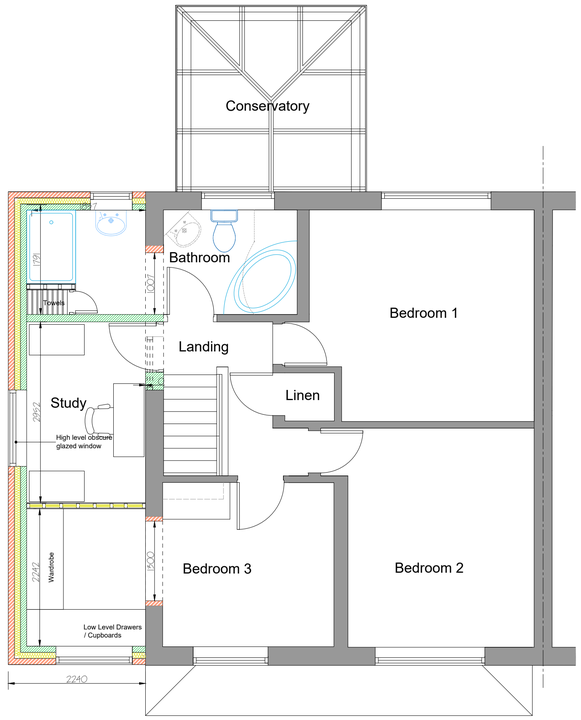

Proposed First Floor Plan scale 1:50 @ A1

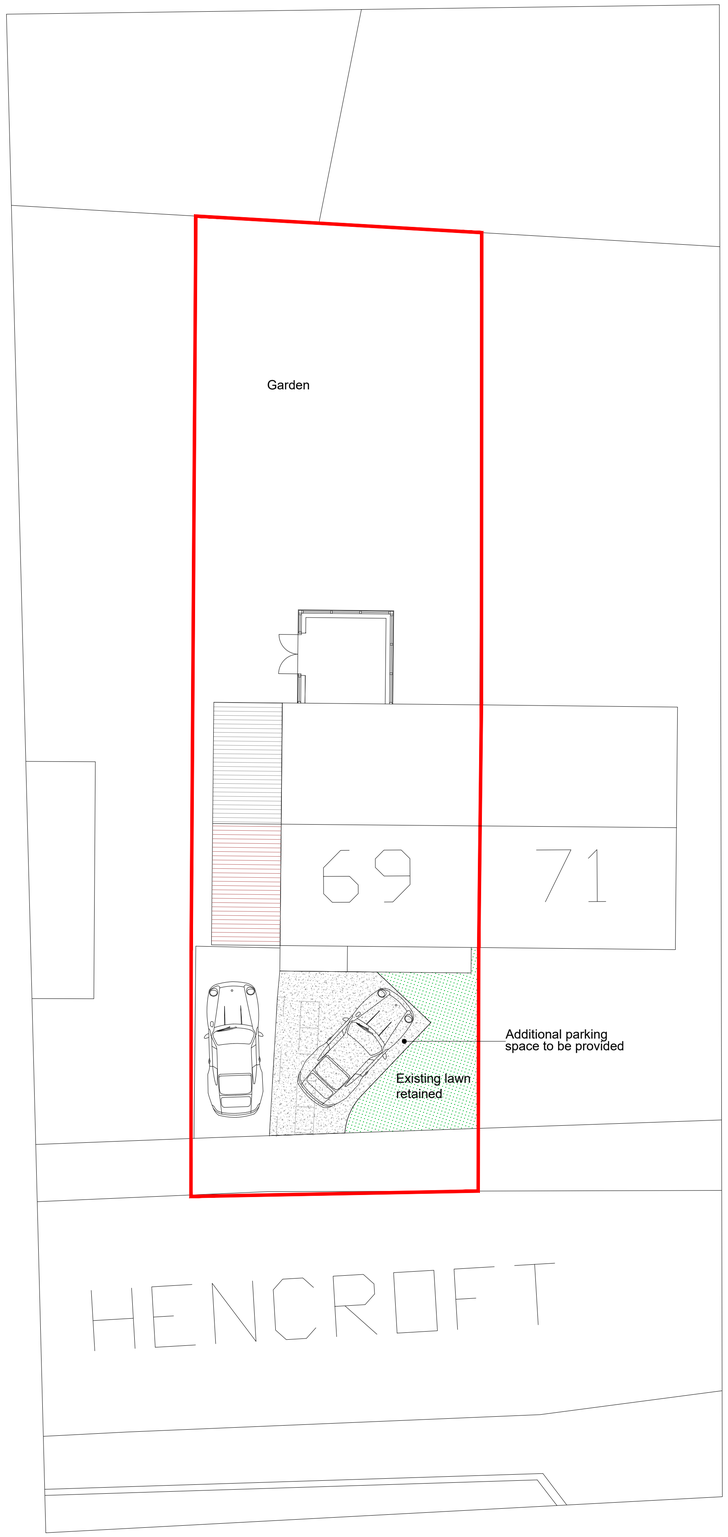

Proposed Site Plan scale 1:100 @ A1

MAC
ARCHITECTURAL DESIGN LTD
Moorland House, 123 Moorland Road, Burslem, ST6 1JD.
T:01782 503302 E:admin@mac-arch.co.uk

Client:
Mr & Mrs J Carney

Project:
Proposed Extensions & Alterations
at 69 Hencroft, Leek, Staffordshire
ST13 8EZ

Title:
Proposed Plans & Elevation

Status:
Planning

Paper Size A1: Nov. 2021 Drawing Ref: 1760 - AL03A