


ROBERT L FORD

private architectural practitioner and rural development consultant

PARKSIDE PARK ROAD LEEK STAFFORDSHIRE ST13 8JT


roblford@phonecoop.coop 01538 389290 / 07969 68 68 86

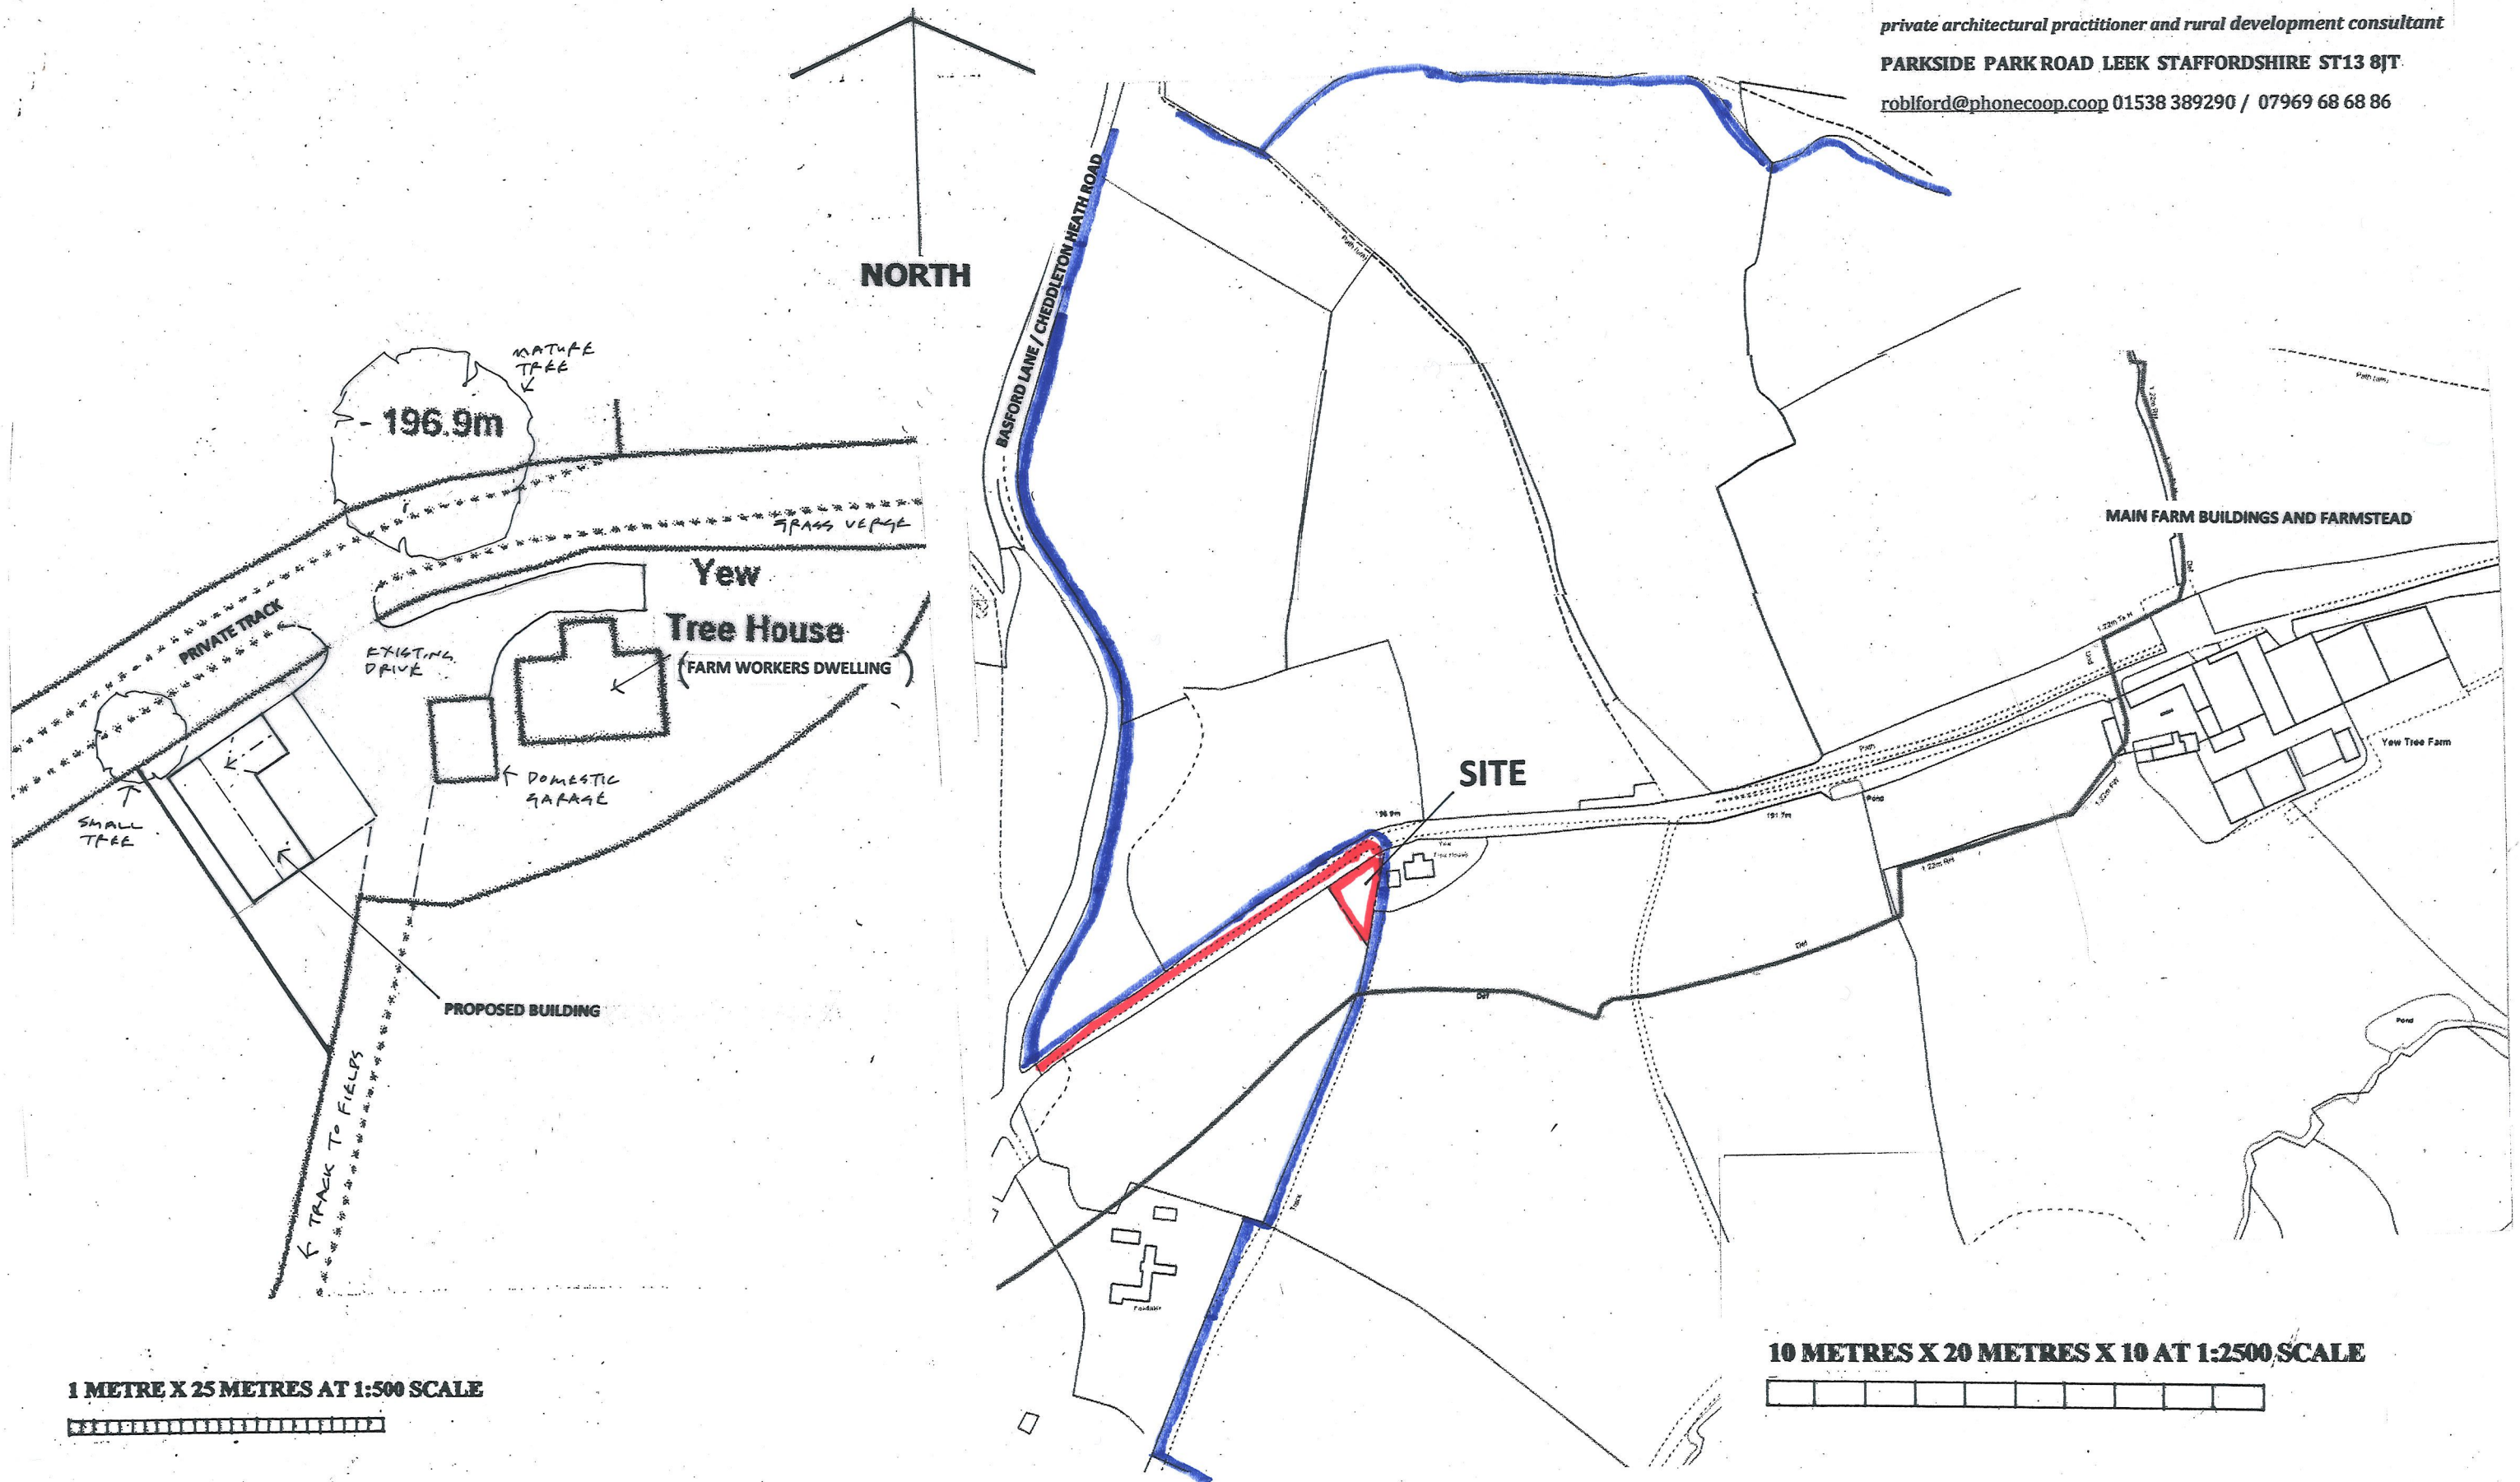

1 METRE X 25 METRES AT 1:500 SCALE



10 METRES X 20 METRES X 10 AT 1:2500 SCALE

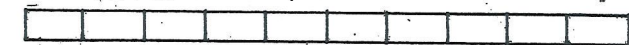

DRAWING NO. YBL Ag21 01 SITE LOCATION AND BLOCK PLAN SCALES 1:2500 / 1:500 AT A3

**PROPOSED AGRICULTURAL BUILDING AT YEW TREE FARM ADJACENT TO YEW TREE HOUSE
BASFORD LANE / CHEDDLETON HEATH ROAD LEEKBROOK STAFFORDSHIRE ST13 7DX**

NOV 2021