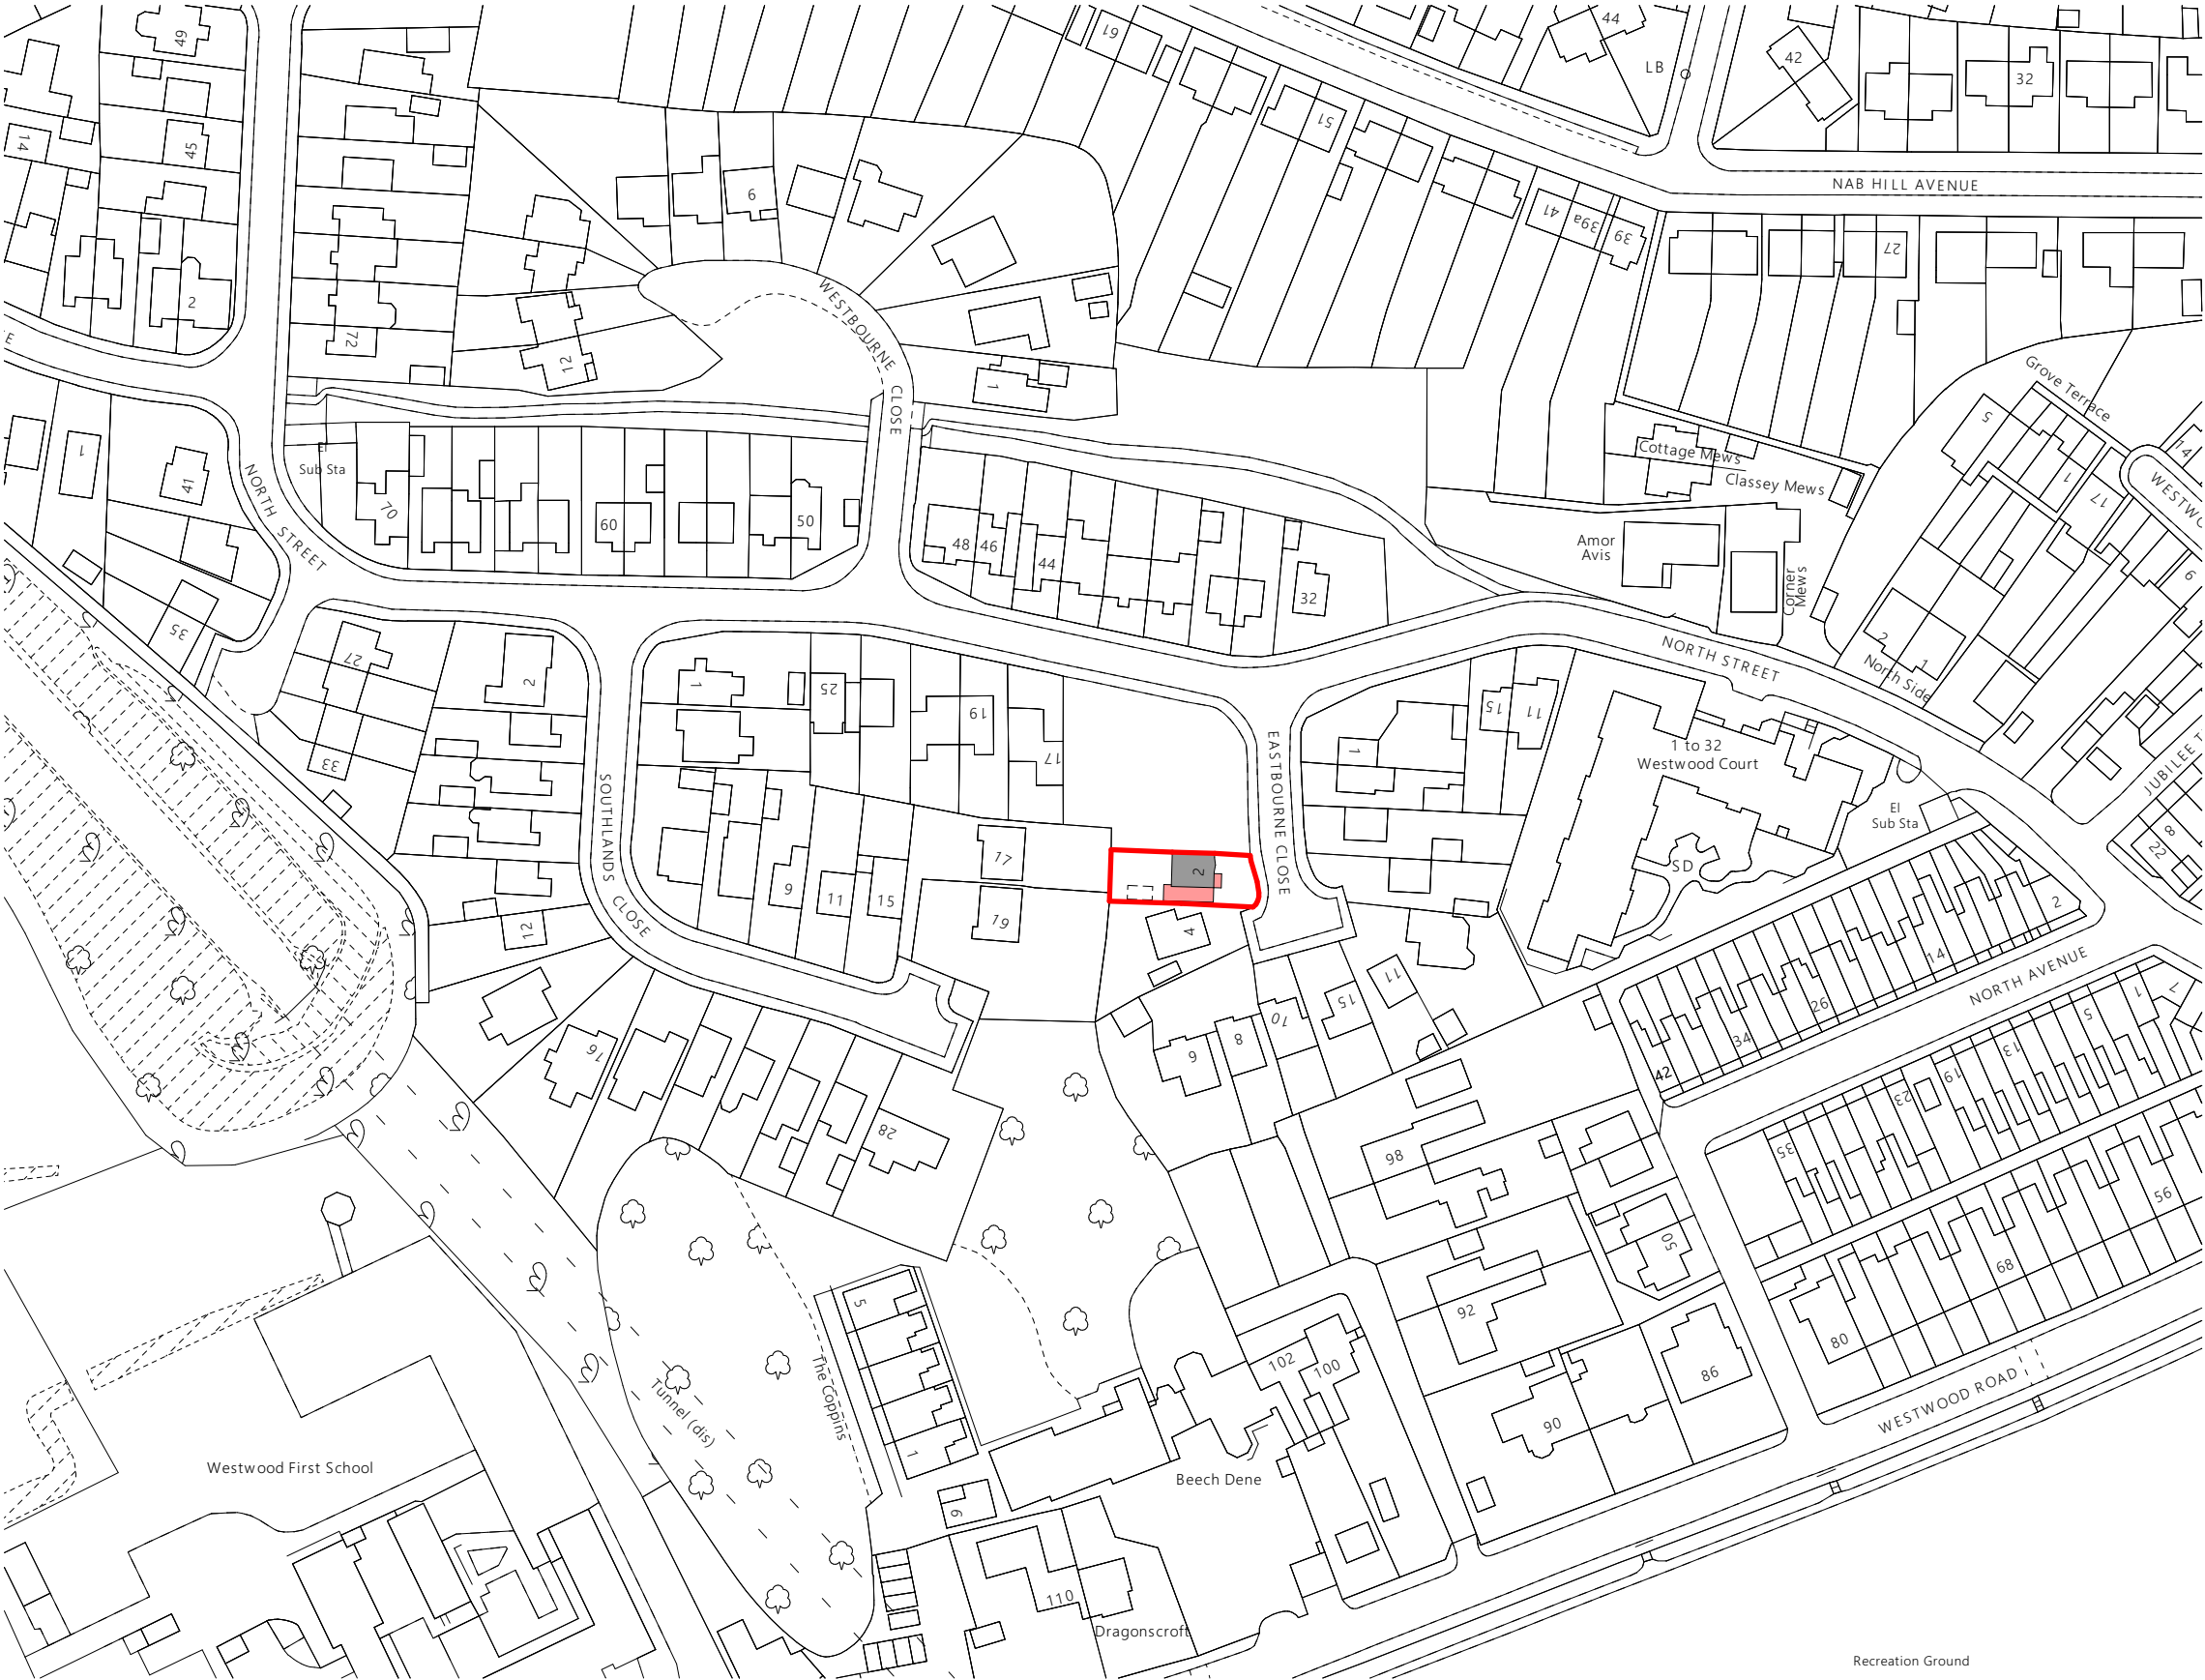


Client.
Mr & Mrs Staton
2 Eastbourne Close
Leek

Project.
Proposed Extension to Dwelling

Title.
Location Plan

Drawing Number	/ (Revision)	Revision ID
EC-01-04		
Scale	Sheet Size	Issue Date
1:1250	A3	19/11/2021