Copyright of this drawing is vested in the Architect and it must not be copied or reproduced without consent. Figured dimensions only are to be taken from this drawing. All contractors must visit the site and be responsible for taking and checking all dimensions relative to their work. Hewitt&Carr Architects Ltd are to be advised of any variation between drawings and site conditions.
CLIENTS ARE ADVISED TO CLARIFY DIMENSIONS WITH THE ARCHITECT PRIOR TO SETTING OUT AND NOT TO SCALE FROM THE DRAWING

Rev.	Drawn	Comments	Date

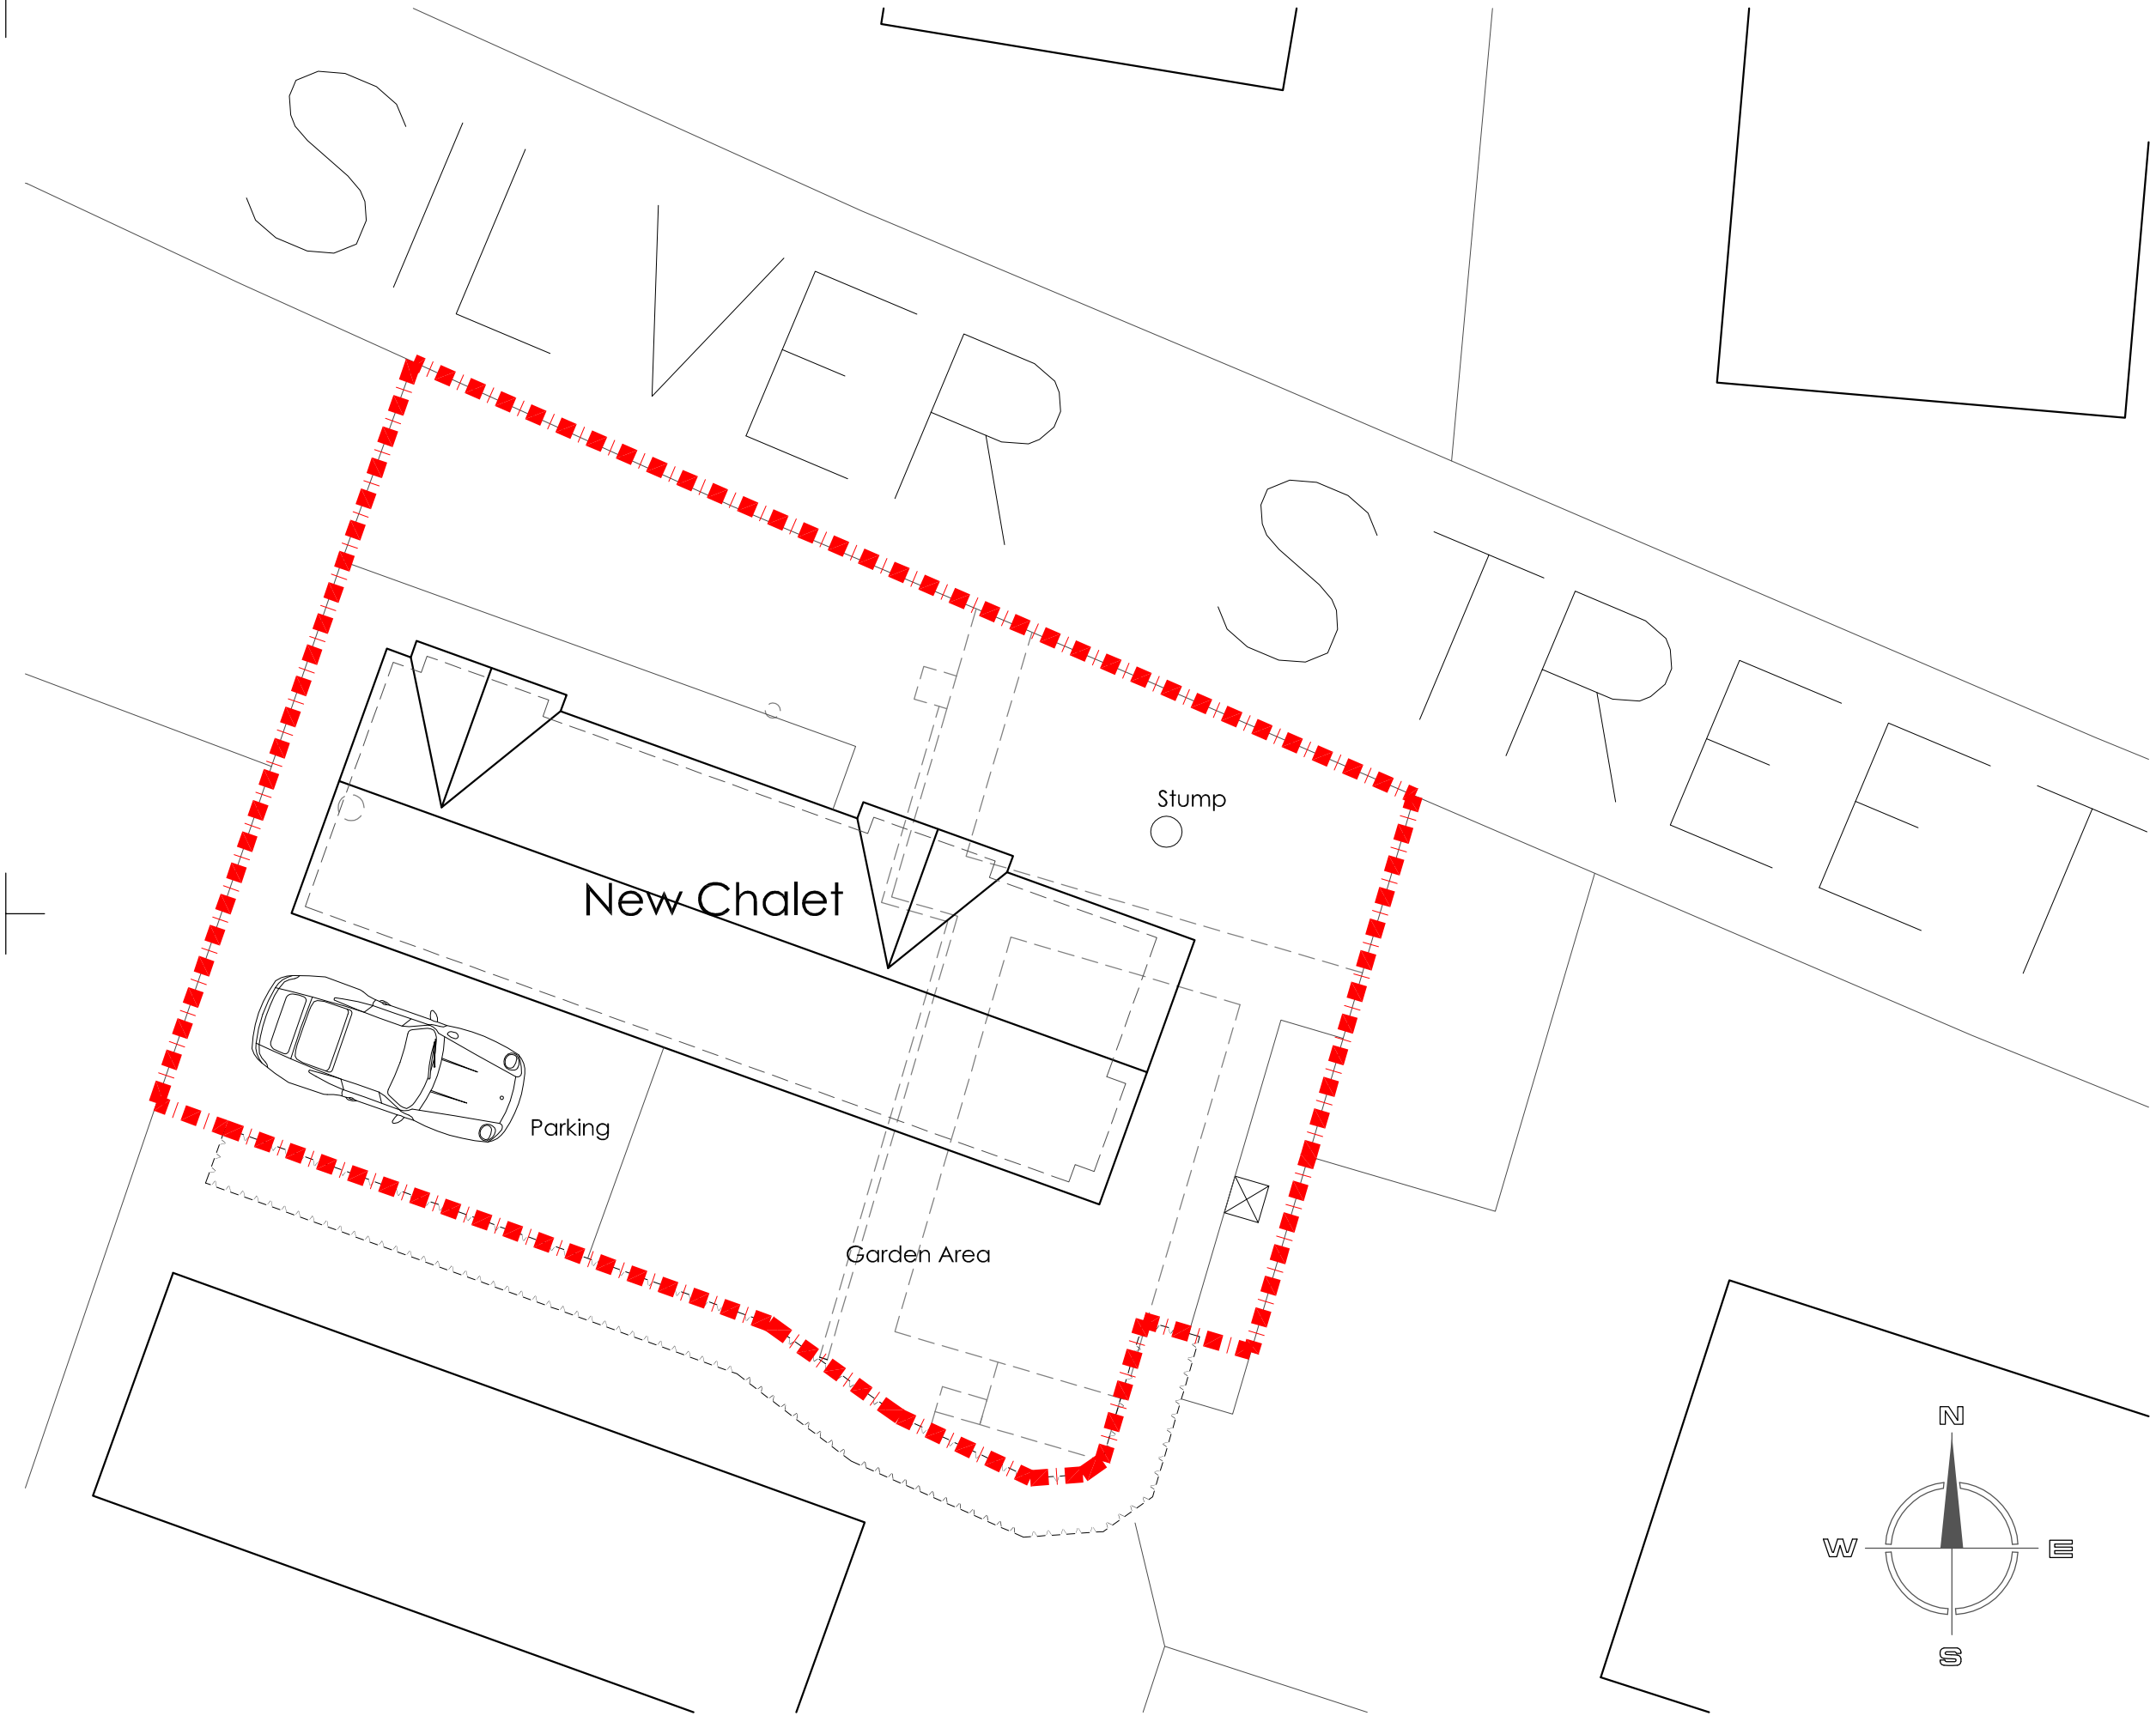

Hewitt&Carr Architects
A: DaisyBank House | 17-19 Leek Road | Cheadle | ST10 1JE
T: 01538 756888
E: enquiries@hcarchitects.co.uk
W: www.hcarchitects.co.uk

Client
Mr J Wood

Project
Proposed New Chalet Bungalow at
Broad Hayes Residential Park
Hammersley Hayes Road, Cheadle

Title
SIte Plan as Proposed

Status
Planning

Date Nov 21 Drawn KEW

Scale @A3 1:100 Checked

Project No 01127 Drawing No. AL(0)02 Rev

File Ref: C:\