

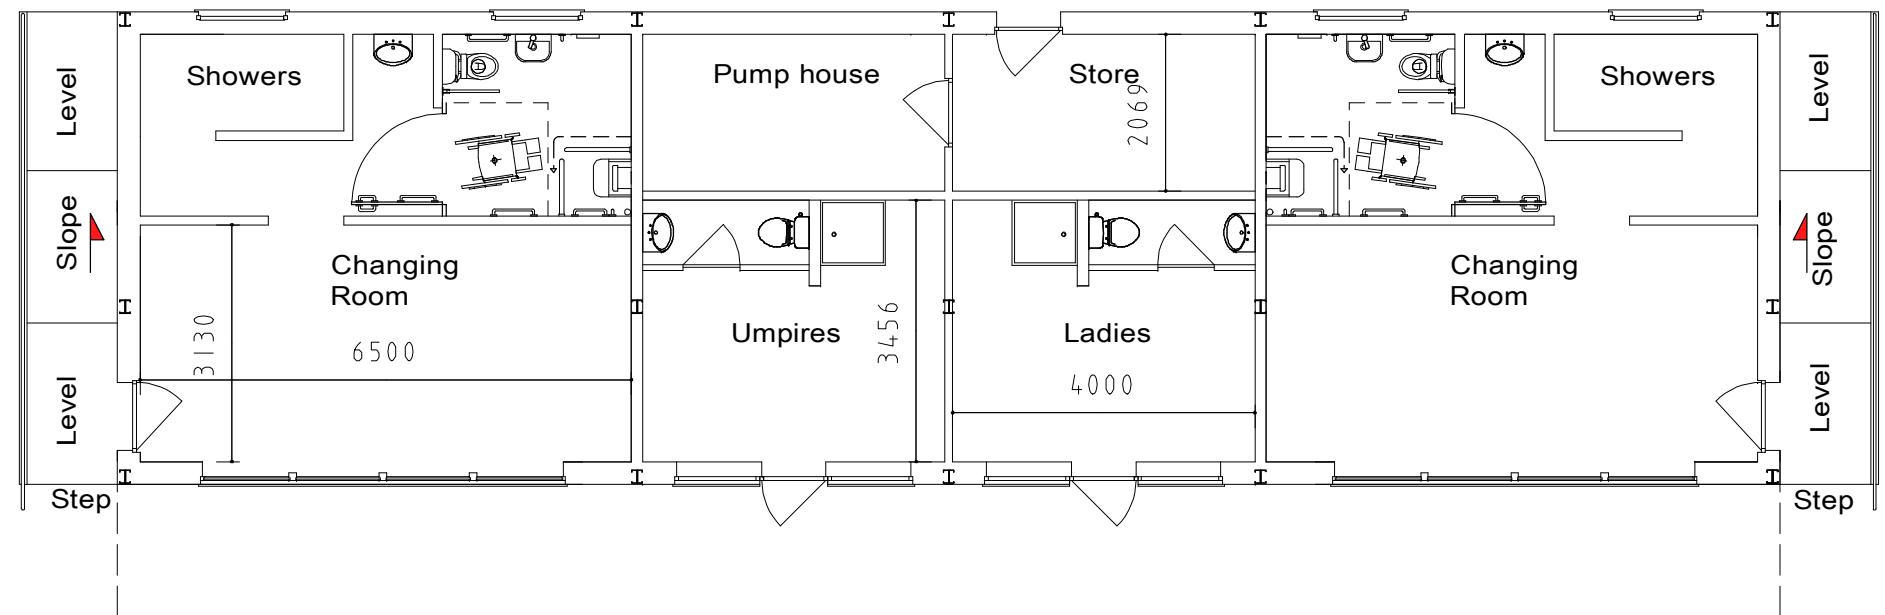


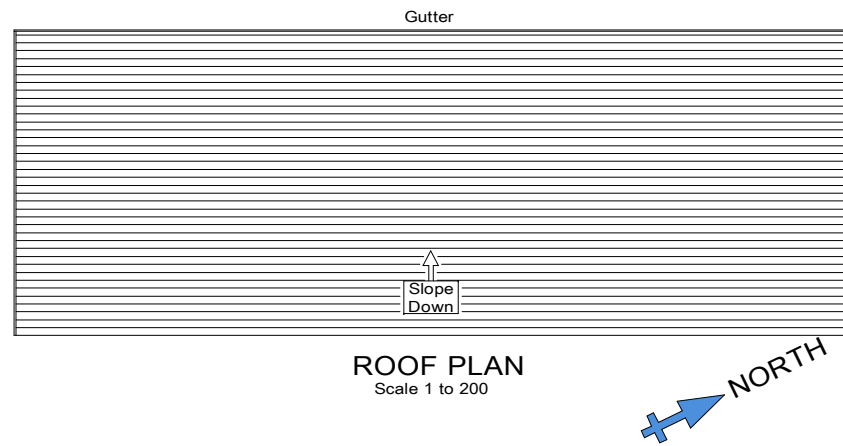


FLOOR PLAN

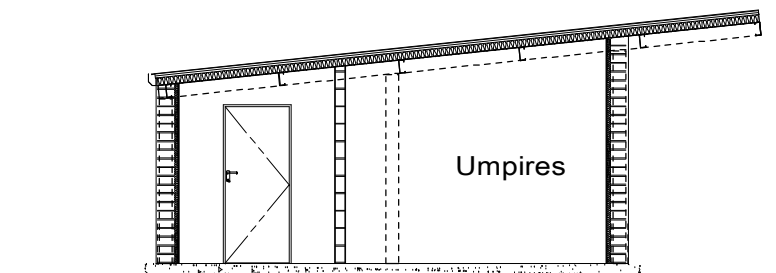


TYPICAL SECTION


6 degree mono slope roof with approved metal roof tiles on insulated profiled metal sheet with white internal face fixed to roof purlin
 External walls solid concrete block laid on side with external face rendered and insulation to inside.
 Exterior face to be covered in agreed timber cladding laid horizontally/vertically.
 upvc doors and windows double glazed
 All to current Building Regulation requirements.

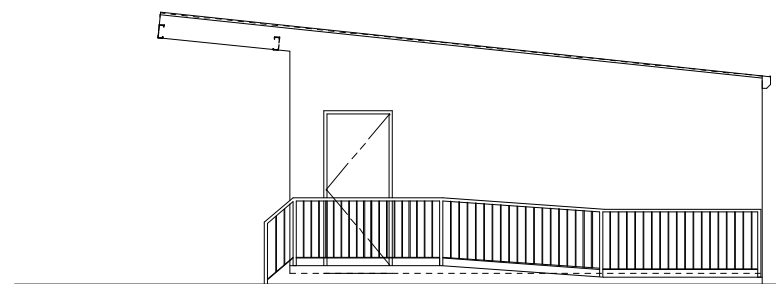


GABLE ELEVATION

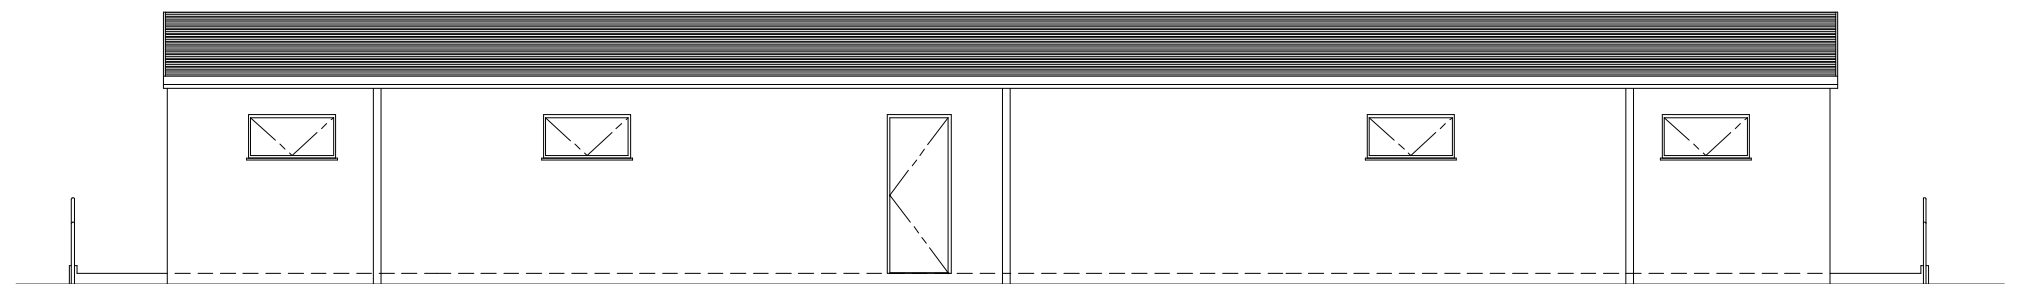

REAR ELEVATION

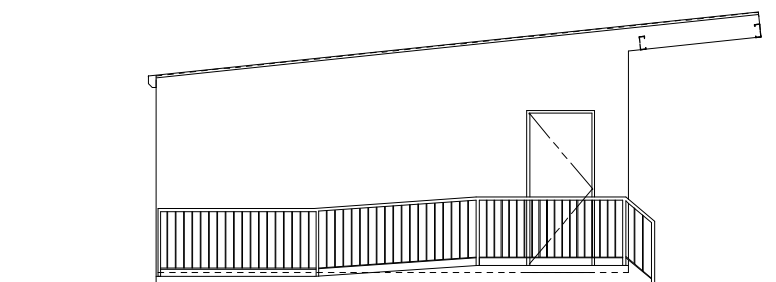

GABLE ELEVATION

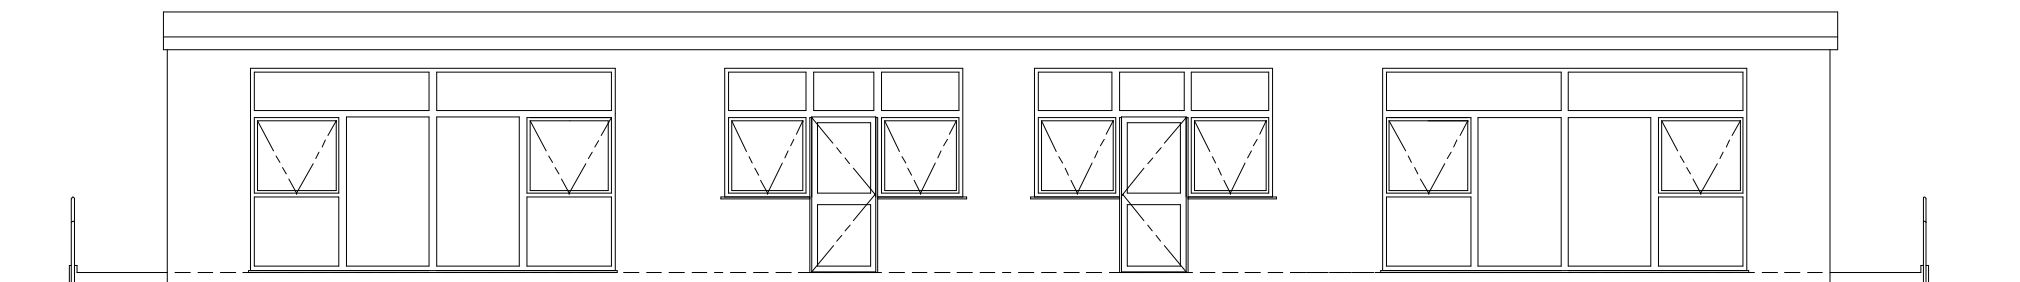


FRONT ELEVATION

6250 1750

1200

22000

Amended 02.07.21
 Roof revised 11.08.21

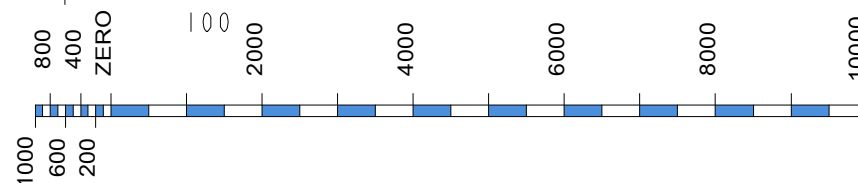

PROPOSED CHANGING ROOMS
 Drawing C.2106.18 - GA1A
 Scale - 1 to 100 on A3

CHECKLEY CRICKET CLUB
 Uttoxeter Road,
 CHECKLEY ST10 4NA