

EXISTING BUILDINGS TO BE REMOVED - ELEVATIONS


Scale 1/200

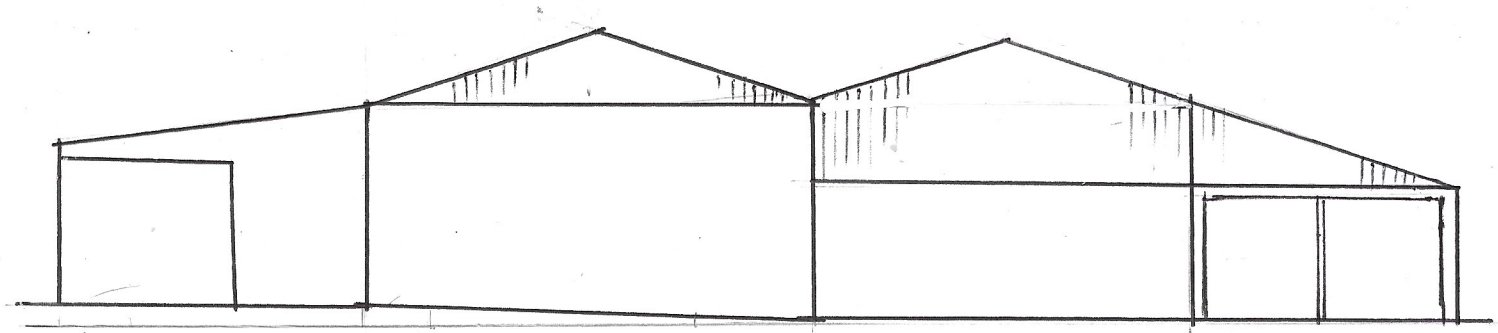


WEST

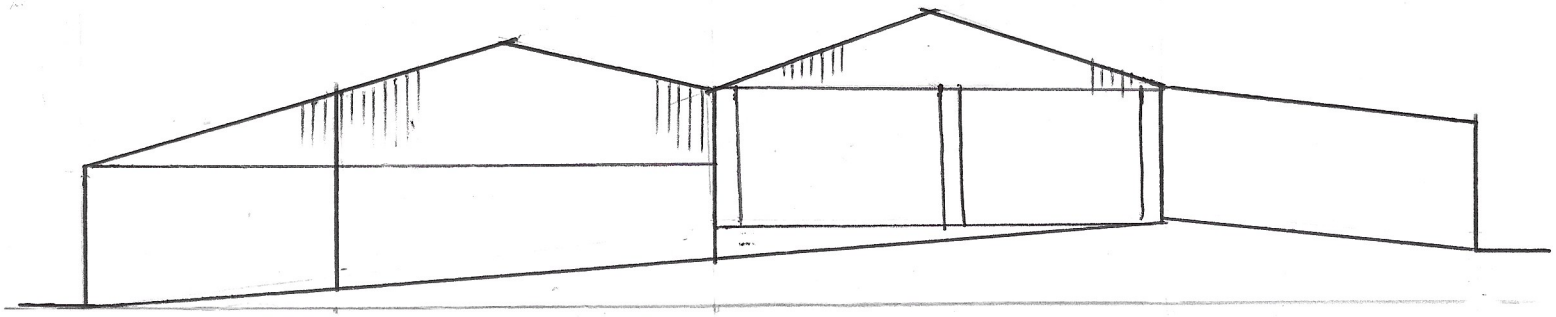

EAST

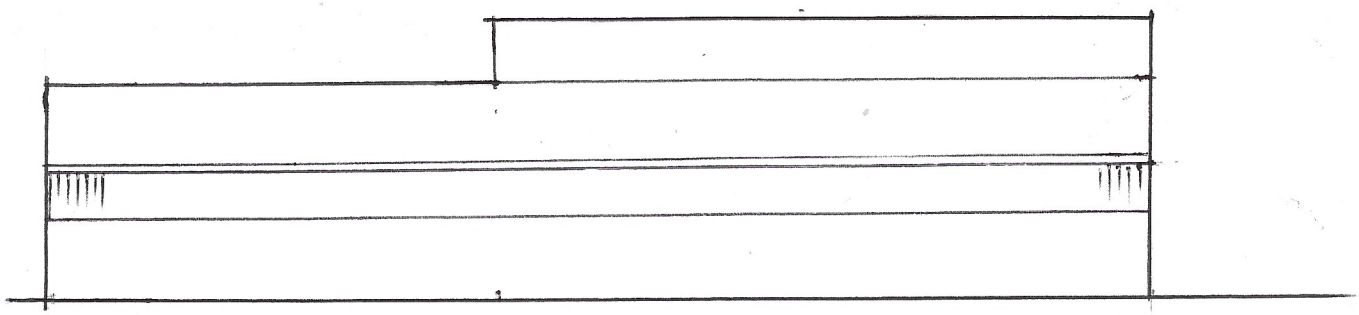

SOUTH

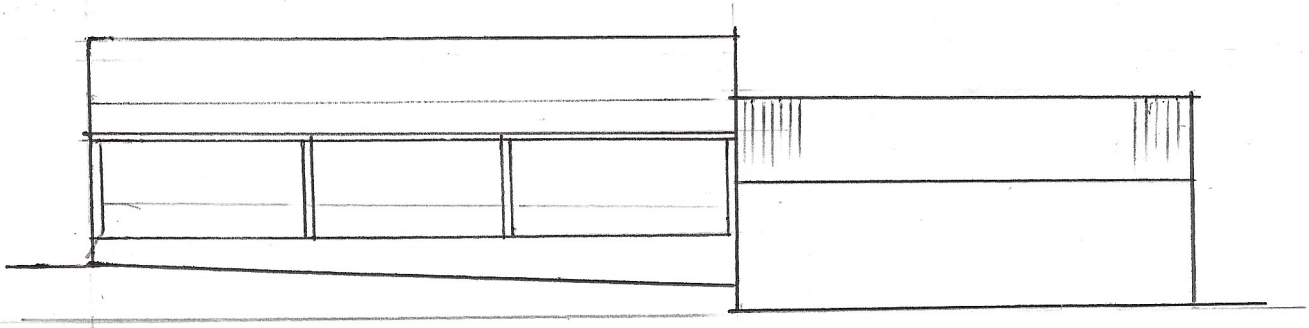

NORTH