



Pre-coloured Profile Steel Cladding

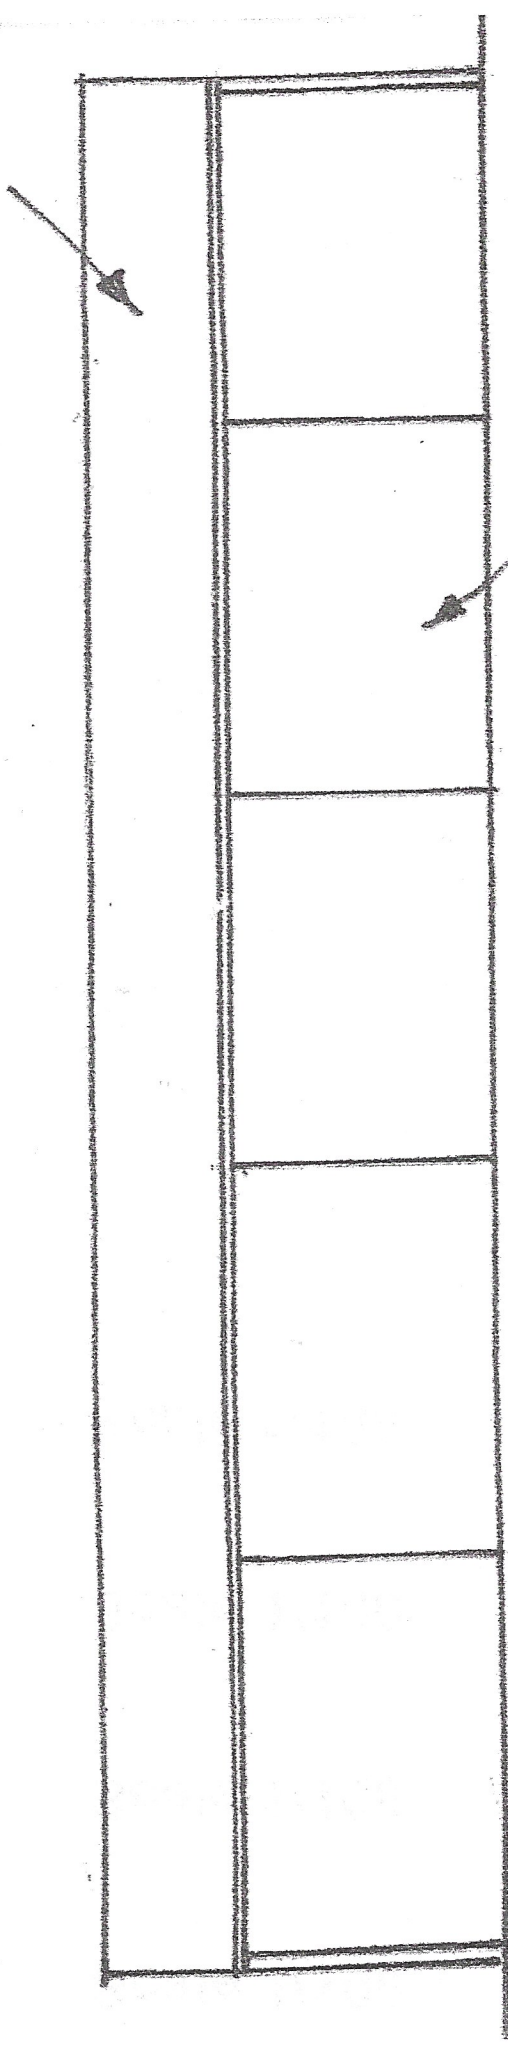

Open Front

West

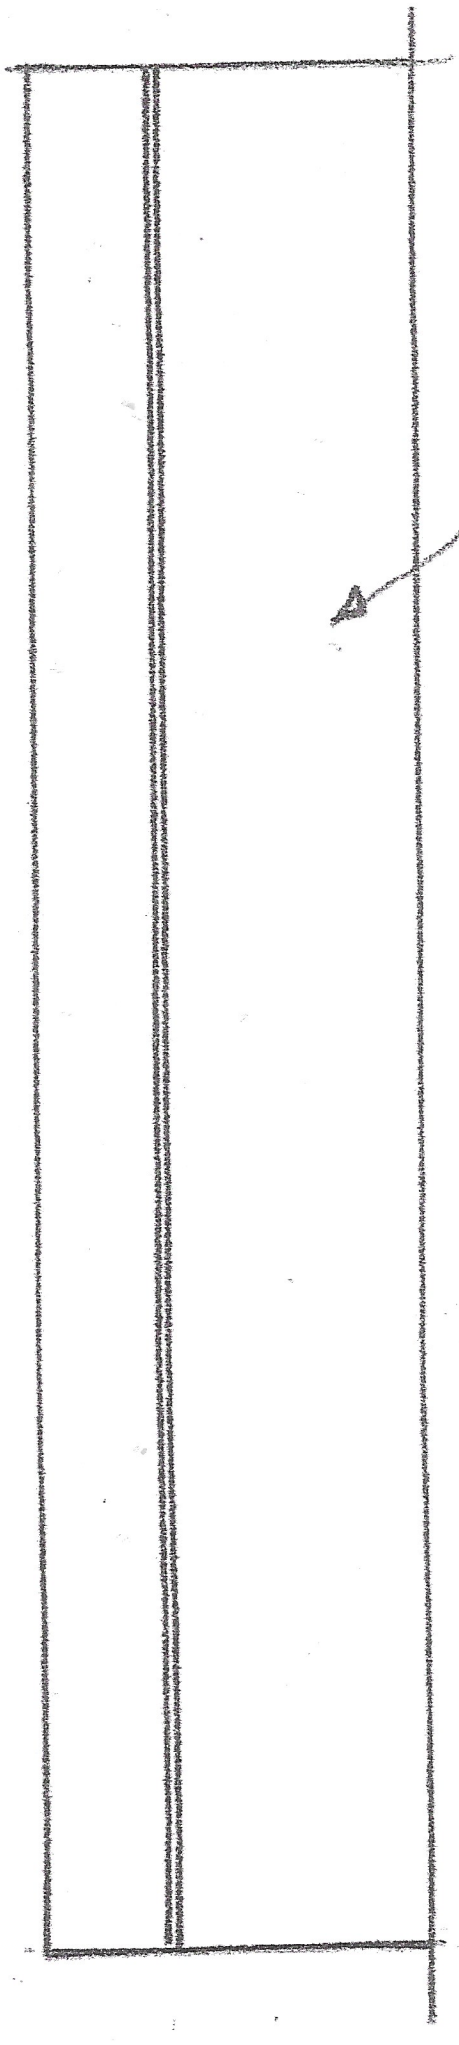

Brick facing

East

Scale 1/100