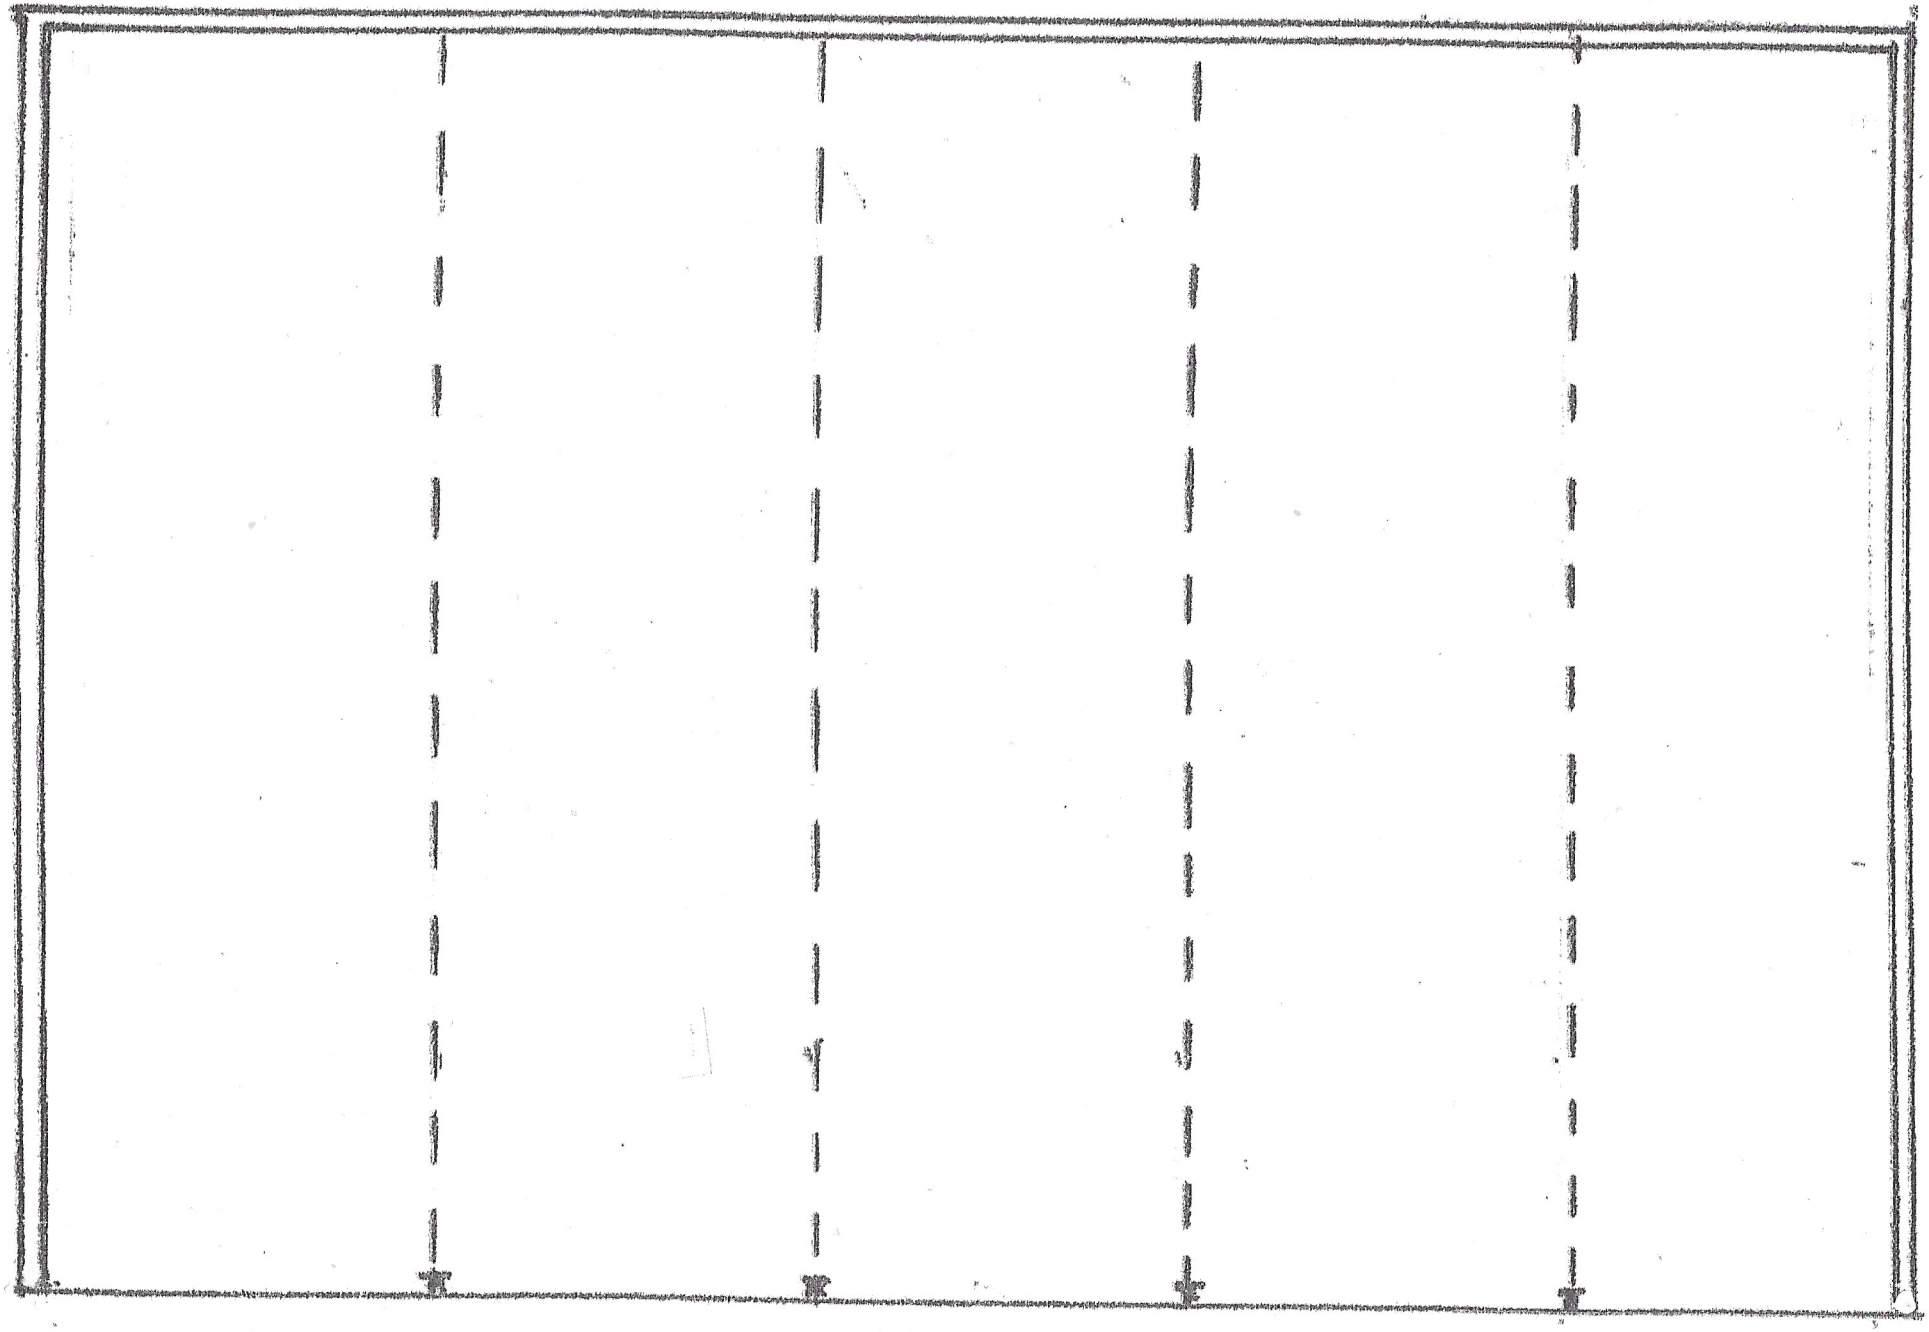


Plan

Scale 1/100