


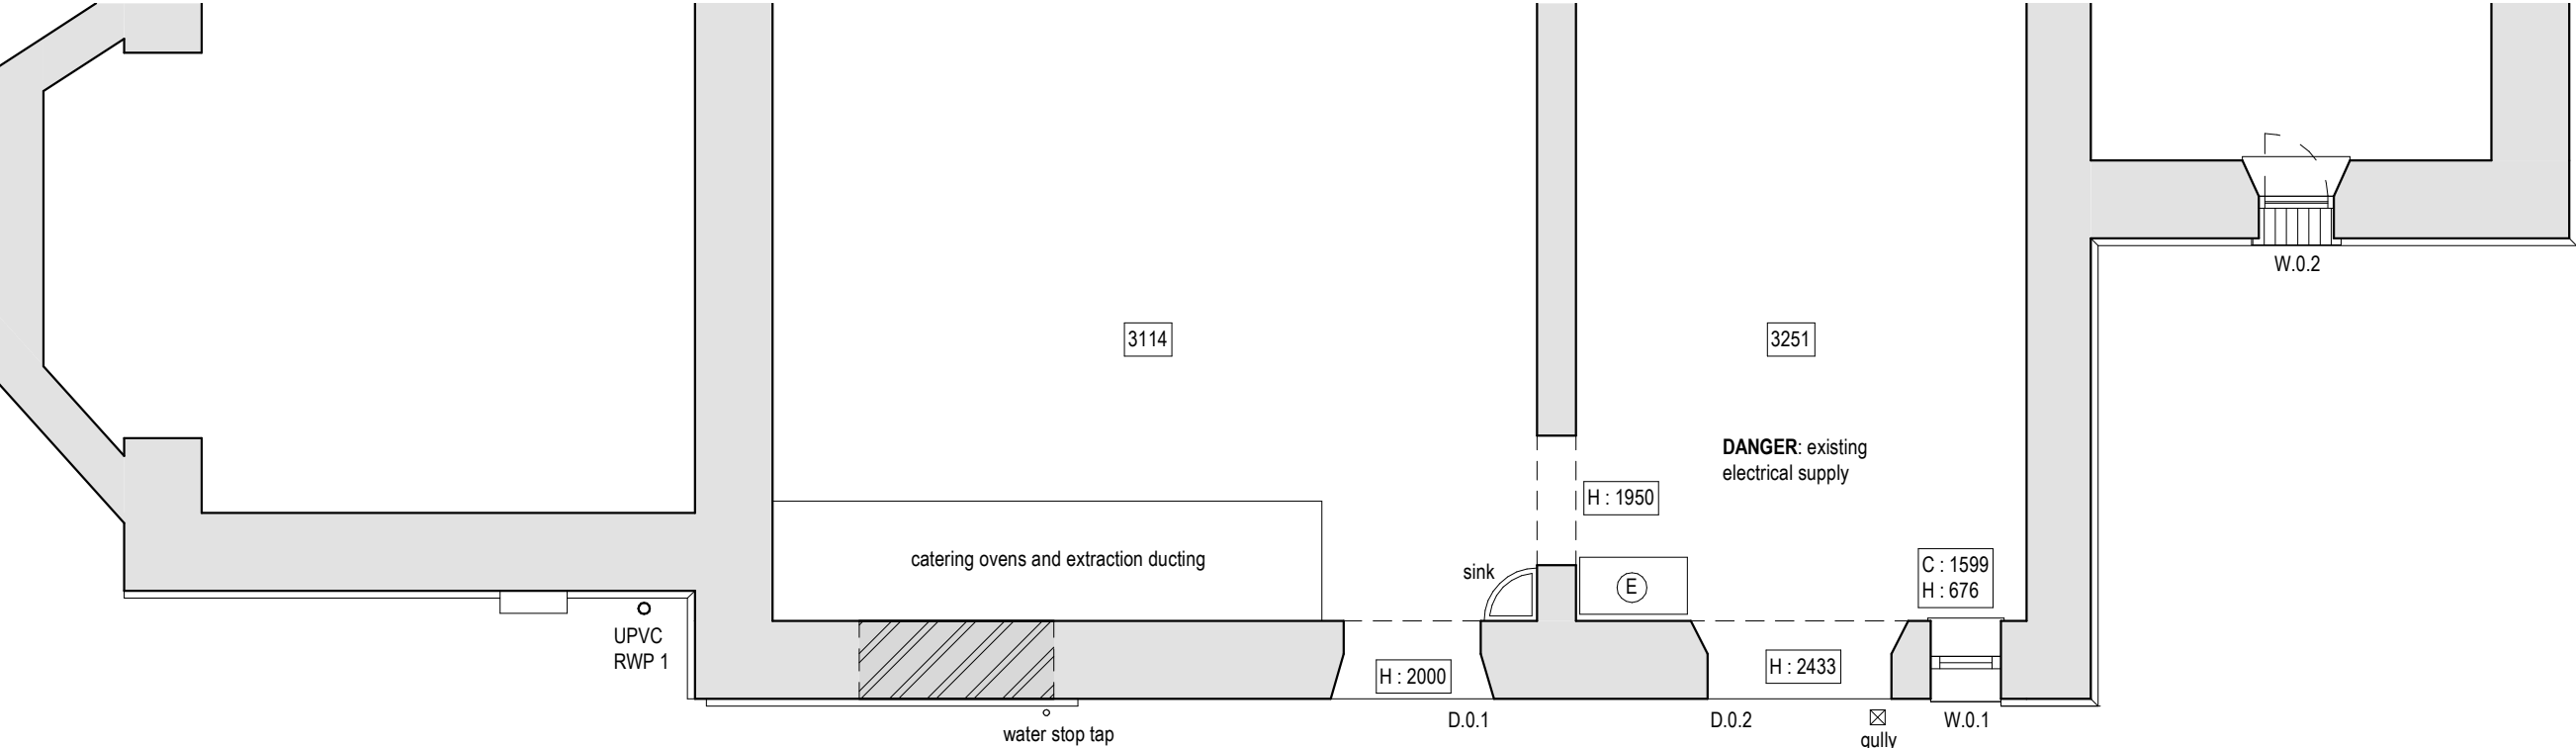

Ground Floor (Part Plan)



ctd architects

Clerk Bank House
Clerk Bank
LEEK
Staffordshire
ST13 5HE

t : 01538 373477
f : 01538 386503

e : info@ctdarchitects.co.uk
w : www.ctdarchitects.co.uk

ctd architects © 2021
• This drawing is copyright.
• All dimensions to be checked on site before proceeding.
• Contractor must notify the architect of any discrepancies before proceeding.
• Contractor to check/adjust dimensions of new work to suit existing conditions. Do not assume existing structure or details are plumb, square or level.
• All drawings to be read in conjunction with all other consultants drawings and specs.

Rev	Date	Drawn	Description
-----	------	-------	-------------

Client
Alton Towers

Project
Swiss Cottage
Alton Towers Resort, Staffordshire

Title
Ground Floor 'as existing'

Scale	Size	Drawn	Chk'd	Date
1 : 50	A3	ED	CH	16/11/21

Status **Listed Building Consent**

Job No.	Drawing No	Rev.
0860	AL03	