

REAR ELEVATION

SIDE ELEVATION

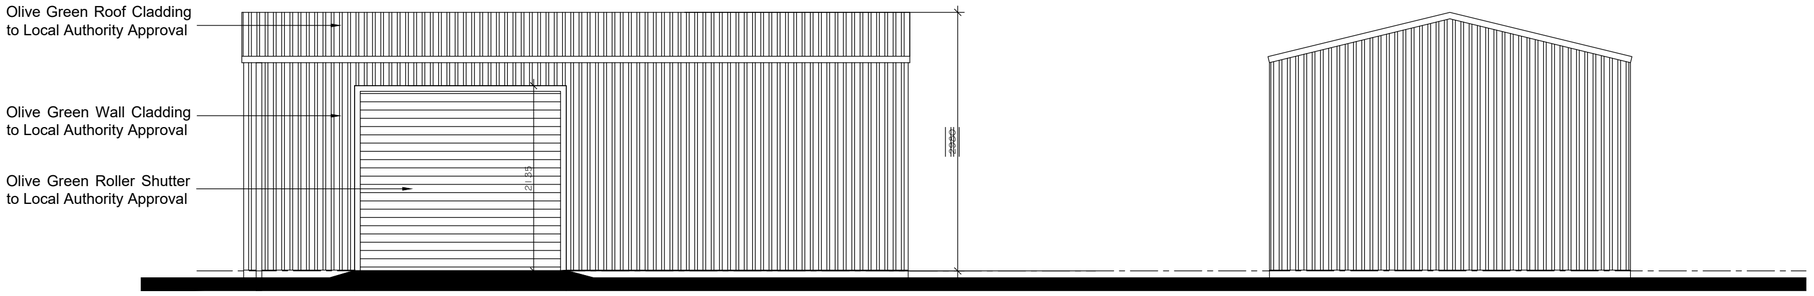

FRONT ELEVATION

SIDE ELEVATION

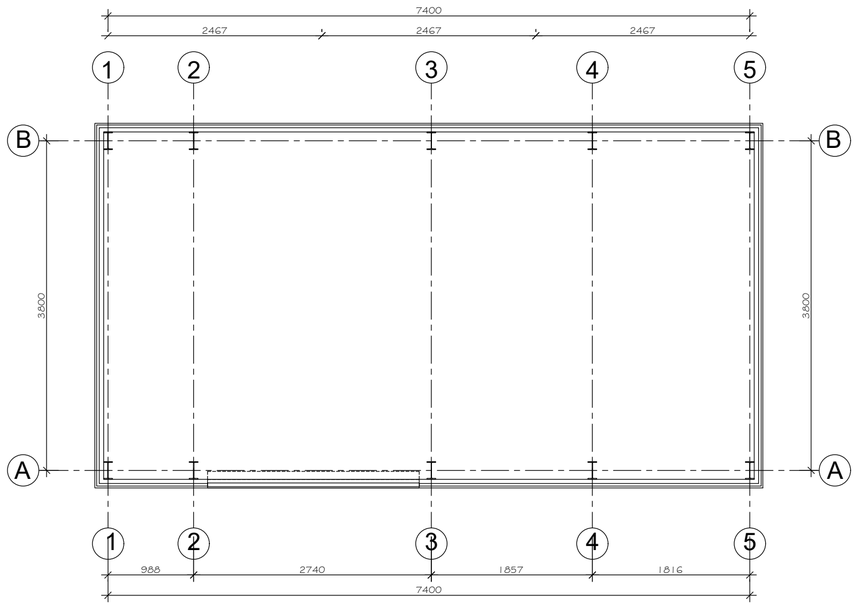

FLOOR PLAN

SCALE BARS

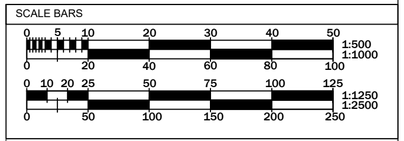

REV	DATE	DESCRIPTION	BY

APPLICANT:

Mr A. Fox

PROJECT:

Proposed 2No. Outbuildings at St.James' Chapel, School Lane, Longsdon ST9 9QF

DRAWING TITLE:

Proposed Outbuilding 1

SCALE:			PLAN DETAILS:
1:50 @ A2			TOTAL SQFT -
PLAN REF:	SPEC	REV	TOTAL SQM -
5775-PD-03			