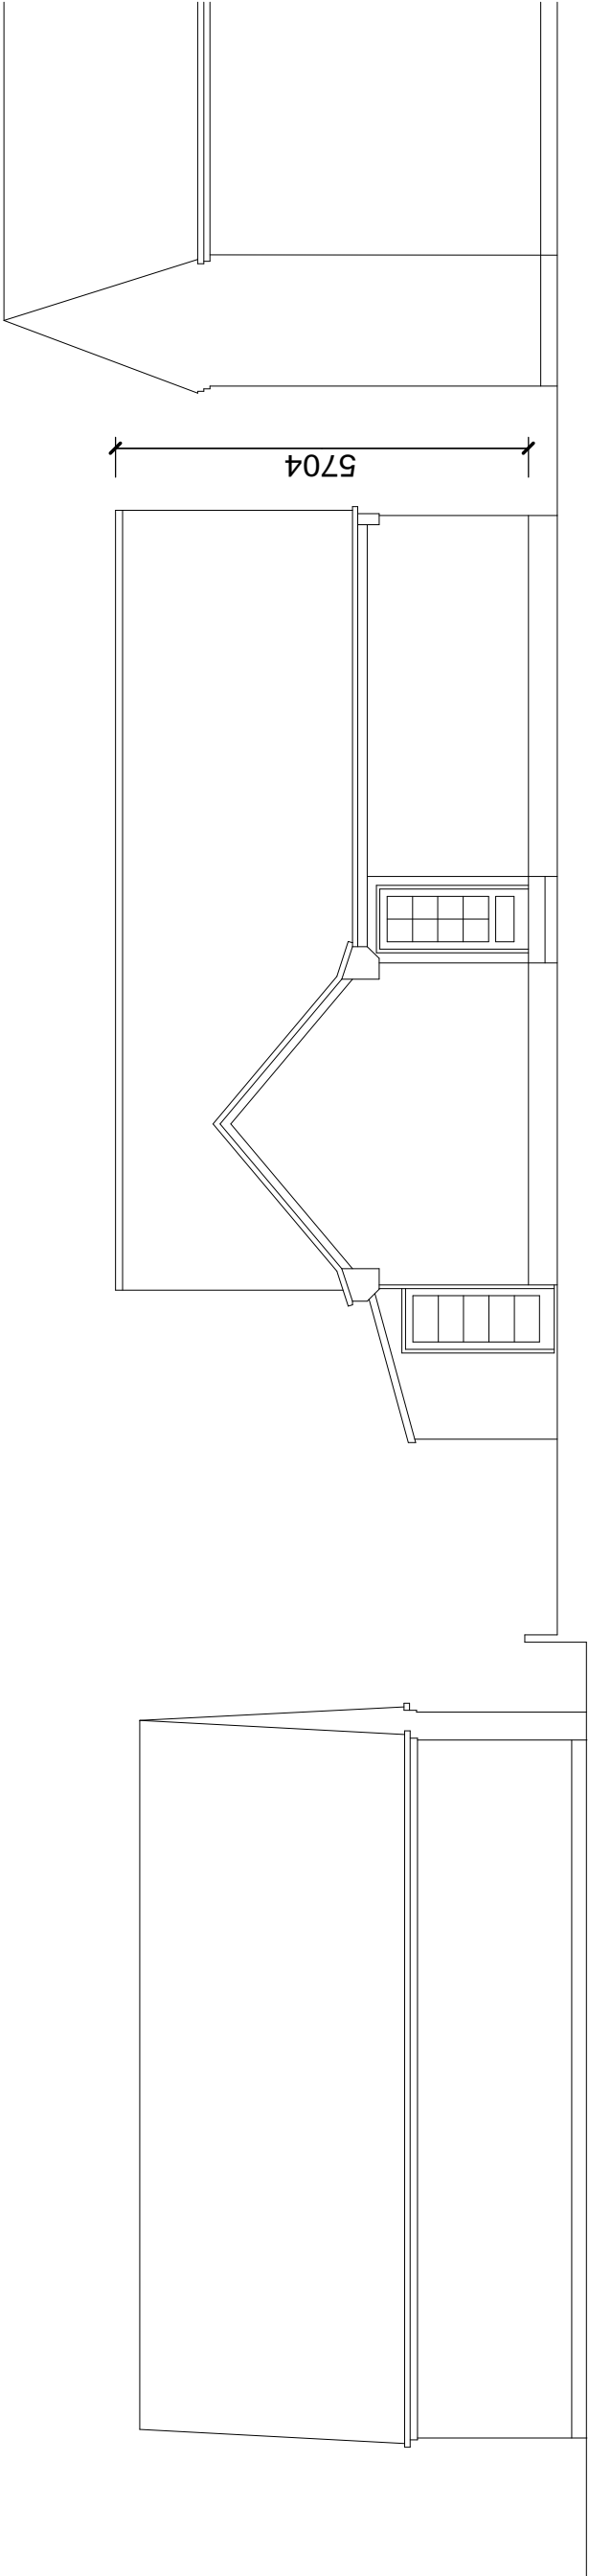
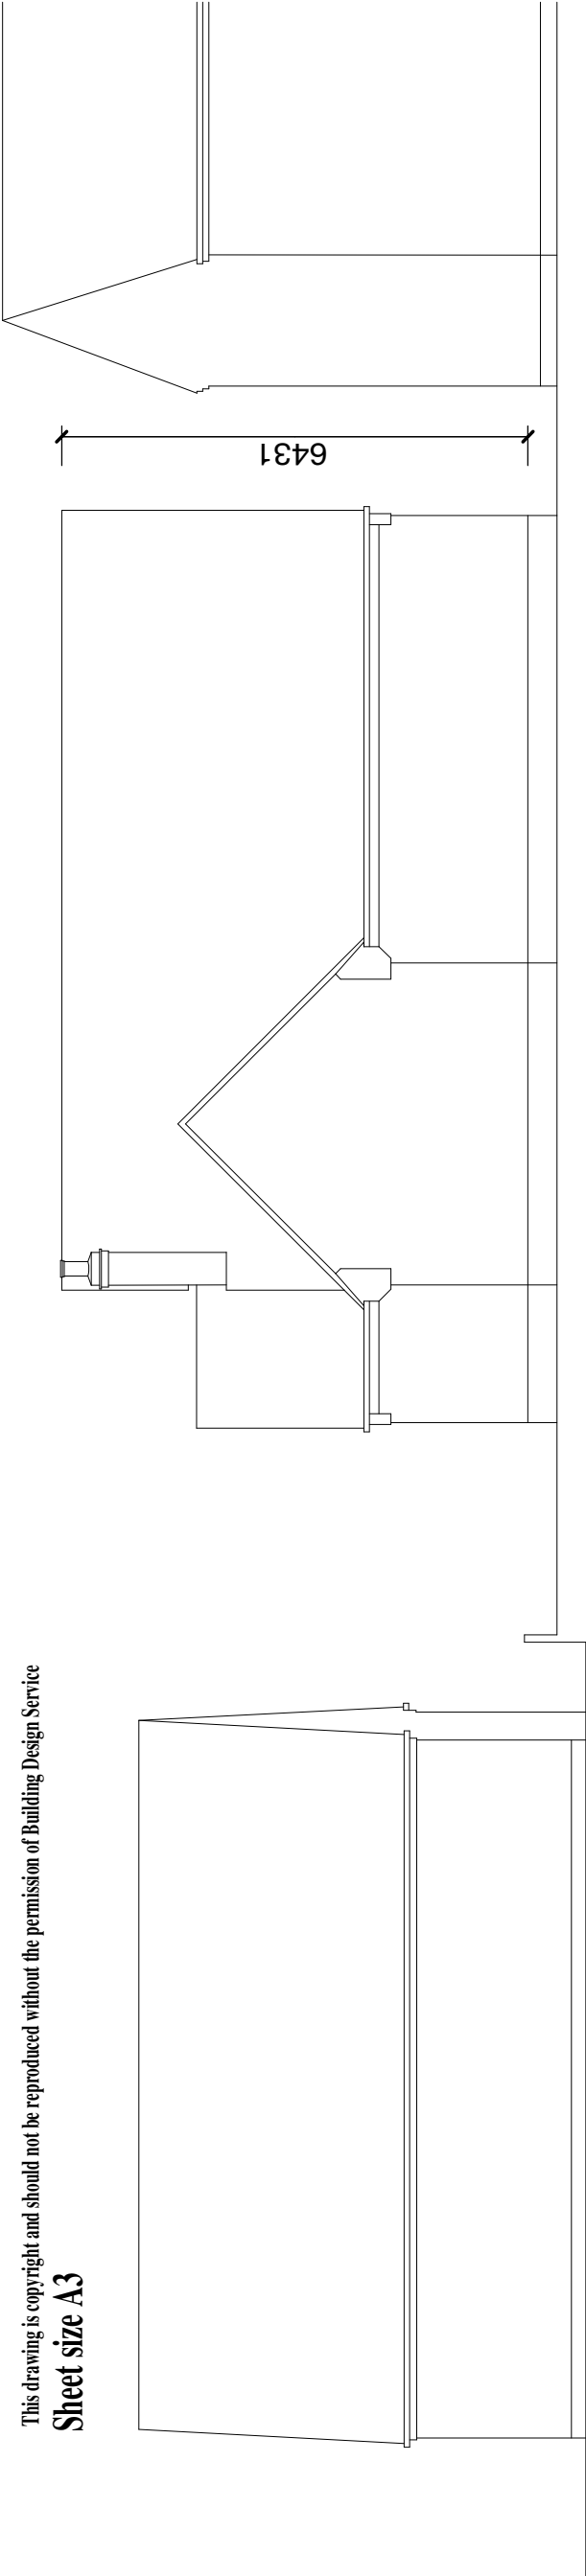


PROPOSED ALTERATIONS AND EXTENSIONS AT
16 CHURCH LANE
CHECKLEY
STOKE-ON-TRENT
ST10 4NJ

CLIENT
MS. S. WILKINSON & MR. K. HEATHCOTE

DRAWING NO.

PLANNING 1 STREET SCENE

SCALE 1:100

DATE NOVEMBER 2021

B. BLAKEMAN CIAT

2 Conna Place
Burslem
Stoke-on-Trent
ST10 9PL
TEL 01932 470694