VERIFY ALL DIMENSIONS ON SITE PRIOR TO COMMENCING ANY WORKS.
It is the responsibility of the property owner to comply with the Party Wall Act where building on or near to a boundary.

REVISION STATUS

Revision	Date	Notes
A	29.9.21	Structural note added for balcony structure
B	25.11.21	Balcony Removed from Proposal

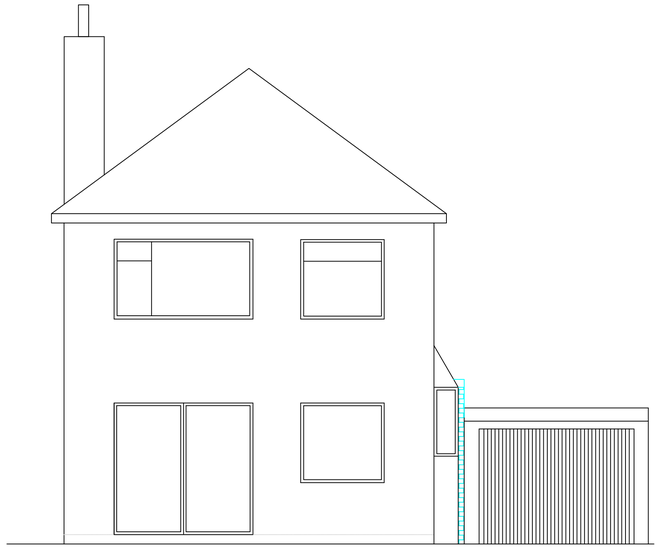

Proposed Front Elevation

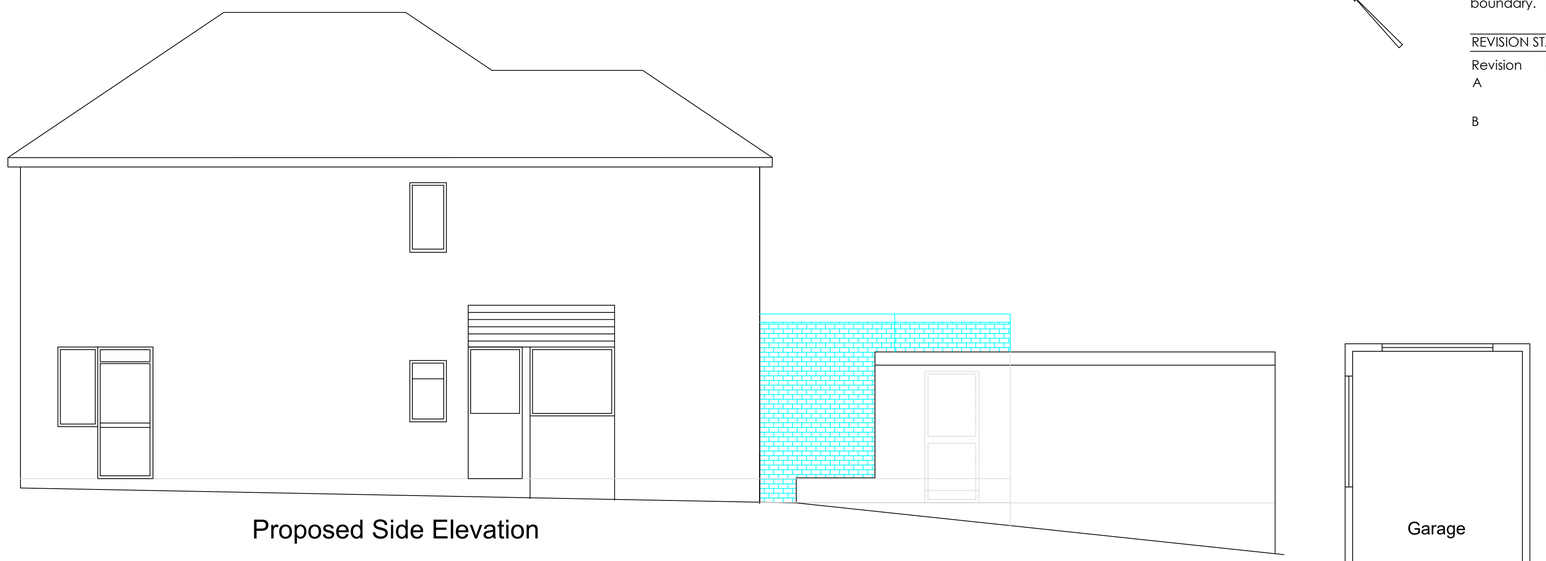

Proposed Side Elevation



Proposed Rear Elevation

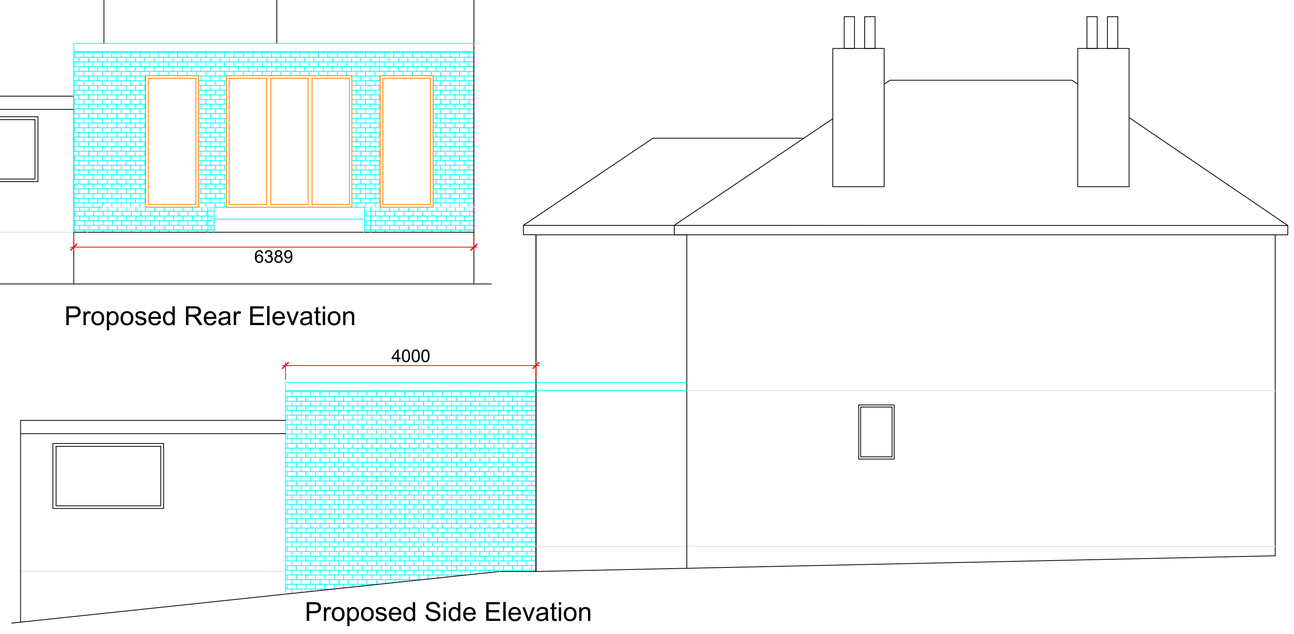

Proposed Side Elevation

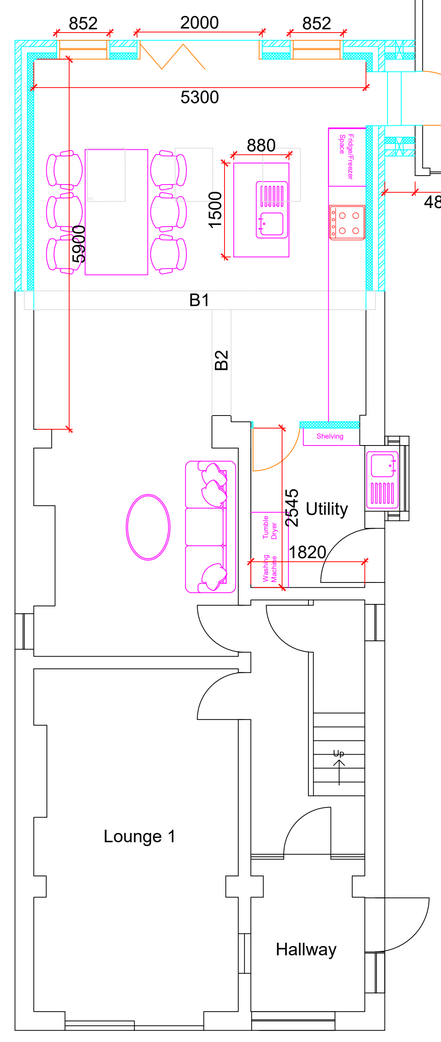

Existing Ground Floor

Scale
0 1 2 3 4 5
1:100

THE GLASS CUBE
DESIGN & ARCHITECTURE

Client
Syed Muhammad Ali Zaidi and Nicola Navaffa

Project
98 Leek Road, Cheadle, Stoke on Trent ST10 1JL

Scale
1:50 at A1 1:100 at A3

Drawn by	Date	Drawing	Drawing No
RC	Aug 2021	Proposed 1	20/129 B