



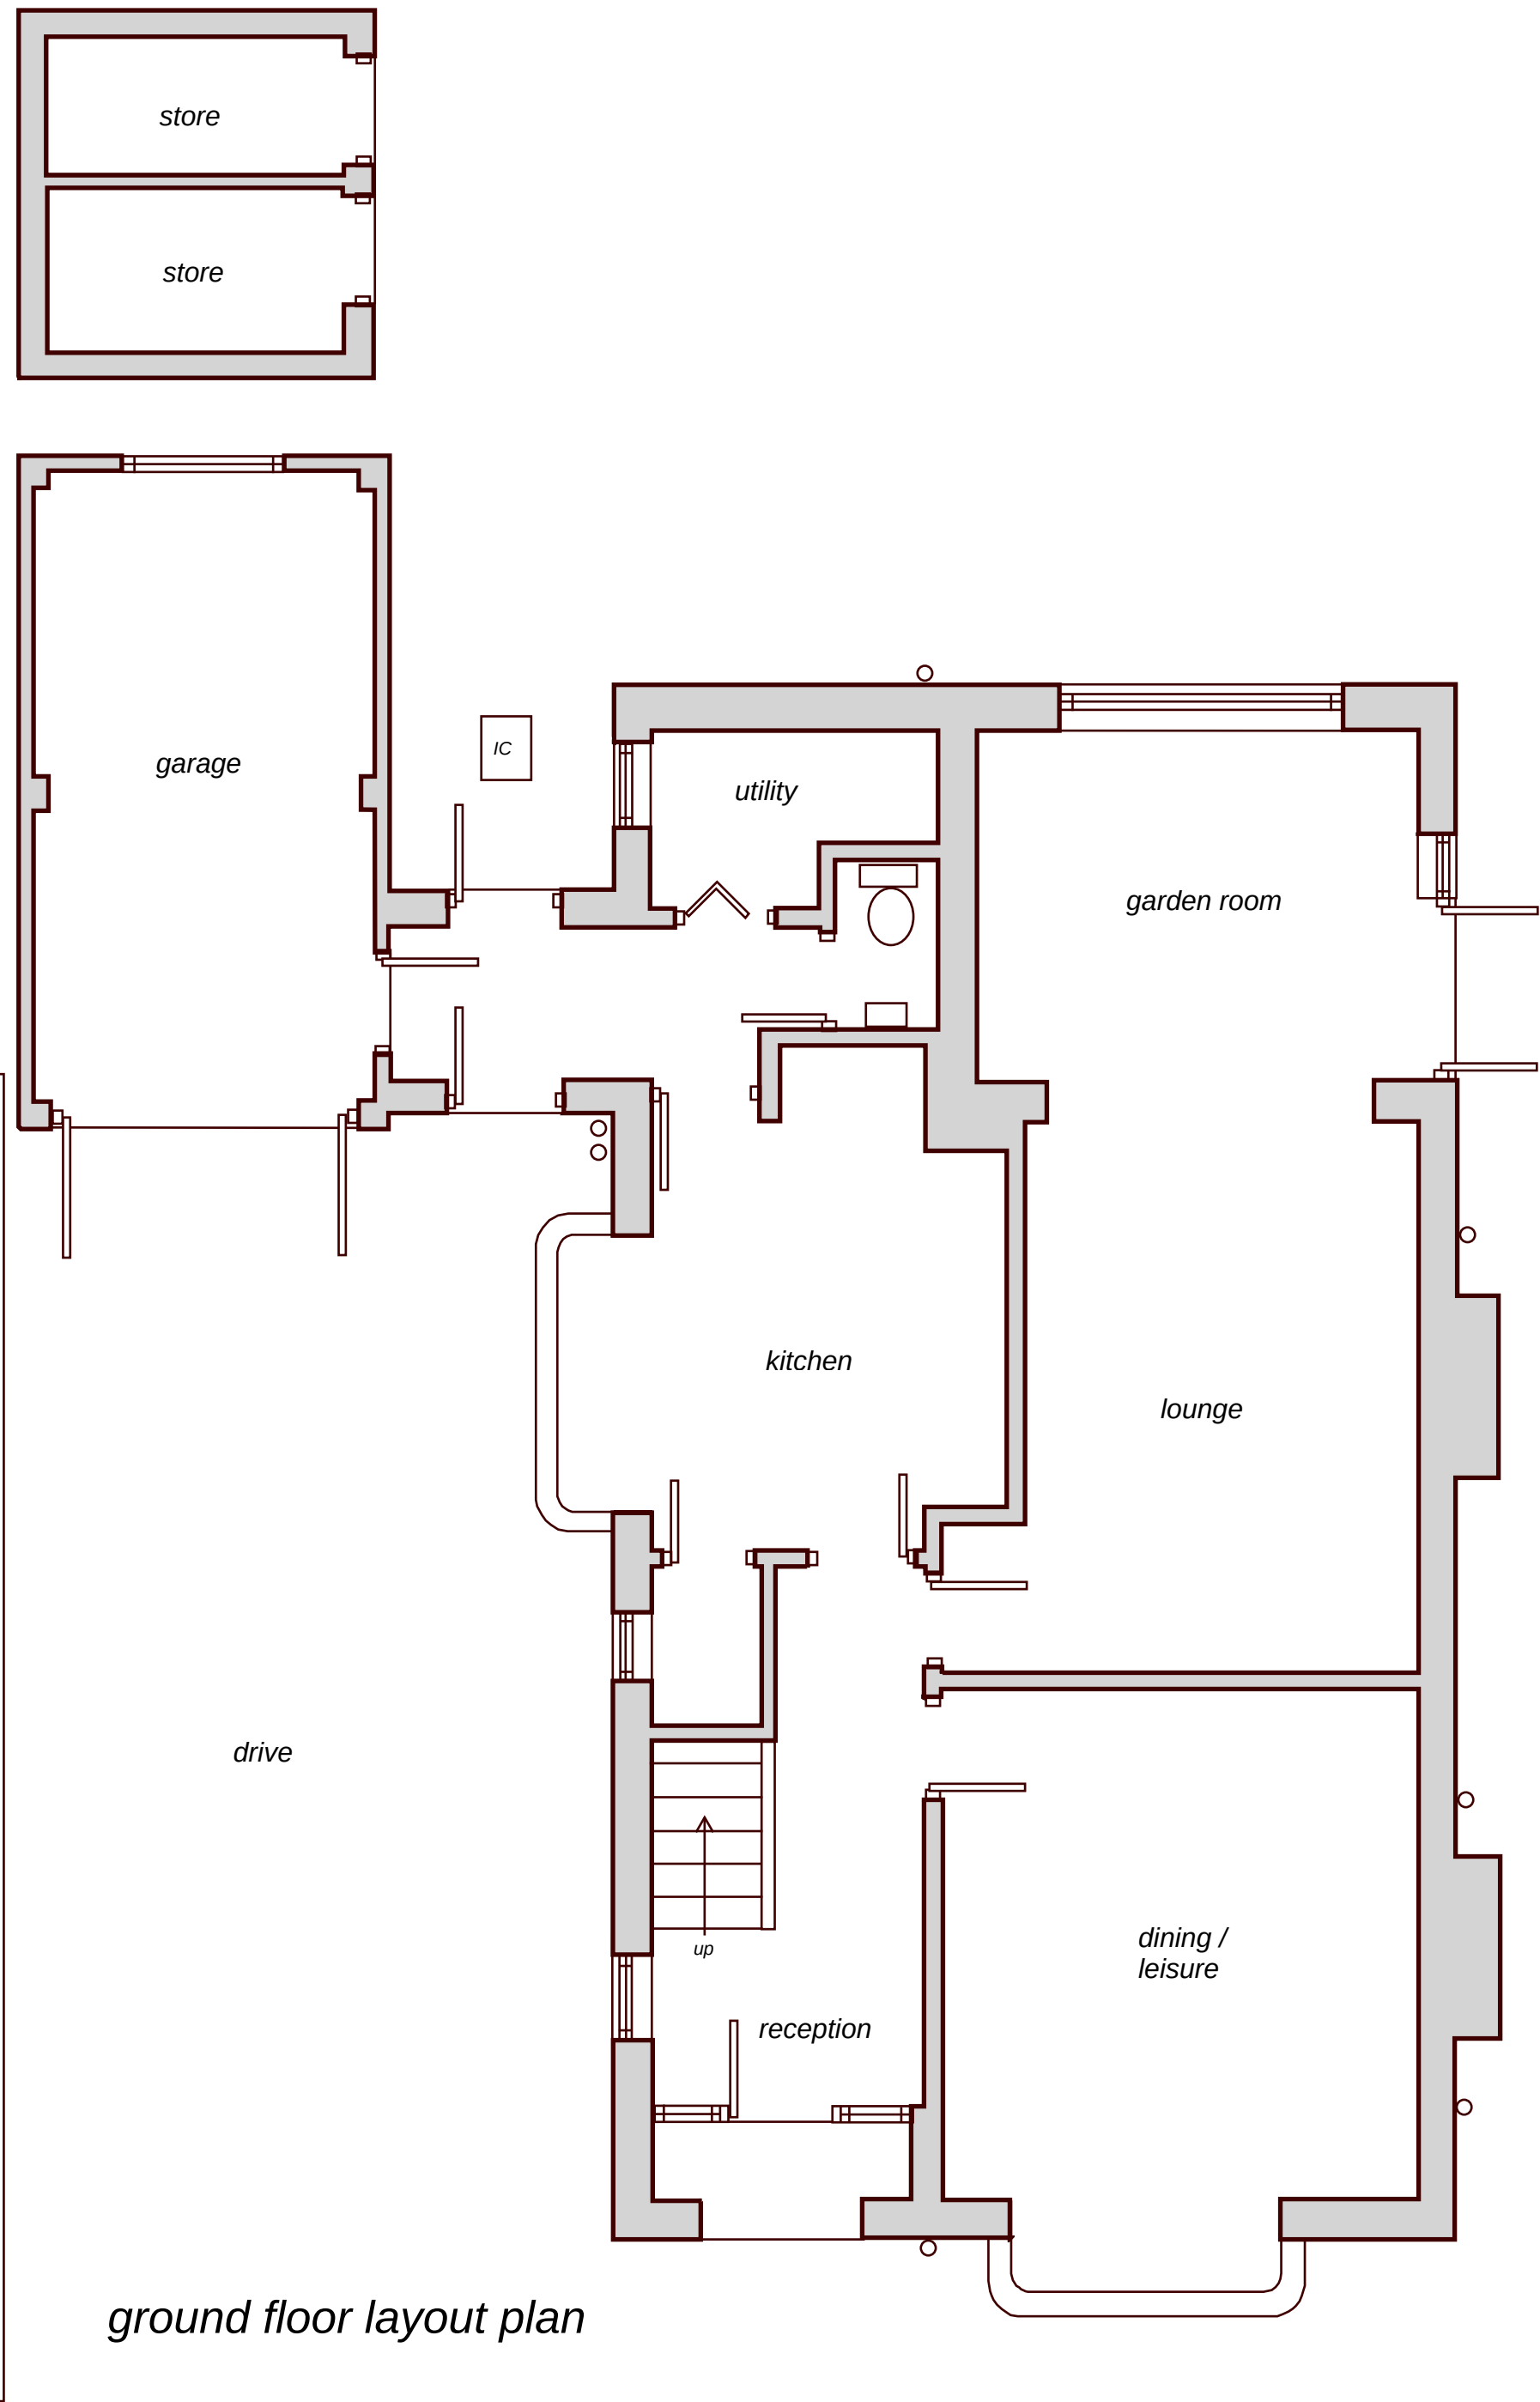

ground floor layout plan

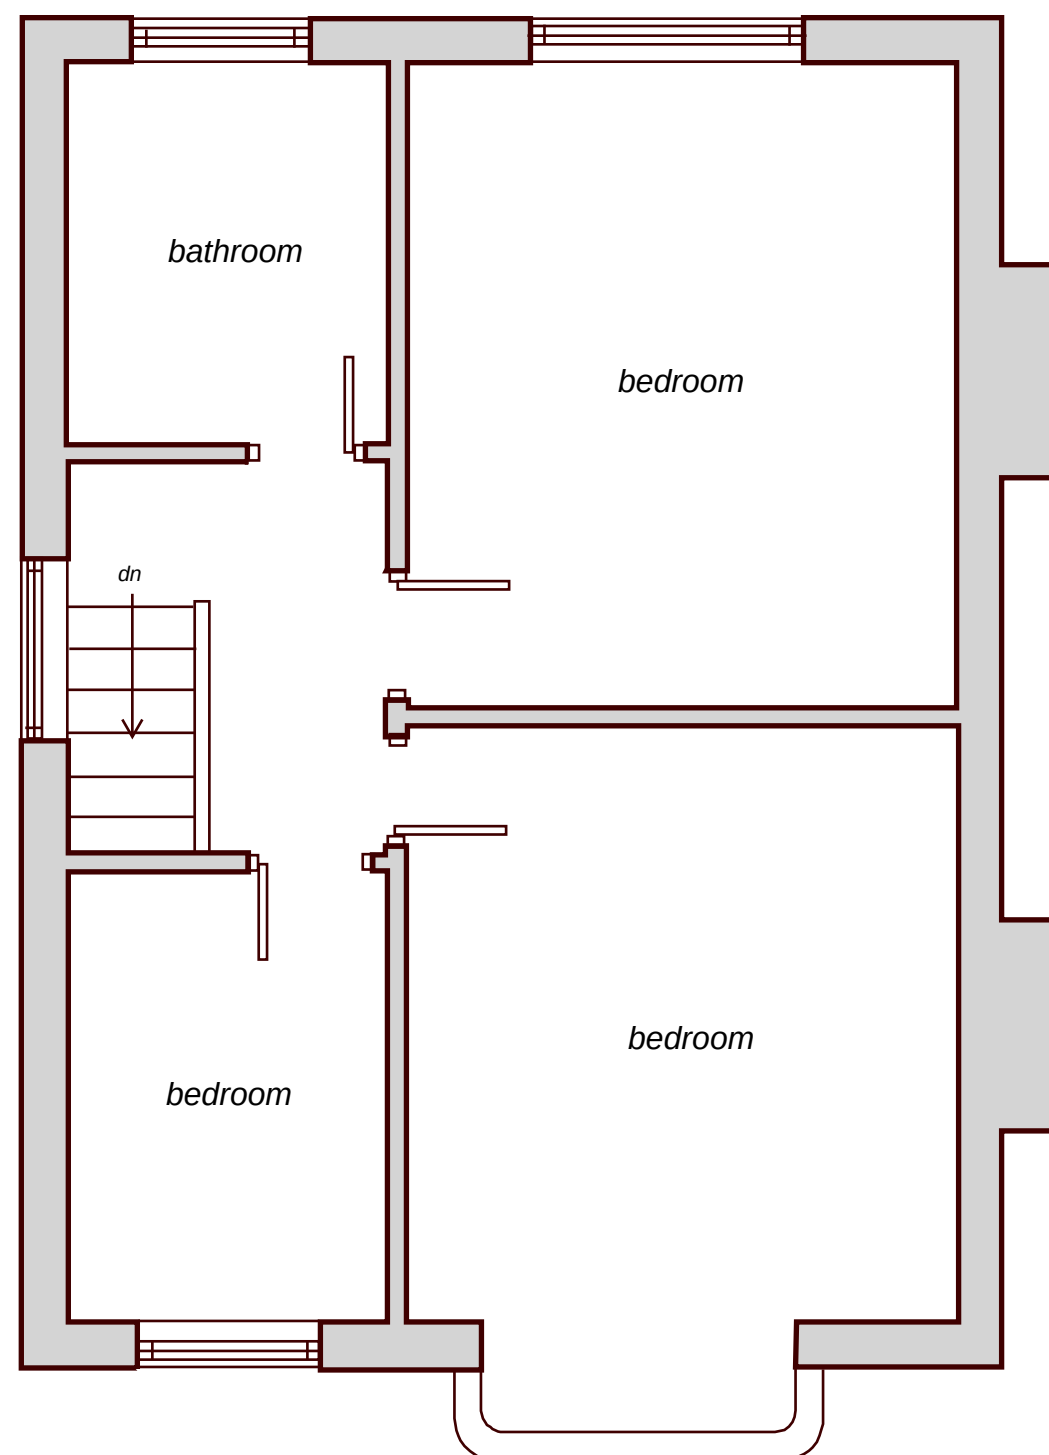

first floor layout plan



front elevation



rear elevation



side elevation

Proposed Two Storey Side Extension
at Crantock, Woodhouse Lane, Biddulph ST8 7DP

Scale 1-50 (A1) - existing layout Dwg ref WL1a September 2021

Geoff Rouane C.Build.E, MCABE, MRICS.
Chartered Building Surveyor
Tel 07946517767
Email: geoffrouane@btinternet.com

