


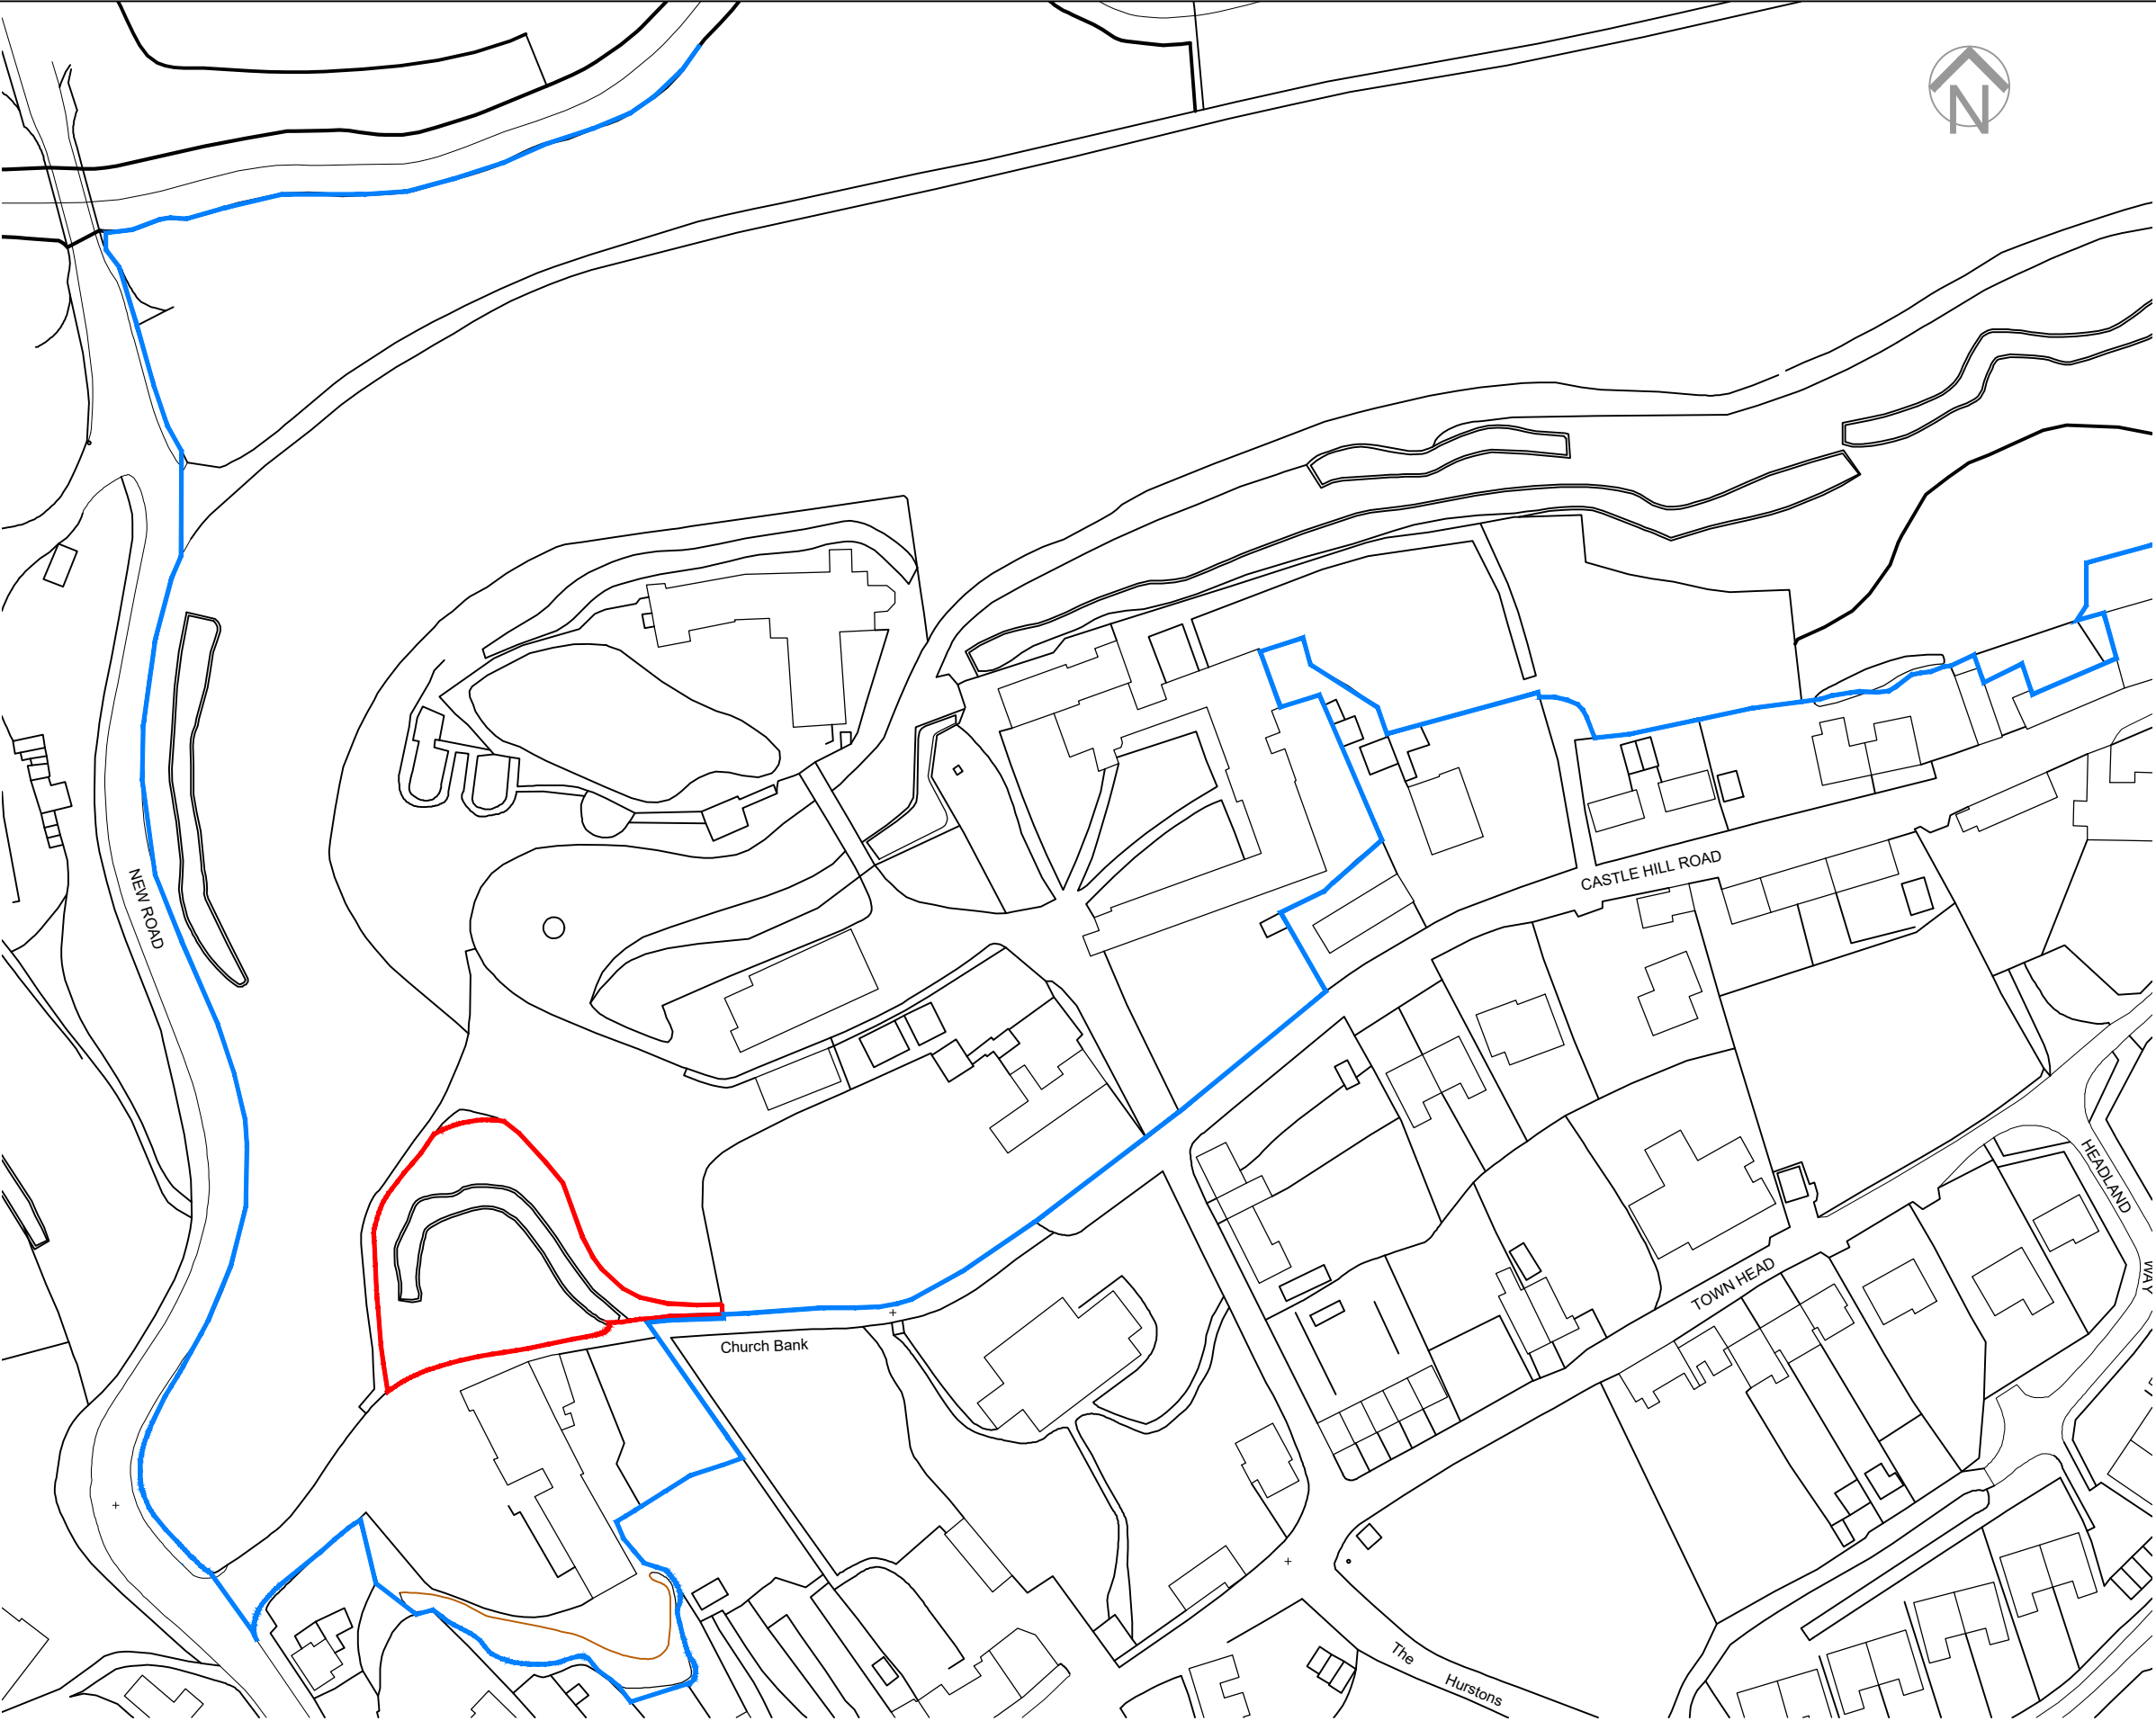

Location Plan 1:1250

Safety Health and Environmental Information

A3

The following risks are identified as unusual or unfamiliar to a competent contractor

CONSTRUCTION

TBC

DEMOLITION RISKS (FUTURE)

TBC

It is assumed that all work will be carried out by a competent contractor working, where appropriate, to an approved method statement

Notes:

FOR GUIDANCE ONLY

1:20	0	200mm	400mm	600mm	800mm	1000
1:100	0	1m	2m	3m	4m	5m
1:50	0	1m	2m			
1:5	0	100mm	200mm			

Application Site Boundary

Other land in control of Applicant

REV	DETAILS	DATE	CHECKED
 brownhill hayward brown chartered architects			
01543 254357 - mail@bhbarchitects.co.uk			
Jacobs Ladder, Alton		DRAWING NO. 3339-401	
Location Plan		REV	DATE
Kenelm Youth Trust			Nov'21
PLANNING		DRAWN MK	CHECKED AM
		SCALE 1:1250@ A3	
 ISO 9001 REGISTERED FIRM  ISO 14001 REGISTERED FIRM		The copyright of this drawing and design is vested in the Architect and must not be copied or reproduced without written consent. All dimensions given are to be verified on site by the responsible contractor. PART OF bhb architects	