


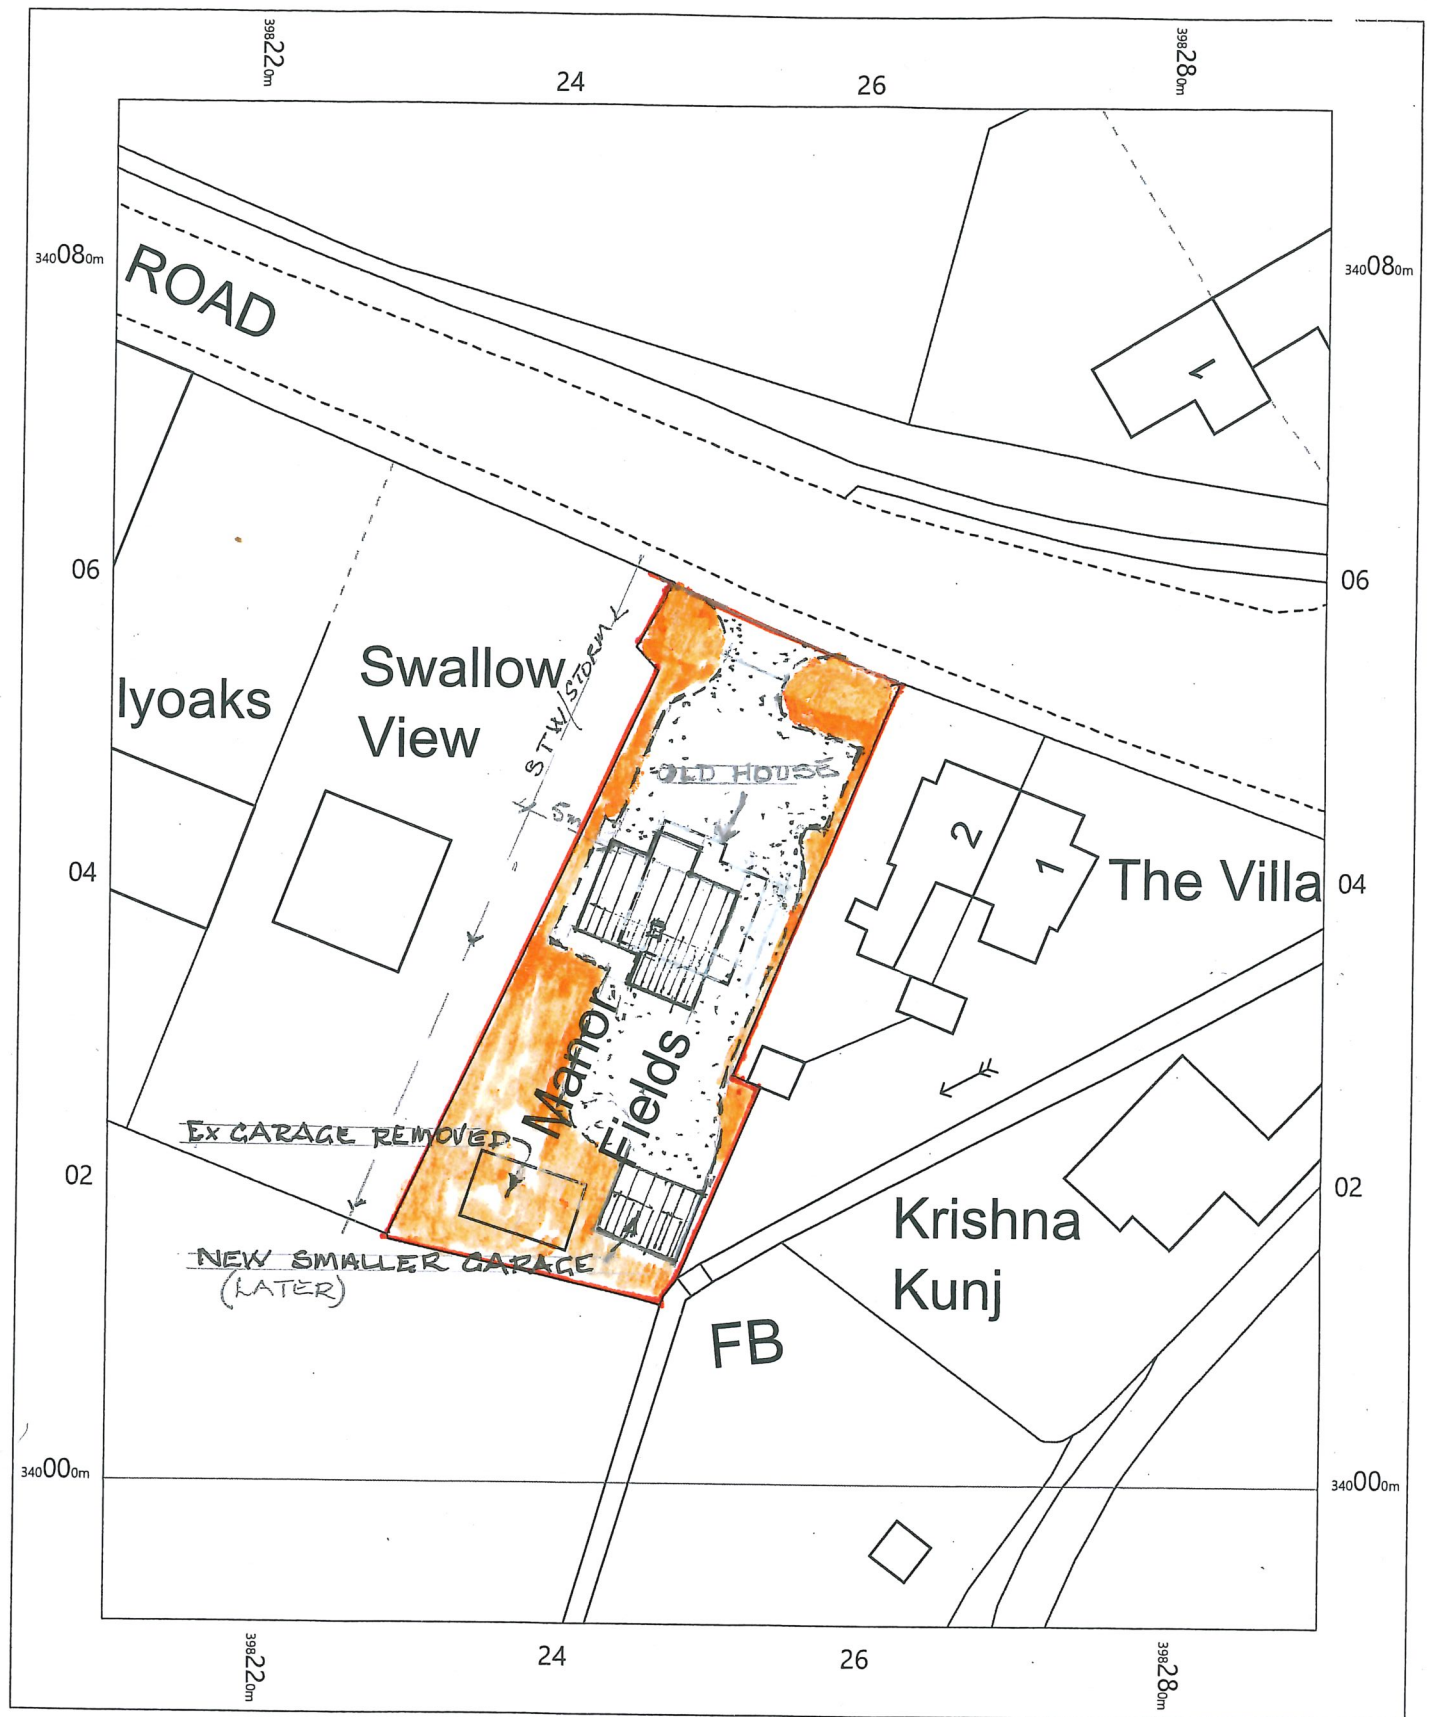


REVISED SITE LAYOUT.

MANOR FIELDS
 UTTOXETER RD
 PRAYCOT - IN-THE
 MOORS
 ST11 9AQ
 3 SEPT. 2021

OS MasterMap 1250/2500/10000 scale
 Friday, September 11, 2020, ID: JEW-00901319
 maps.johnewright.com

1:500 scale print at A4, Centre: 398250 E, 340041 N

©Crown Copyright Ordnance Survey. Licence no. 100025568

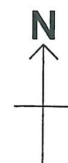

johnewright