


supply and fix pair of matchboarded cupboard doors with pair of brass barrel bolts to one pair and a rim lock and keep on the other.

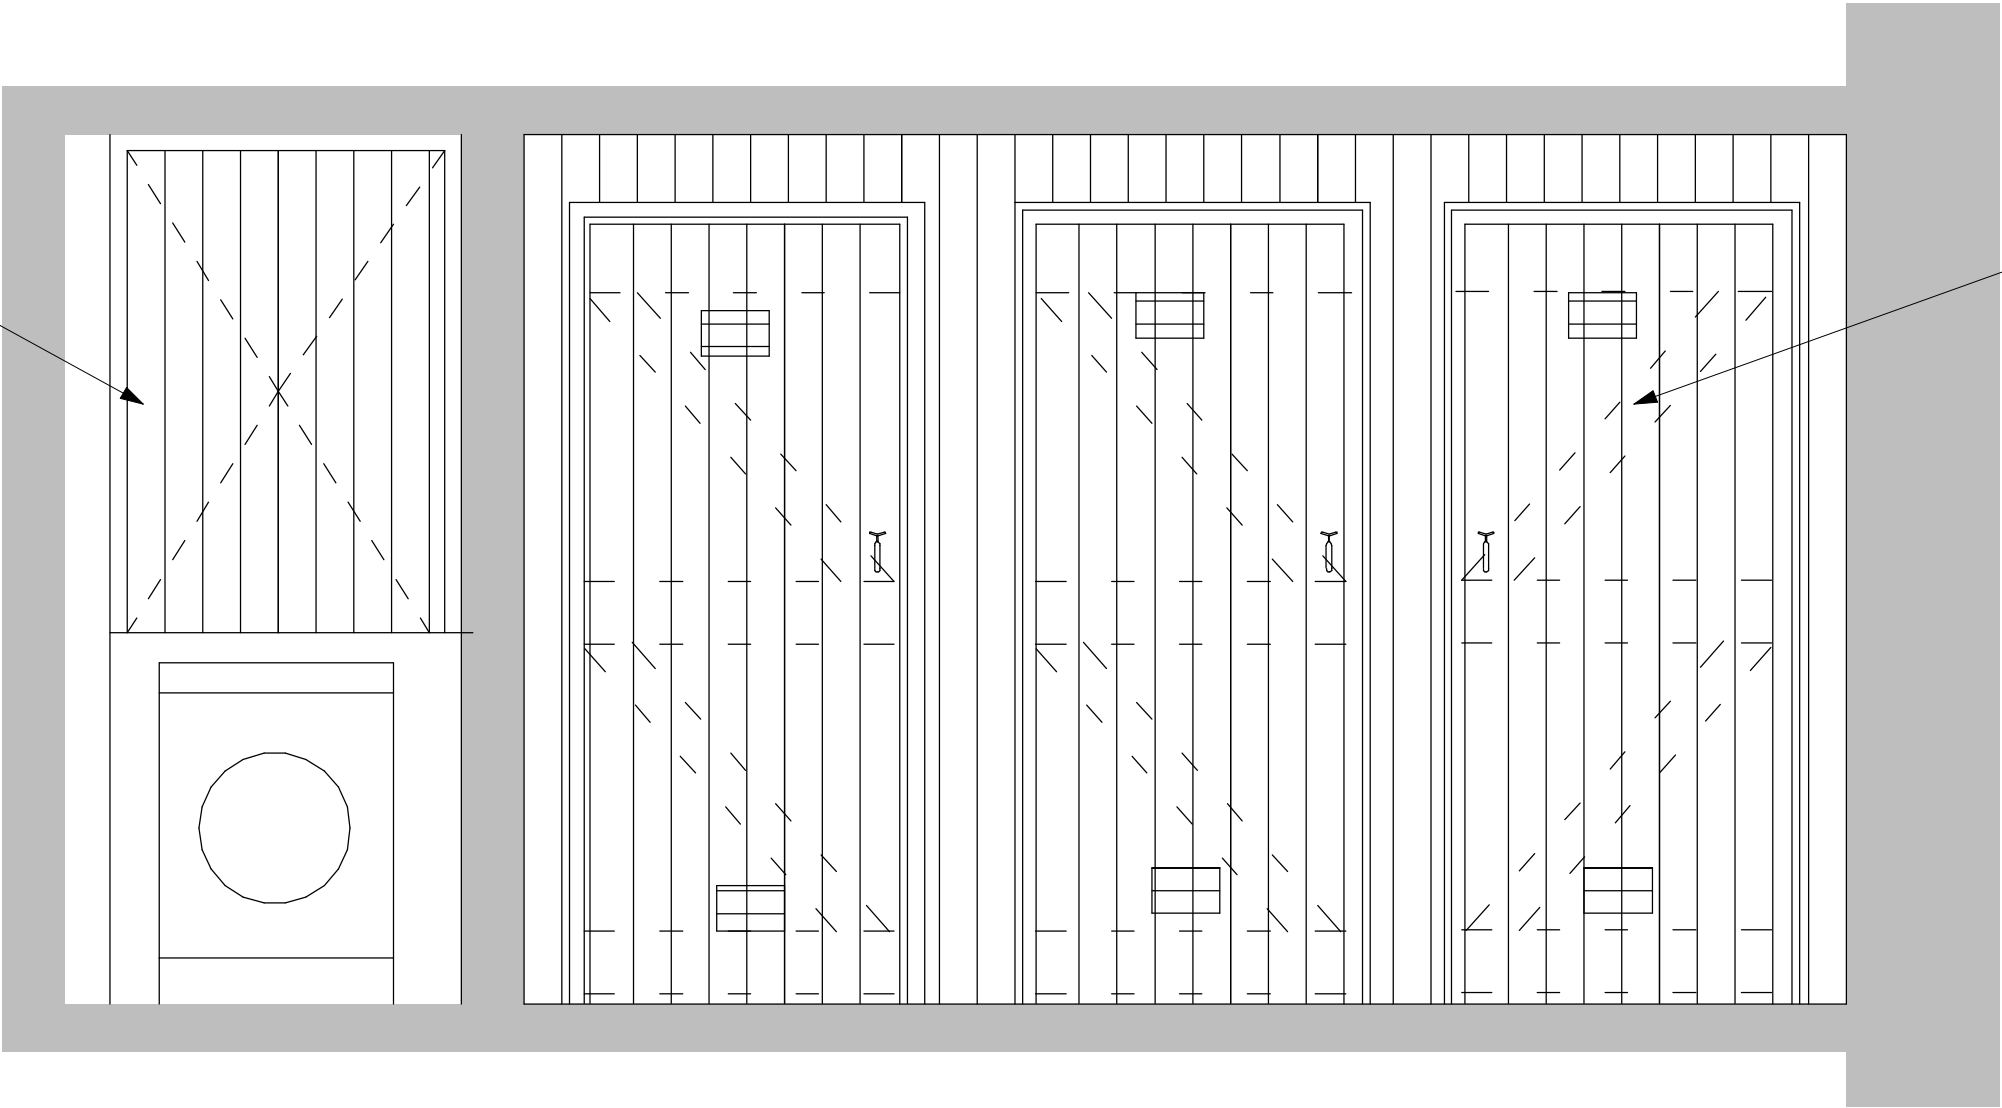


3no new ledged and braced 100 x 19 t&g match boarded painted doors with hand forged Suffolk latches (not cast) in painted frames with painted architraves and in a new 75 x 50 s/w stid partition faced on the outside with 100mm x 19mm t&g painted matchboarding. Doors to have vents sized by the heating subcontractor for air for boilers.

Section thro' Plant Room



Photo 40

Landmark Trust will remove the Ticket Barrier. Provide fixings in floor to receive spigots projecting from legs of barrier

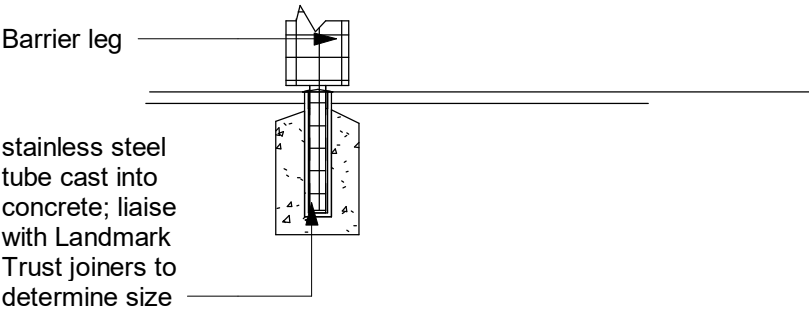

Ticket Barrier Floor Support

A	26.11.21	Amended
Rev:	Date:	Description:
Revisions		



Napier and Company

Chartered Building Surveyors

4 Villa Cottage, Minsterley Road, Pontesbury,
Shrewsbury SY5 0QJ
Tel: 01743 792789
Email: napierandcompany@gmail.com

Approved By:			
Project Title:	Alton Station Waiting Room		
Drawing Title:	Internal Works in Waiting Room Sheet 3		
Date:	Scale:	Drawing No:	Rev:
26/11/21	As indicated	19434 111	A