



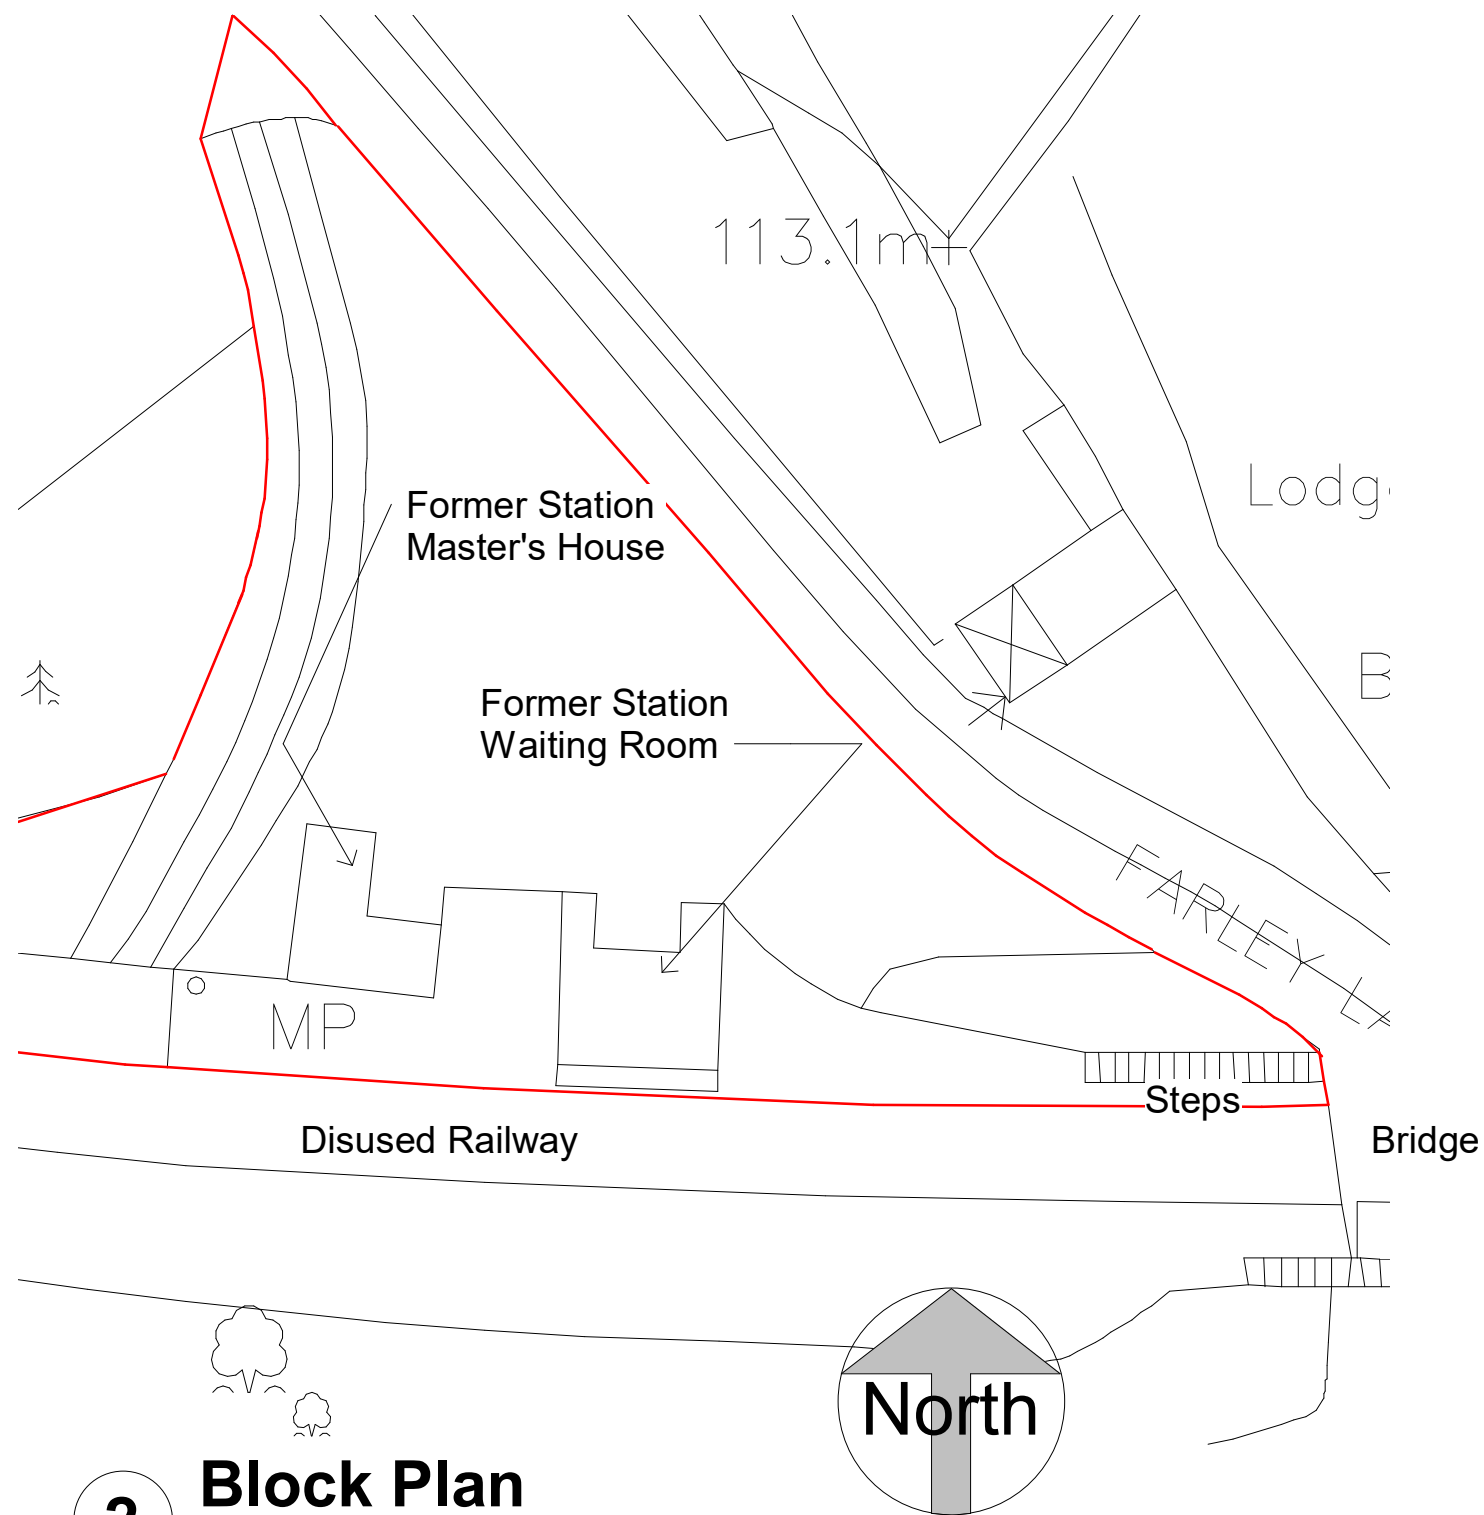

2 Block Plan
1 : 500

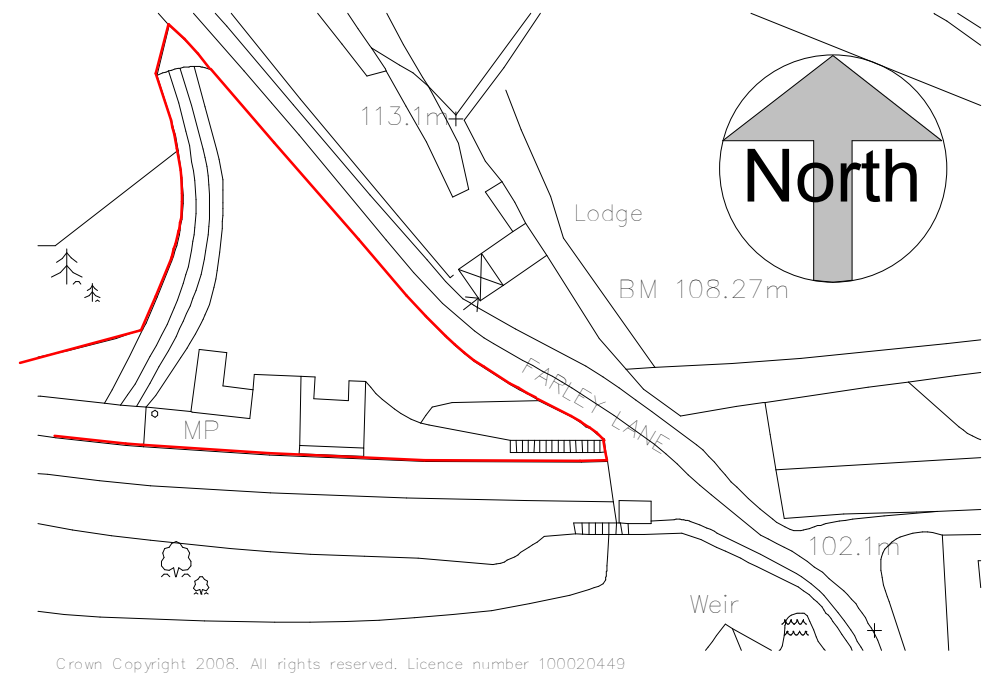

1 Location Plan
1 : 1250

Rev:	Date:	Description:
A	30.11.21	Boundary adjusted
Revisions		



Napier and Company

Chartered Building Surveyors

4 Villa Cottage, Minsterley Road, Pontesbury,
Shrewsbury SY5 0QJ
Tel: 01743 792789
Email: napierandcompany@gmail.com

Approved By:

Project Title: Alton Station Waiting Room

Drawing Title: Block Plan and Location Plan

Date: 29/11/21 Scale: As indicated Drawing No: 19434 116 Rev: A