




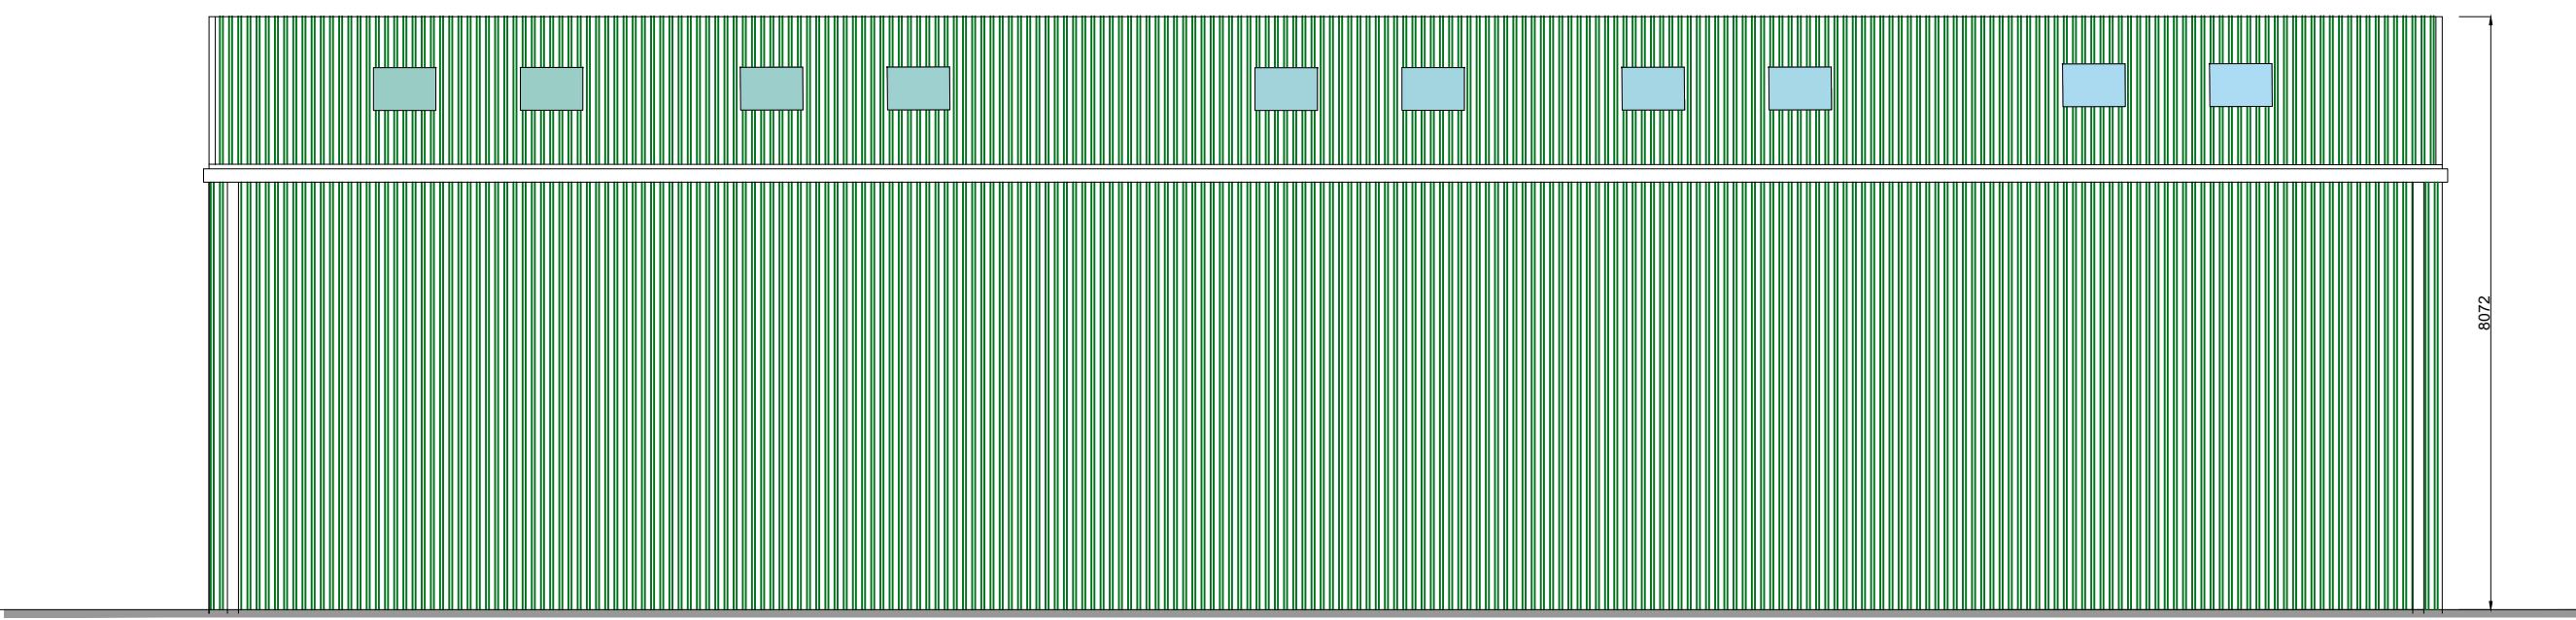


Proposed South West Elevation 1:100 @ A1

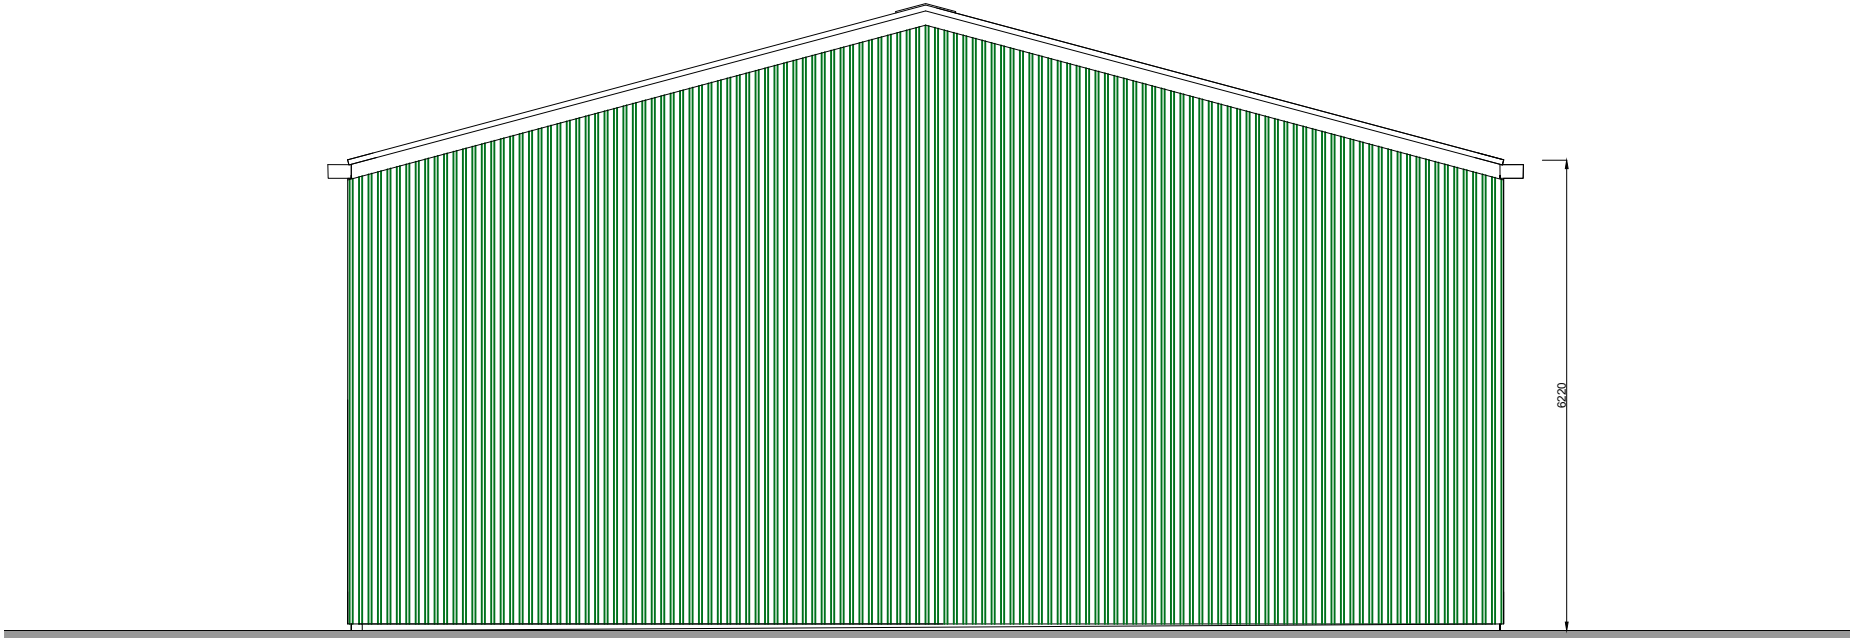

Proposed South East Elevation 1:100 @ A1

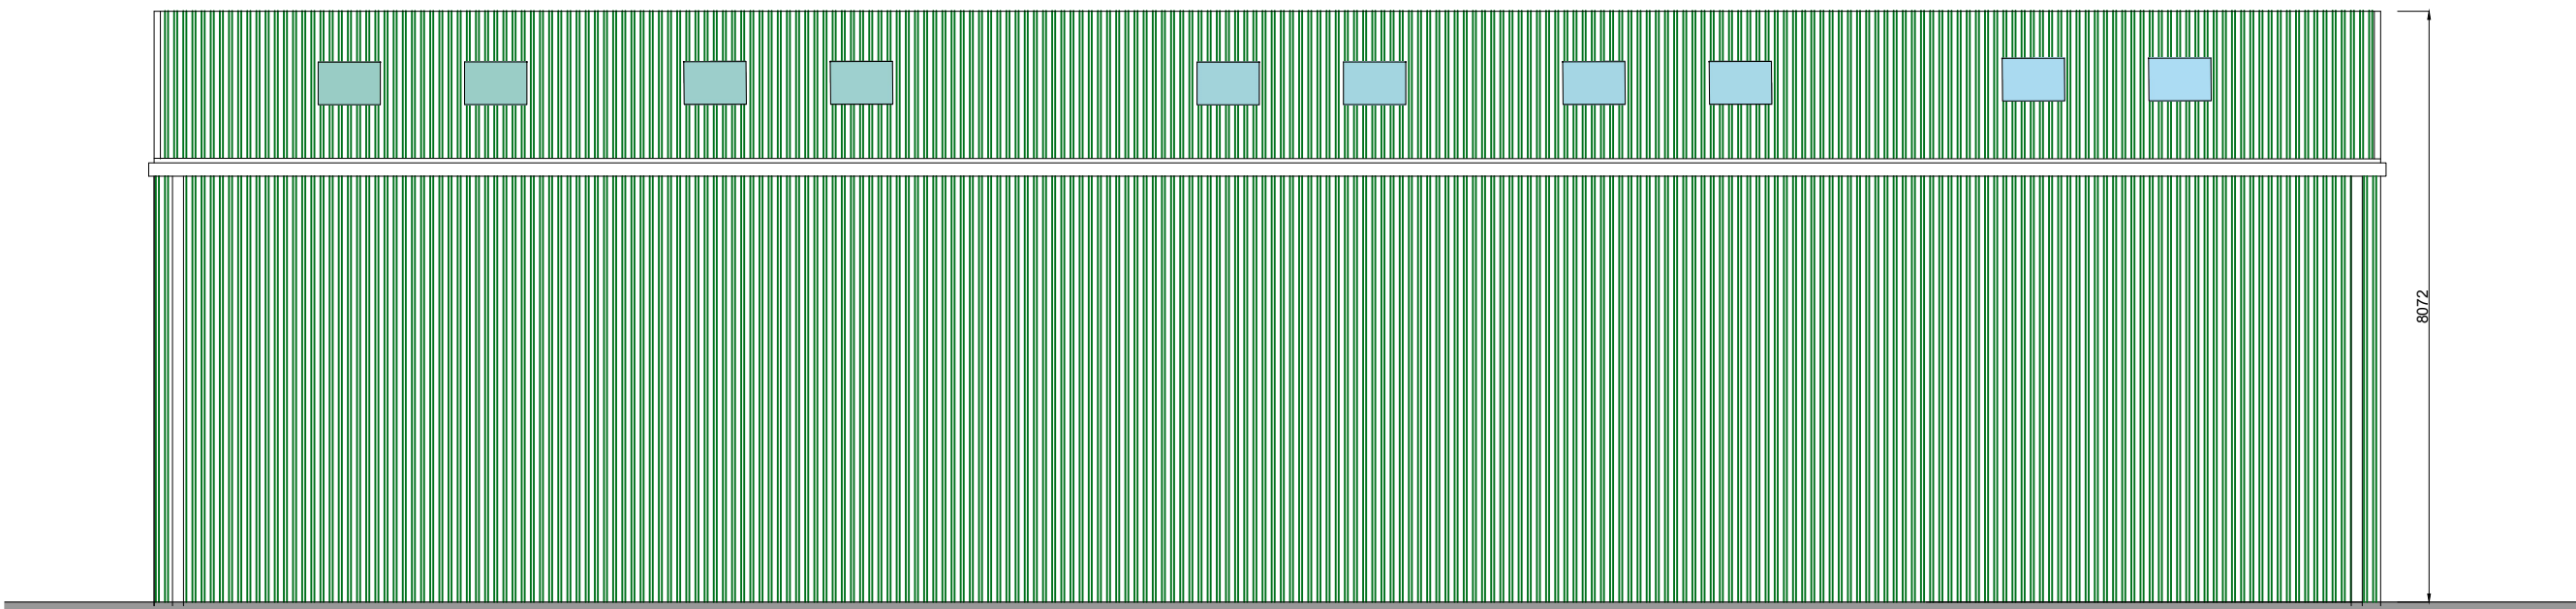

Proposed North East Elevation 1:100 @ A1

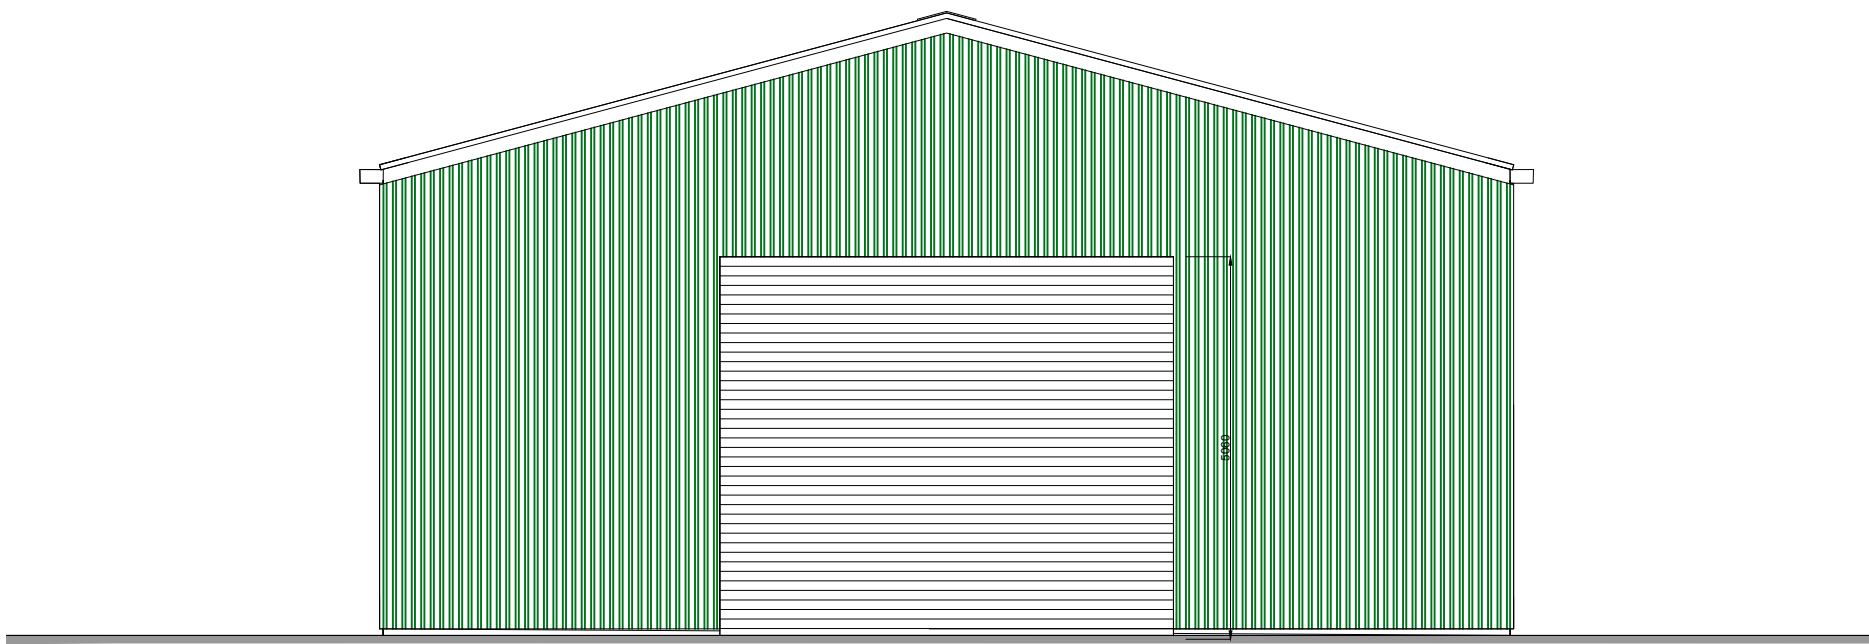


Proposed North West Elevation 1:100 @ A1



Proposed Floor Plan 1:100 @ A1



Photograph of Existing Field Access

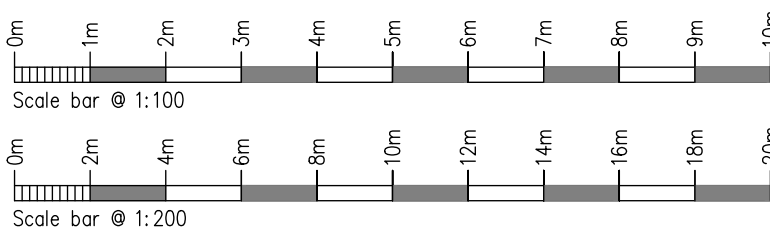

Rev.	Drawn	Comments	Date

MAC
ARCHITECTURAL DESIGN LTD
Moorland House, 123 Moorland Road, Burslem, ST6 1JD.
T:01782 503302 E:admin@mac-arch.co.uk

Client:
Mr D Rowley

Project:
Proposed Grain Store
land at Broadgate Hall Farm,
Hollington, Near Tean, Stoke-on-Trent,
Staffordshire. ST10 4HU

Title:
Proposed Floor Plan & Elevations

Status:
Preliminary.