




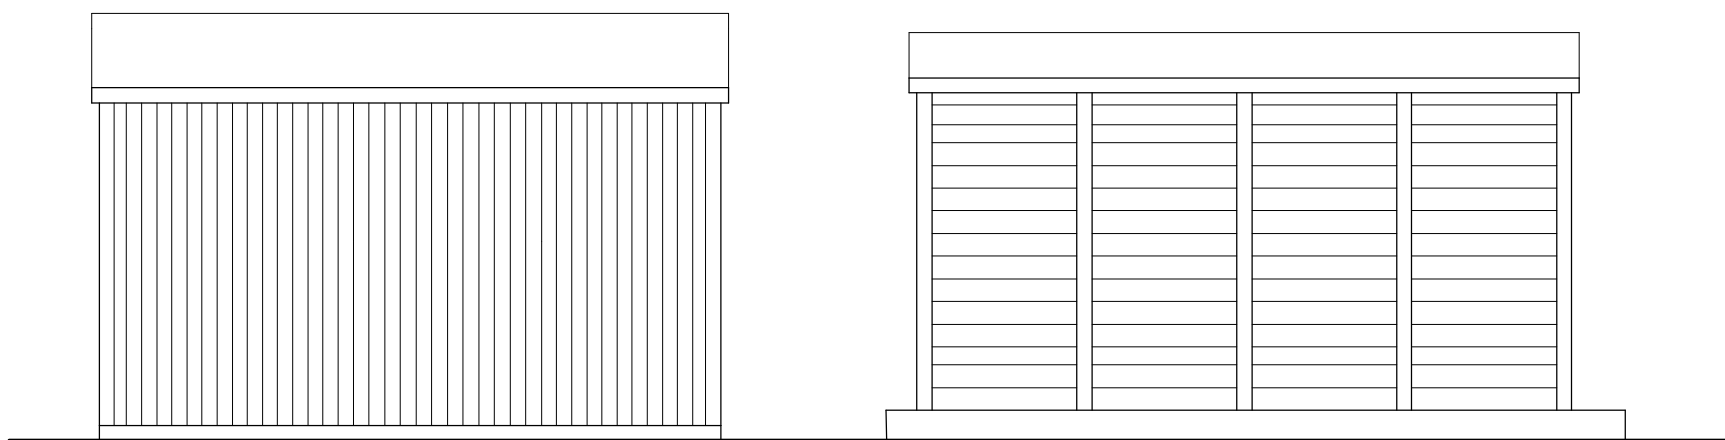


EXISTING ELEVATION B (South East)

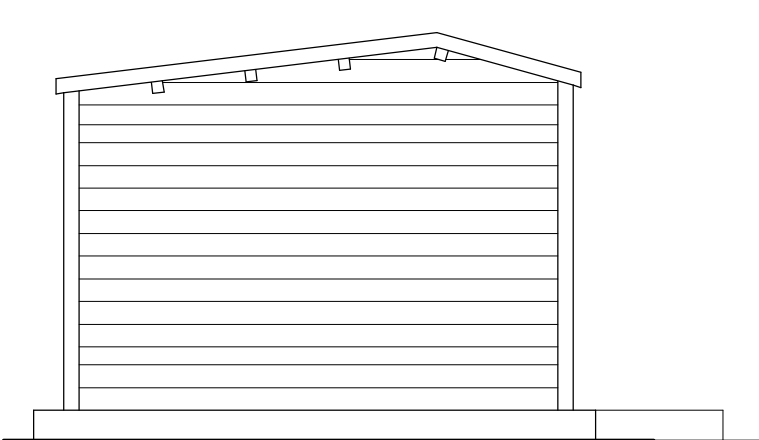


EXISTING ELEVATION C
(North East)

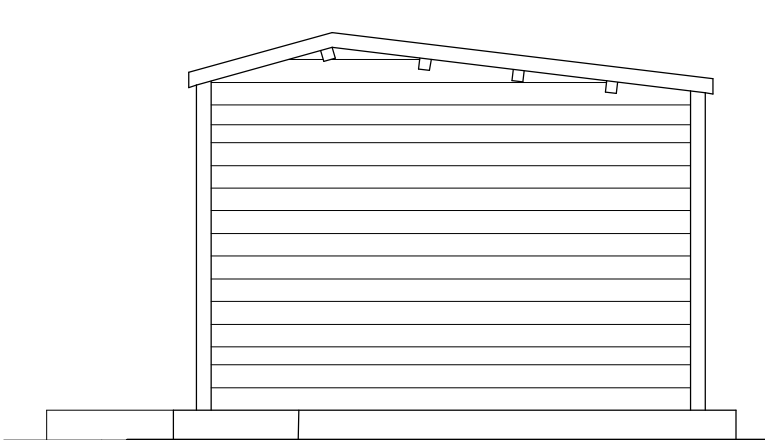


EXISTING ELEVATION E
(South West)

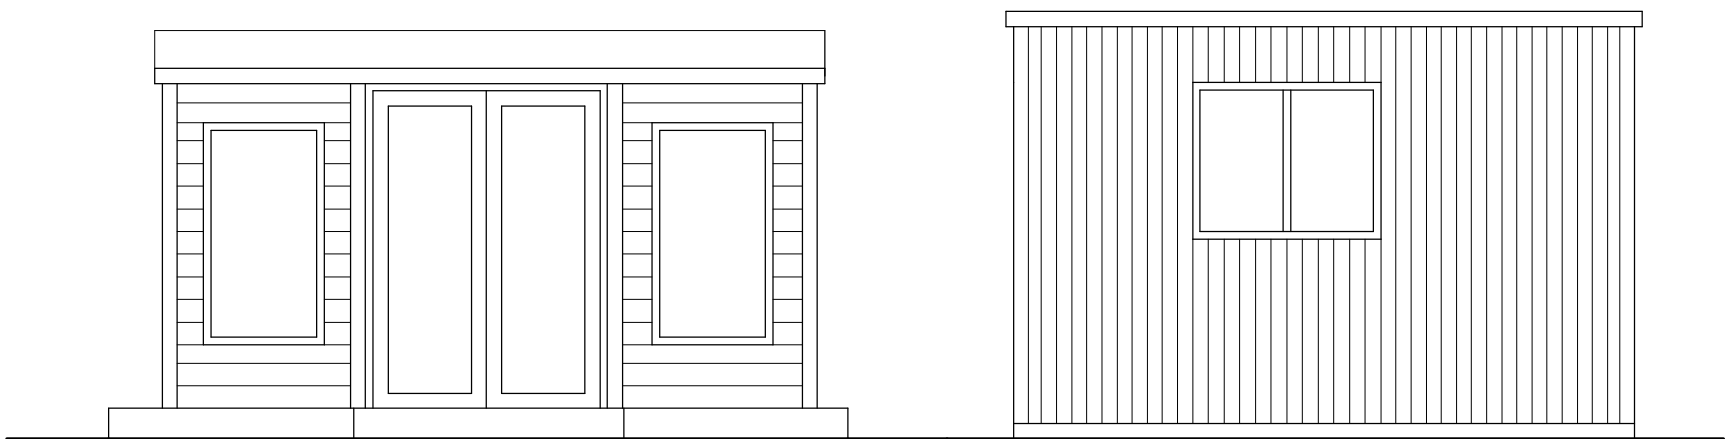


EXISTING ELEVATION A (North West)

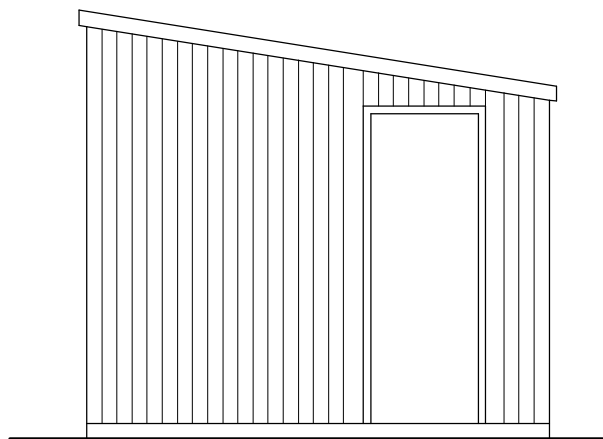

EXISTING ELEVATION D
(South West)

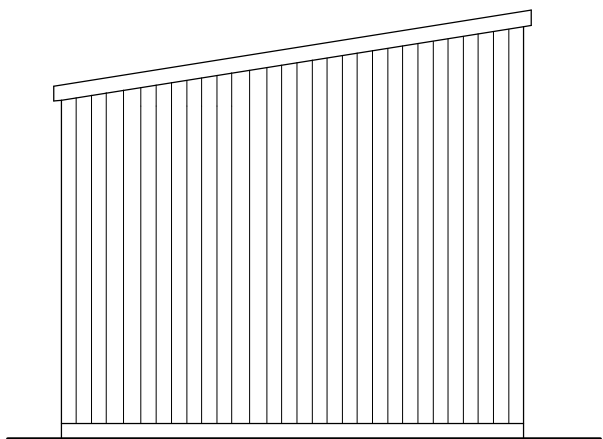

EXISTING ELEVATION F
(North East)

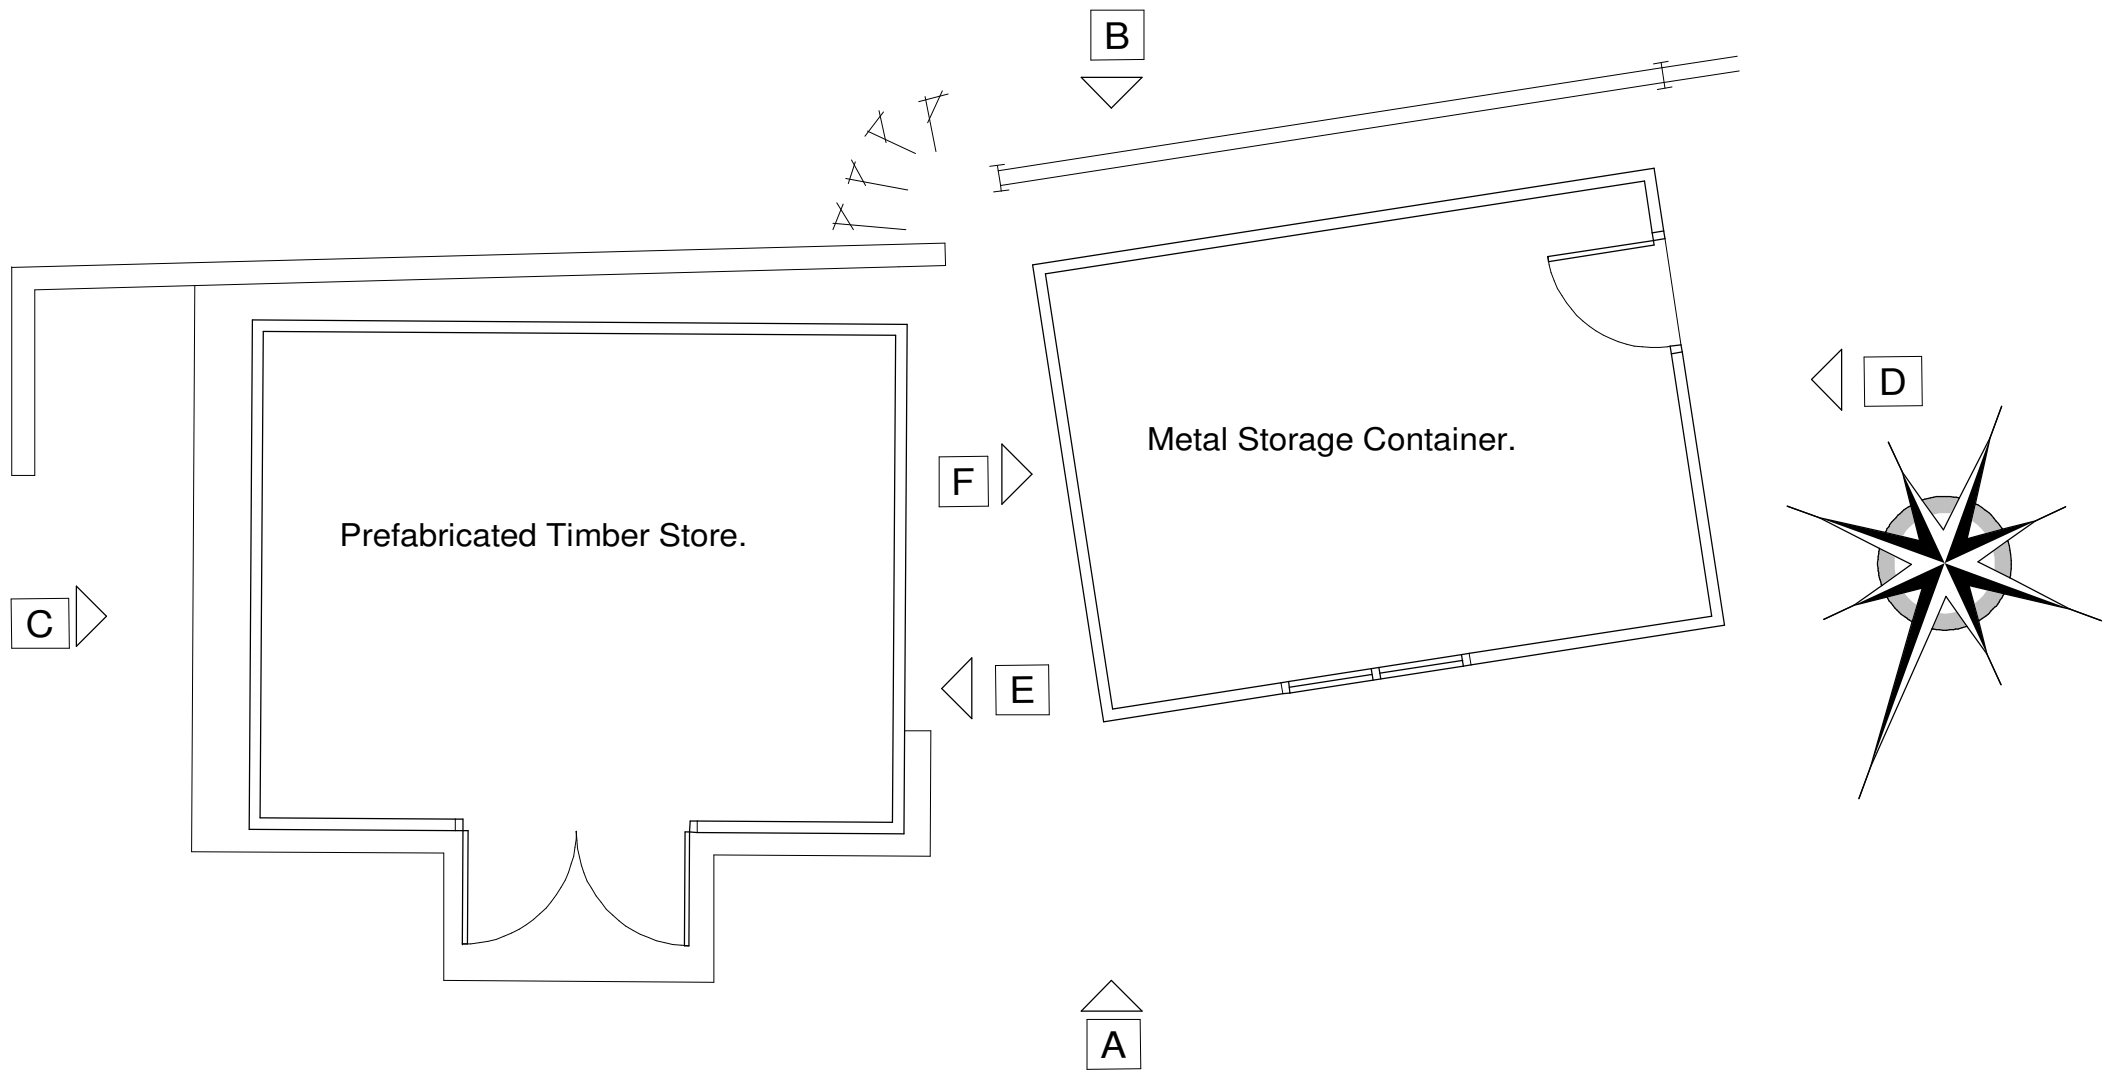

EXISTING LAYOUT PLAN.



Scale 1:50 @ A2.
 "A" Compass points added to elevations 1/12/2021.
 REVISIONS:
 All dimensions to be checked on site.
 This drawing and design and all information contained therein is the sole copyright of Stone Architectural Services Ltd.
 Reproduction is strictly forbidden without written consent.



Stone Architectural Services Ltd.

Project
GREENWAY HALL GOLF CLUB.
STANLEY ROAD, STOCKTON BROOK,
STAFFS, ST9 9LJ.

Drawing Title
PROPOSED OFFICE UNIT.
PLAN AND ELEVATIONS AS EXISTING.

Scale.	Date	Drg. No.
1:50.	Nov. 2021.	09/99/504."A"

72 Bank Side, Stone,
 Staffordshire, ST15 0HP..
 Tele: 01785 501015..