



0 10.00 20.00 30.00 40.00 50.00 60.00 70.00 80.00


1:500 Scale to be measured

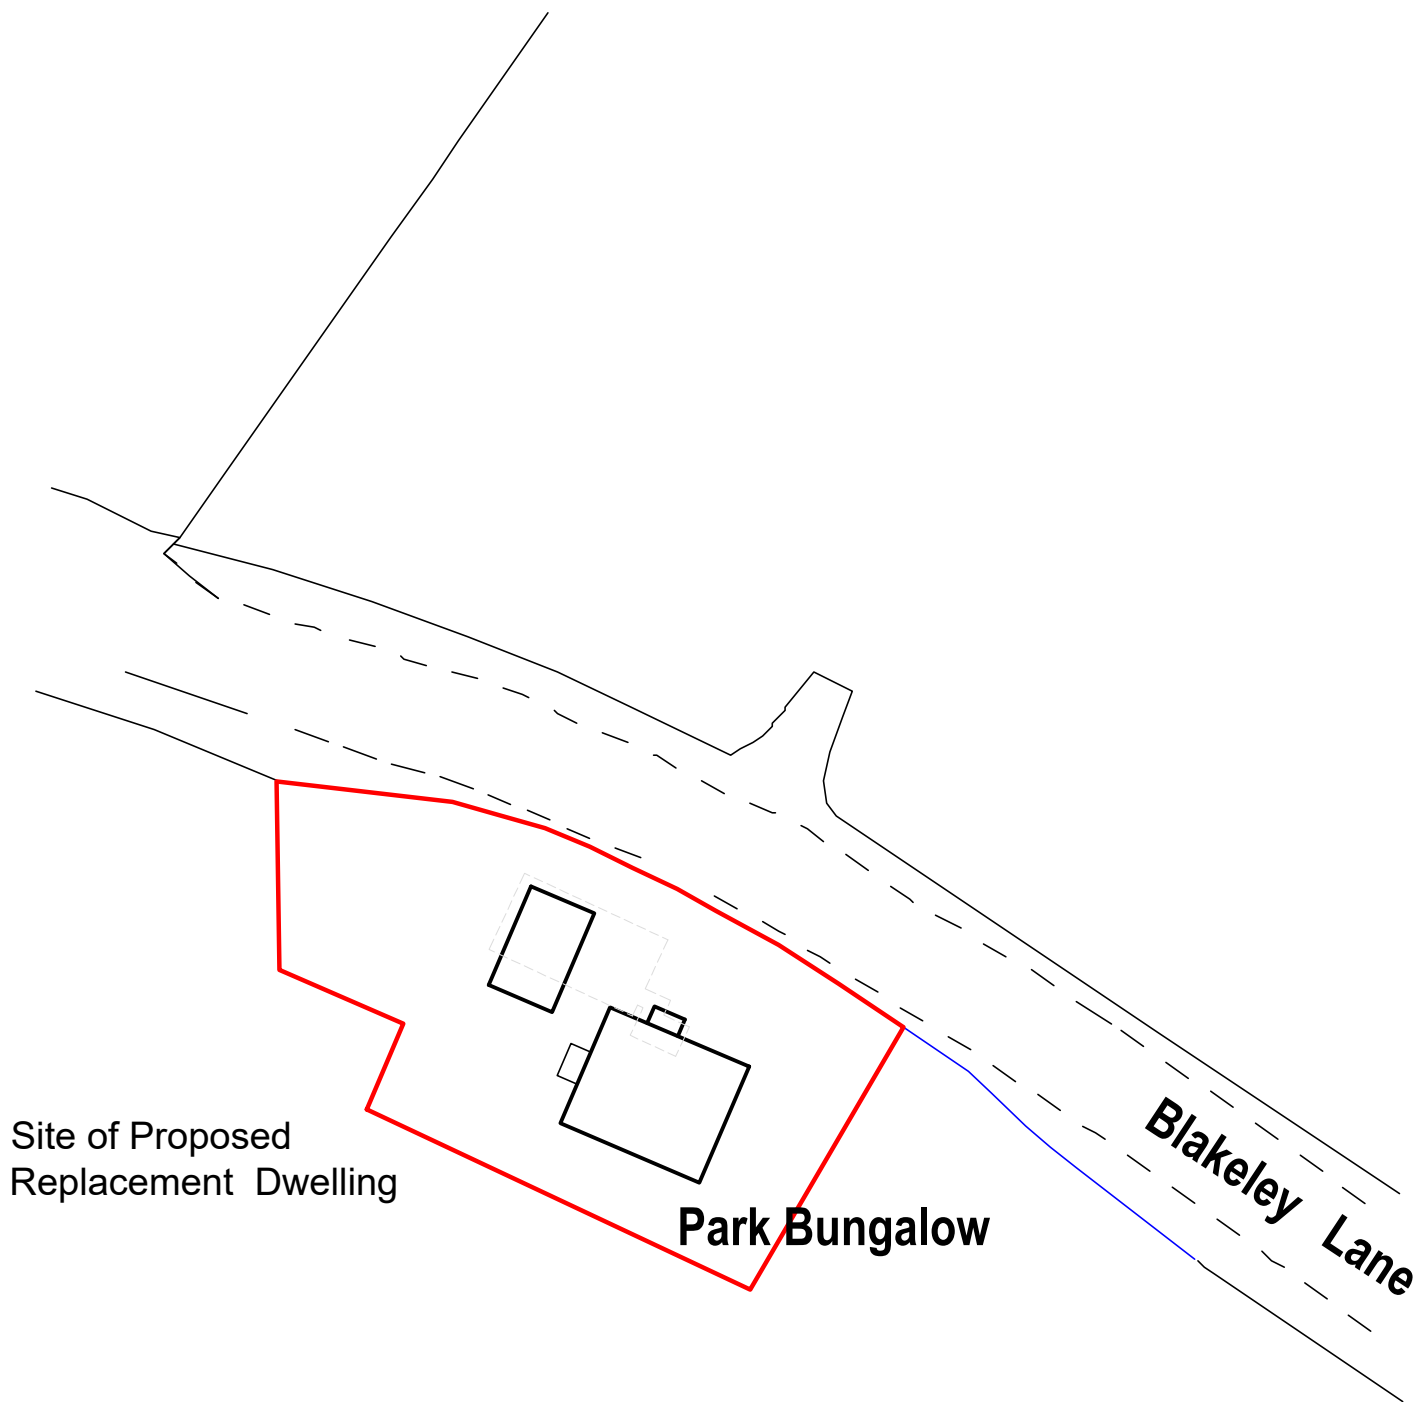

Block Plan 1:500

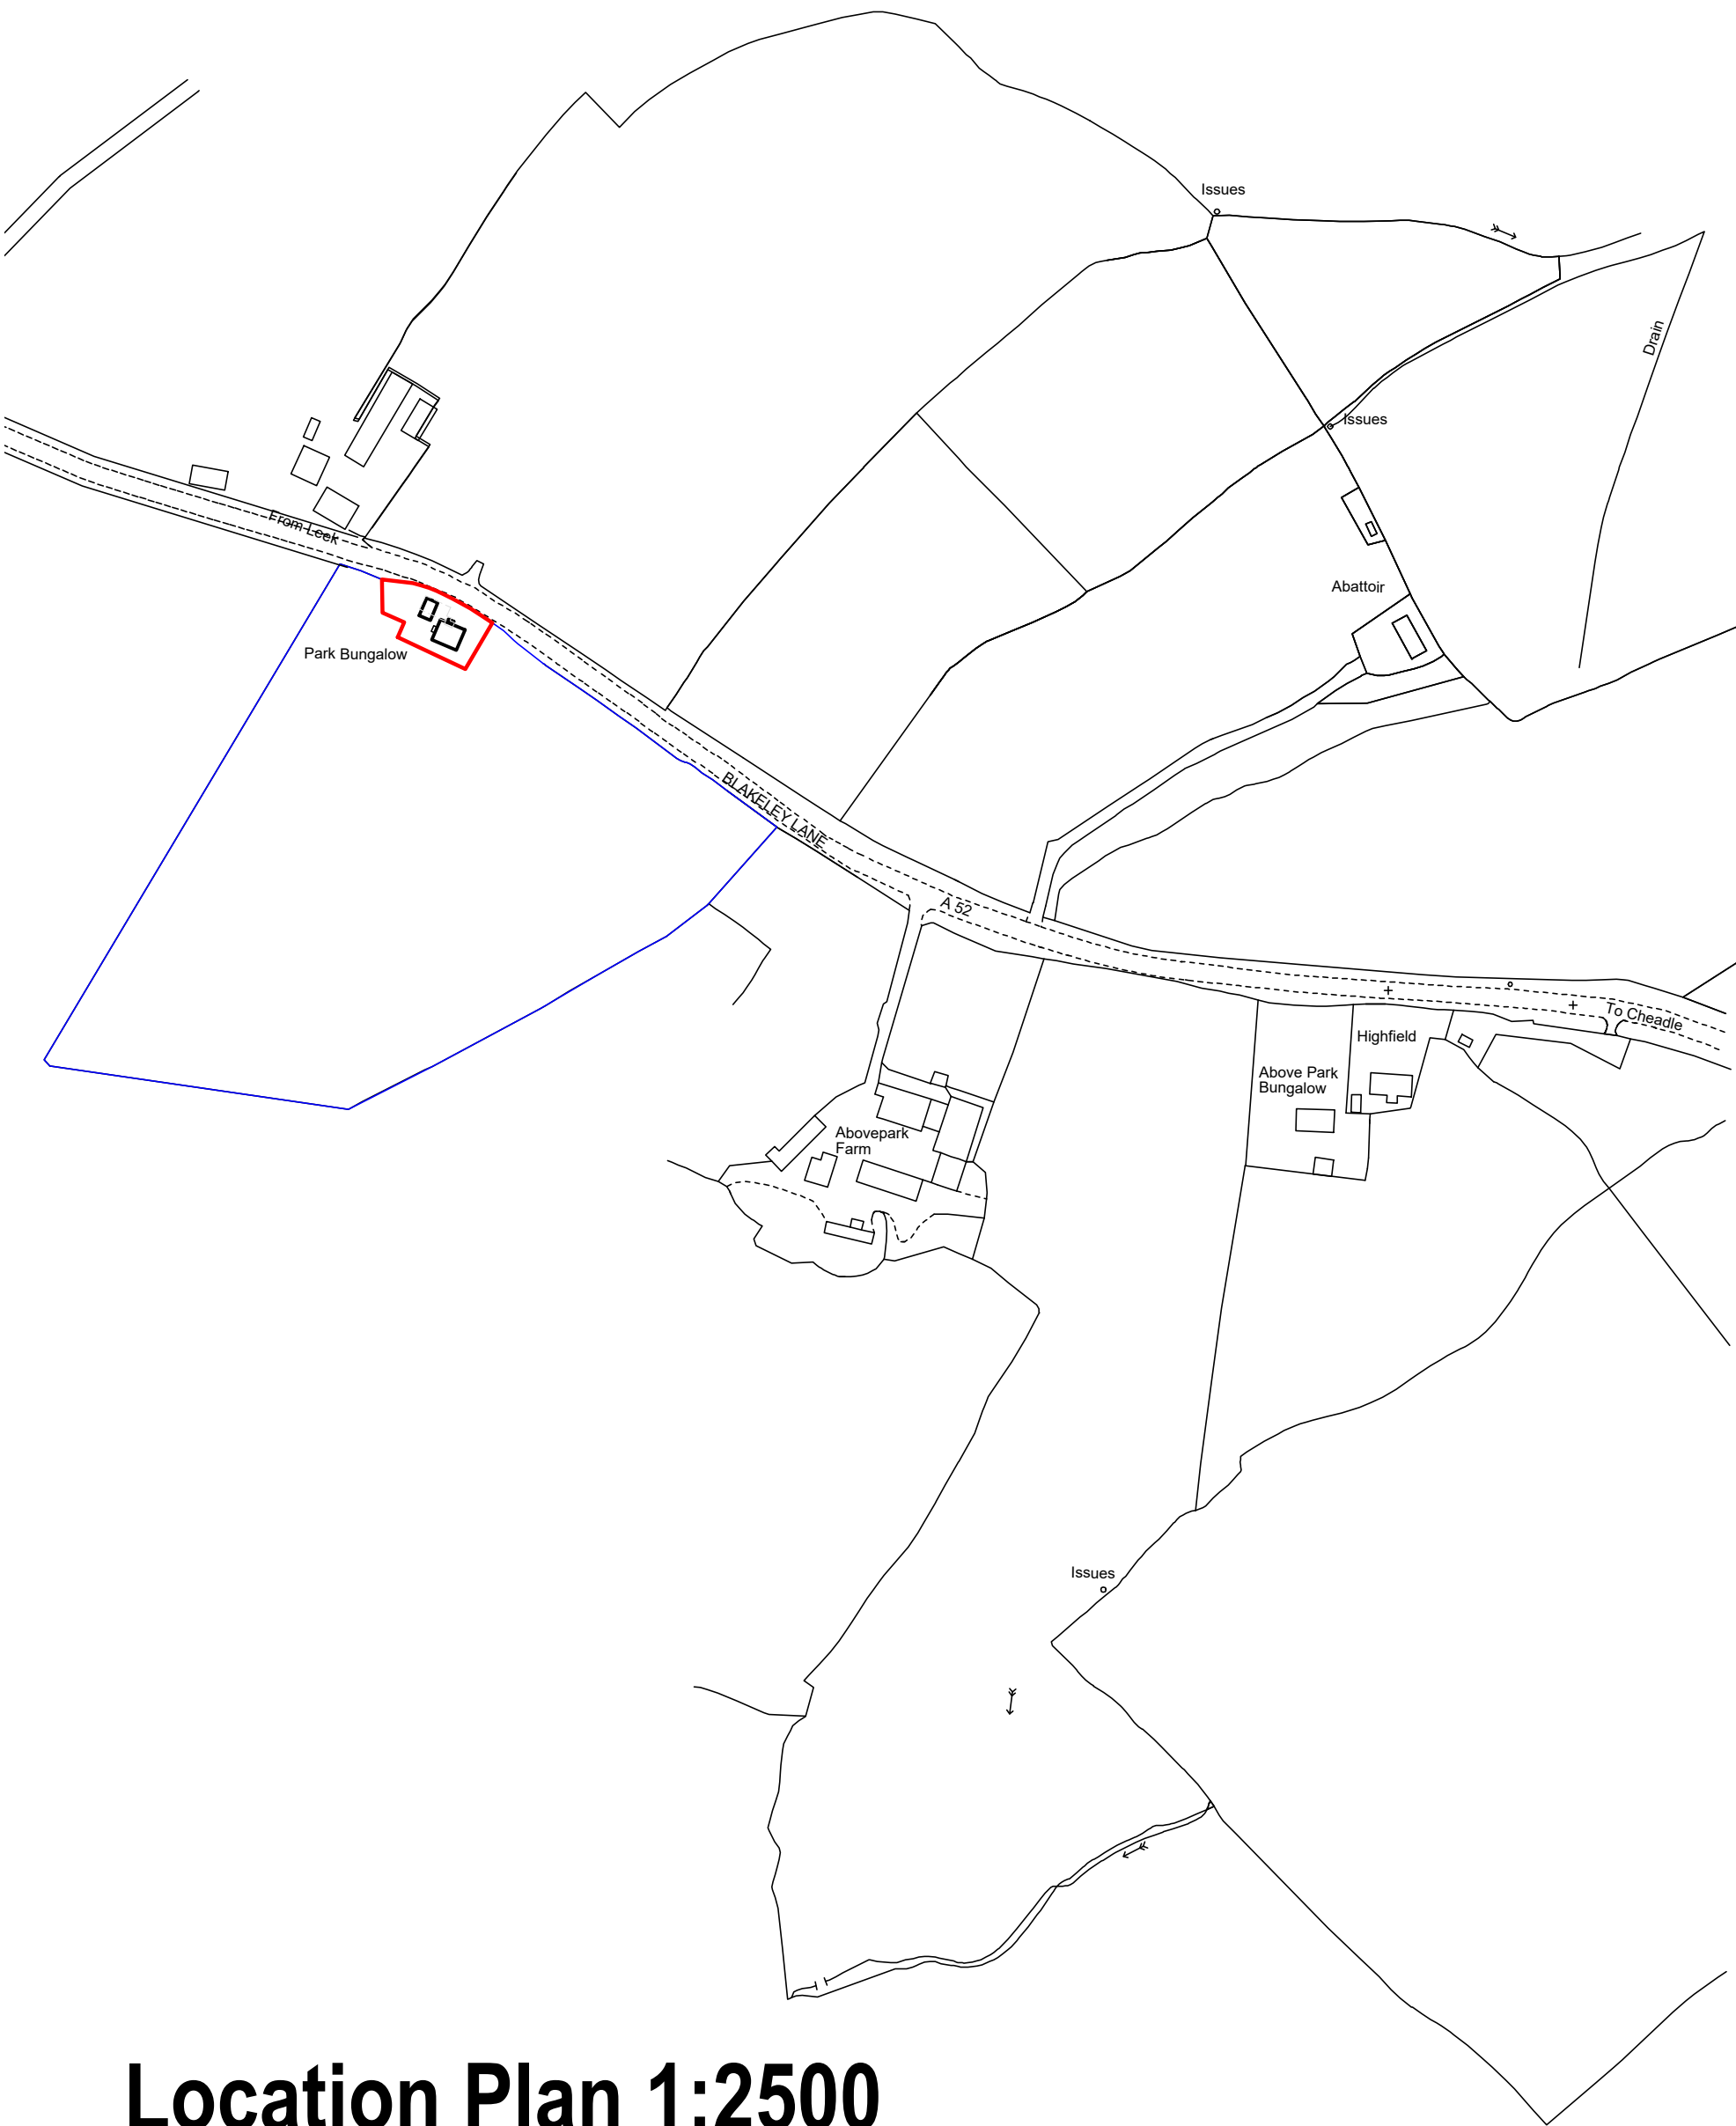

Location Plan 1:2500

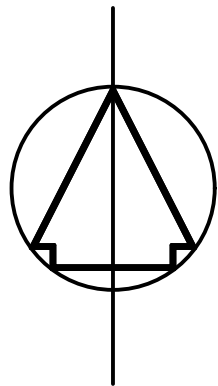

C	22/06/2020	REPOSITIONING OF THE DETACHED GARAGE
B	27/02/2018	SITE AREA REVISED BASED ON REDUCED CURTLAGE
A	21/08/2017	SCALE BAR ADDED AND REFERENCE TO NOT TO SCALE REMOVED FROM NOTES PANEL

DRAWING STATUS	PLANNING
----------------	-----------------

THIS DRAWING IS COPYRIGHT AND MUST NOT BE REPRODUCED IN WHOLE OR IN PART WITHOUT THE PRIOR PERMISSION OF [P4 Architecture](#).

DIMENSIONS TO BE VERIFIED ON SITE. ONLY FIGURED DIMENSIONS TO BE USED AND ANY DISCREPANCY BETWEEN THIS DRAWING AND SITE CONDITIONS TO BE REFERRED TO [P4 Architecture](#) IMMEDIATELY.

THERE IS A RISK OF DEATH OR INJURY IN CONSTRUCTION IF THE WORKS ARE NOT PROPERLY PLANNED AND SUPERVISED. THE CONTRACTOR MUST NOT UNDERTAKE ANY ELEMENT OF WORK WITHOUT HAVING FIRST CARRIED OUT THE NECESSARY RISK ASSESSMENT AND PREPARED DETAILED METHOD STATEMENT.

CLIENT	
Mark Brassington	
PROJECT	
Proposed Minor Material Amendment to Replacement Dwelling Park Bungalow Blakeley Lane Dilhorne Stoke on Trent	
DRAWING TITLE	
Location Plan & Block Plan	
SCALE	DATE
1:500 & 1:2500 @ A2	July 2017
DRAWING No.	REV
MABR /PP/02/006	C
 P4 Architecture A Member of the Chartered Institute of Architectural Technologists  Chartered Institute of Architectural Technologists Architectural & Construction Project Management Services Tel. 07962 062 618 Email. P4architecture@hotmail.co.uk	