


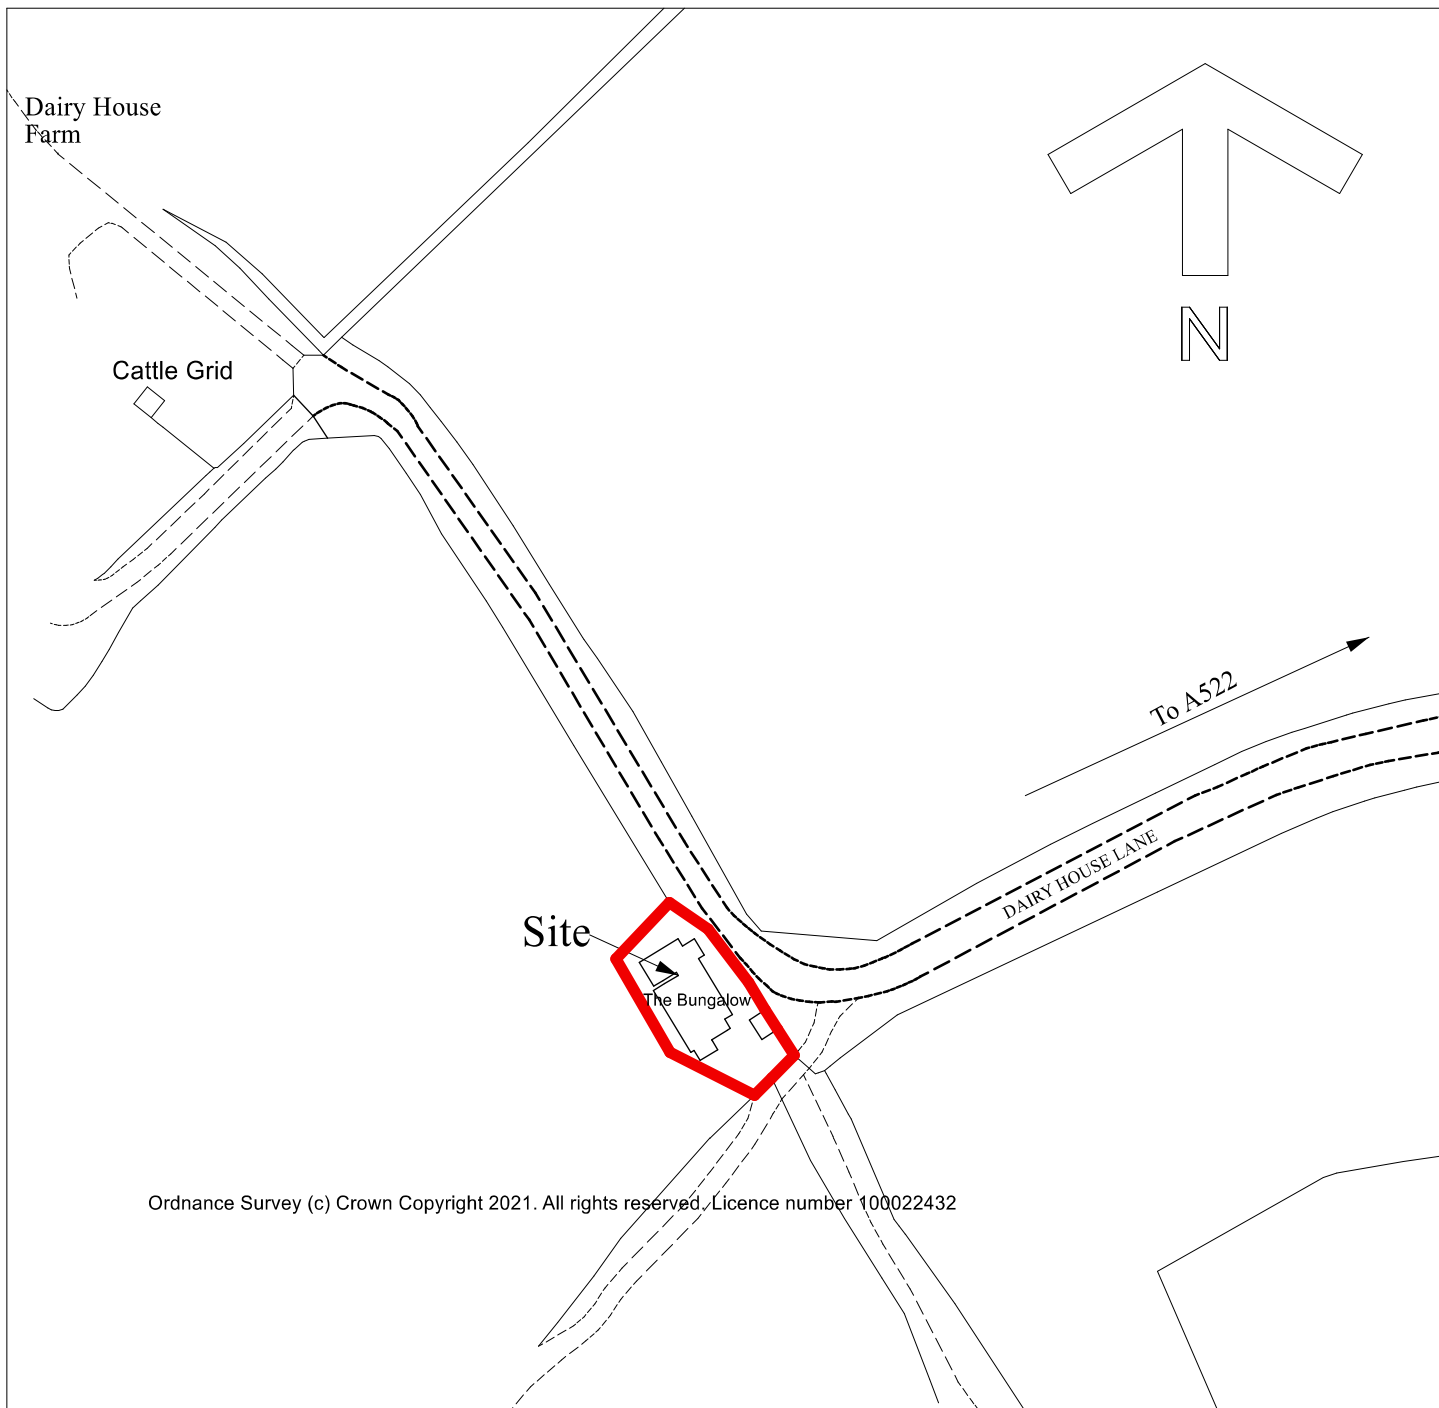

LOCATION PLAN

MRS. M. CARRINGTON

DATE OCTOBER 2021

PROPOSED REPLACEMENT DWELLING

AT

THE BUNGALOW,
DAIRY HOUSE LANE,
DILHORNE,
STOKE-ON-TRENT,
STAFFS. ST10 2PW

SCALE (at A4):
PLAN 1:1250

DRAWN BY
MALCOLM SALES
QUANTITY SURVEYORS, DESIGNERS
& BUILDING COST CONSULTANTS
CHURCHILL SUITE, LULWORTH HOUSE,
51, HIGH STREET,
CHEADLE, STOKE-ON-TRENT,
STAFFS. ST10 1AR
TEL. 01538 757233
MOB: 07889 225437
E-MAIL Malcolm.Sales@salesqs.co.uk
DRAWING NR. 2110/111/01

FOR COAL AUTHORITY