




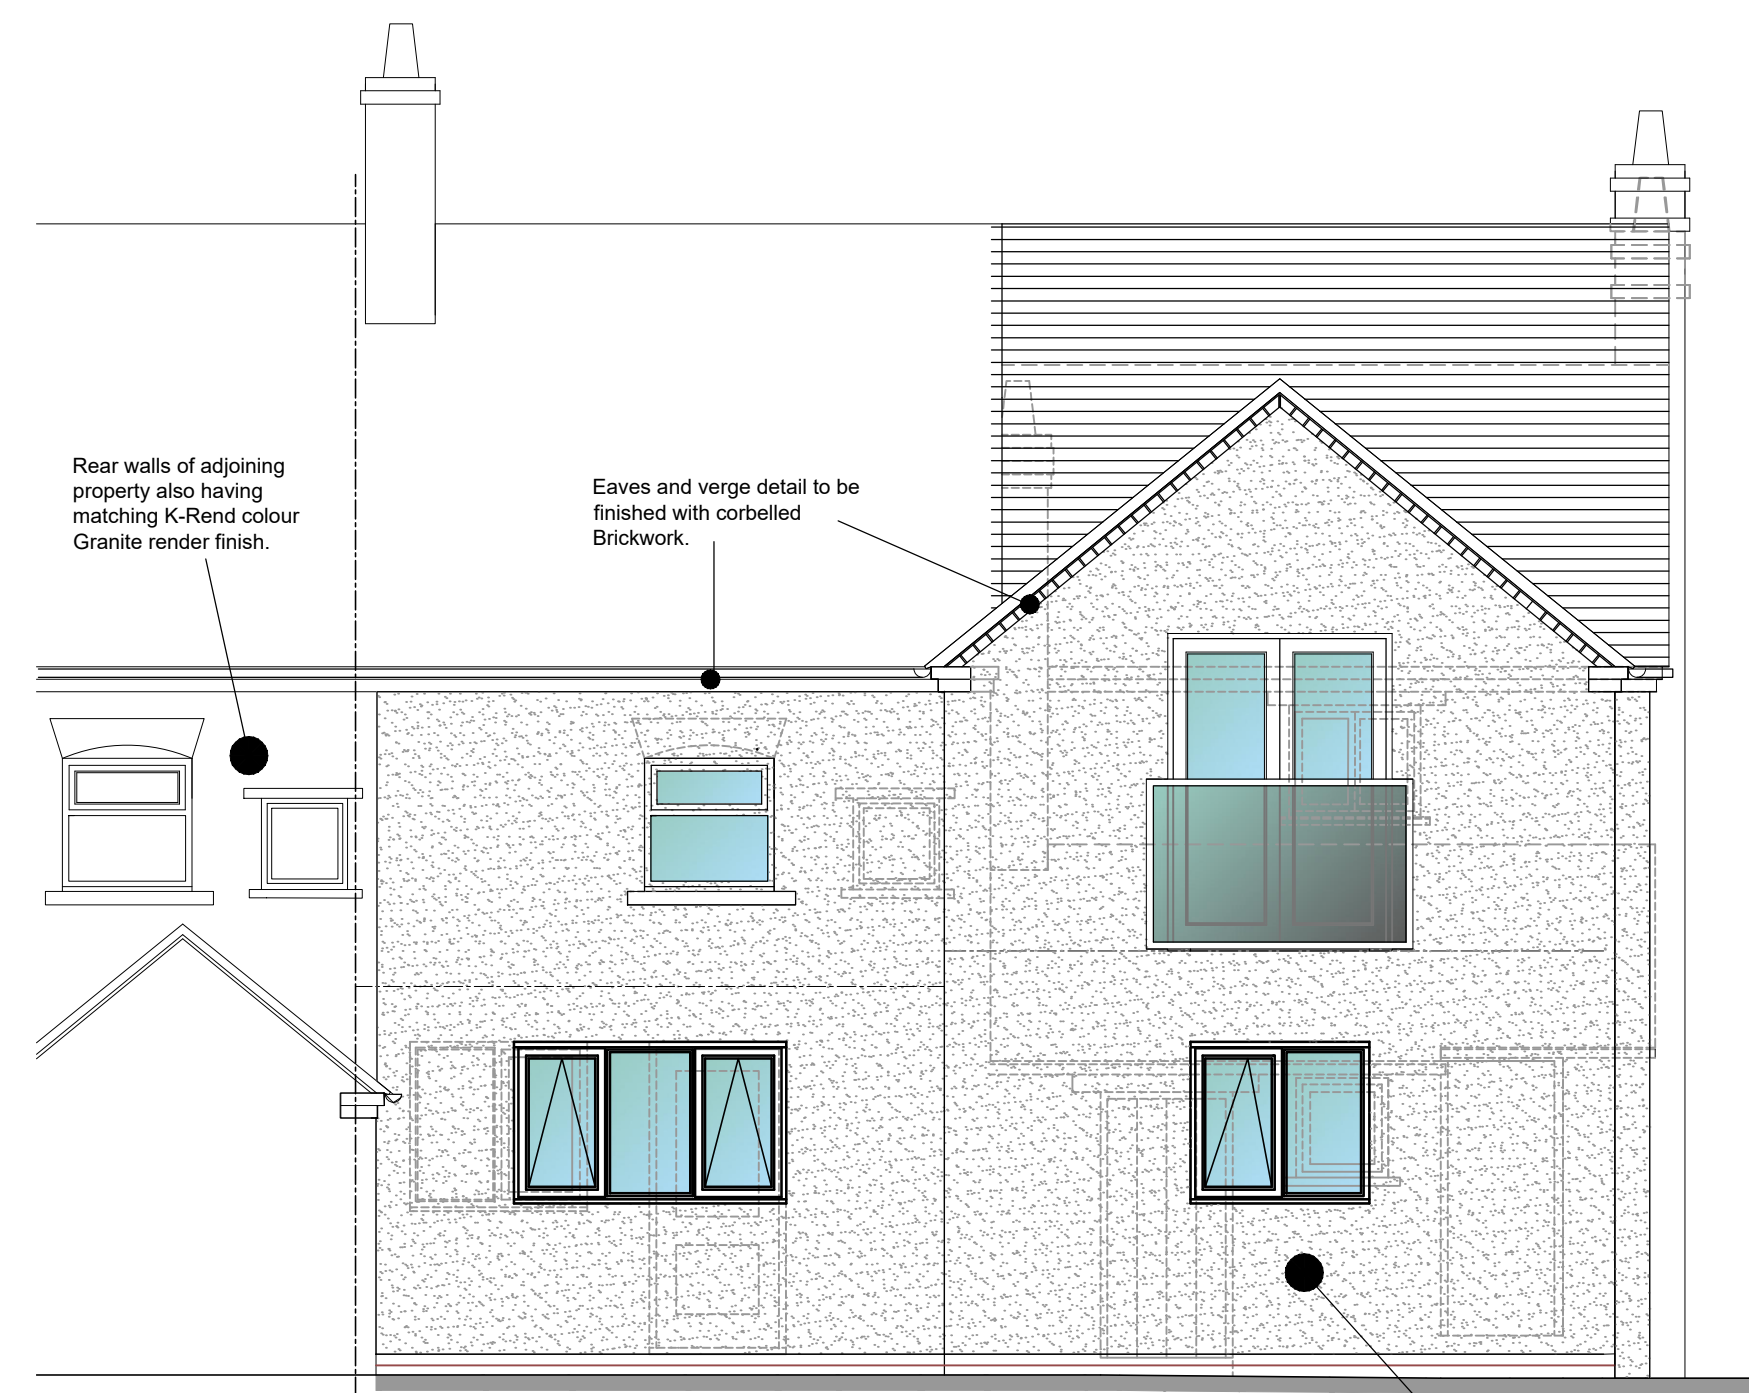





Proposed North Elevation
1:50@A1

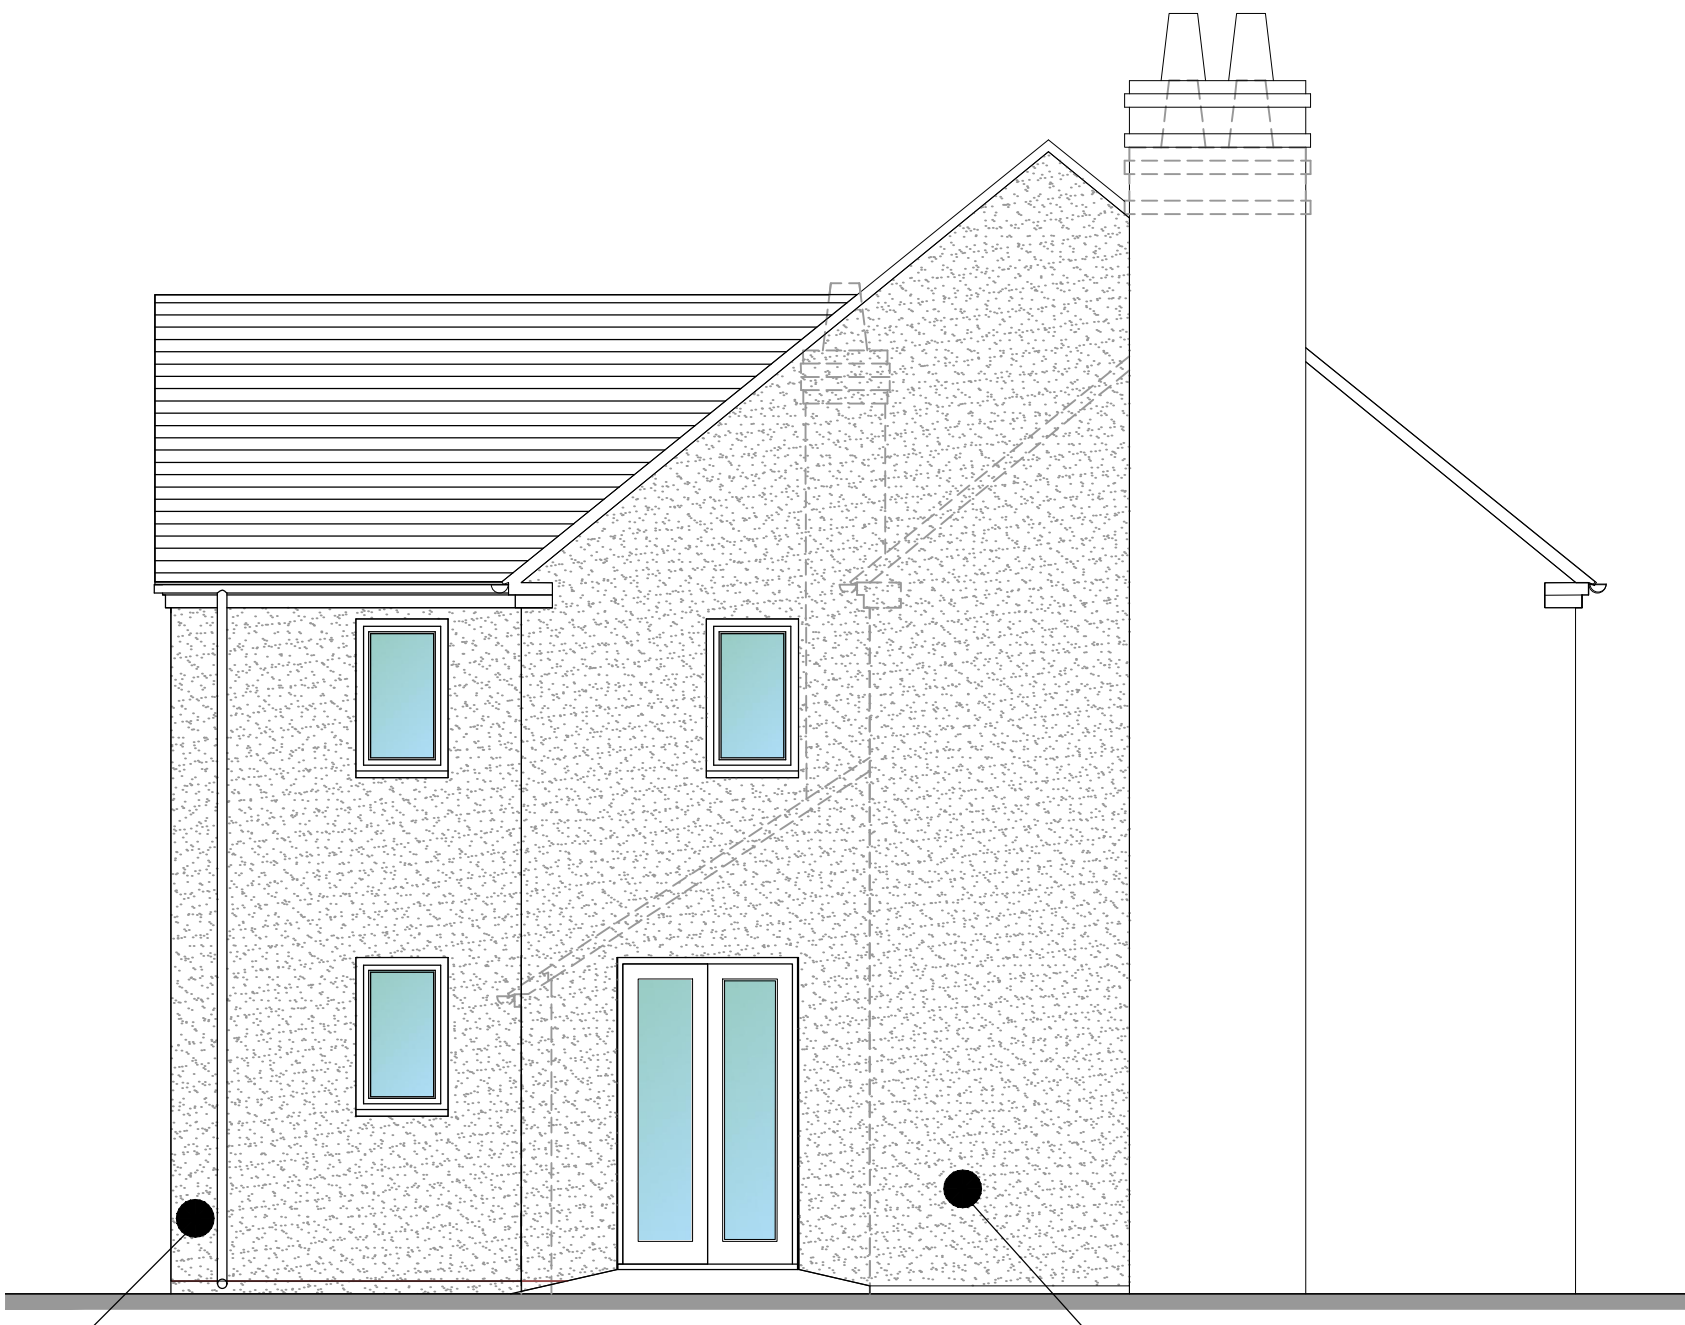

Proposed West Elevation
1:50@A1

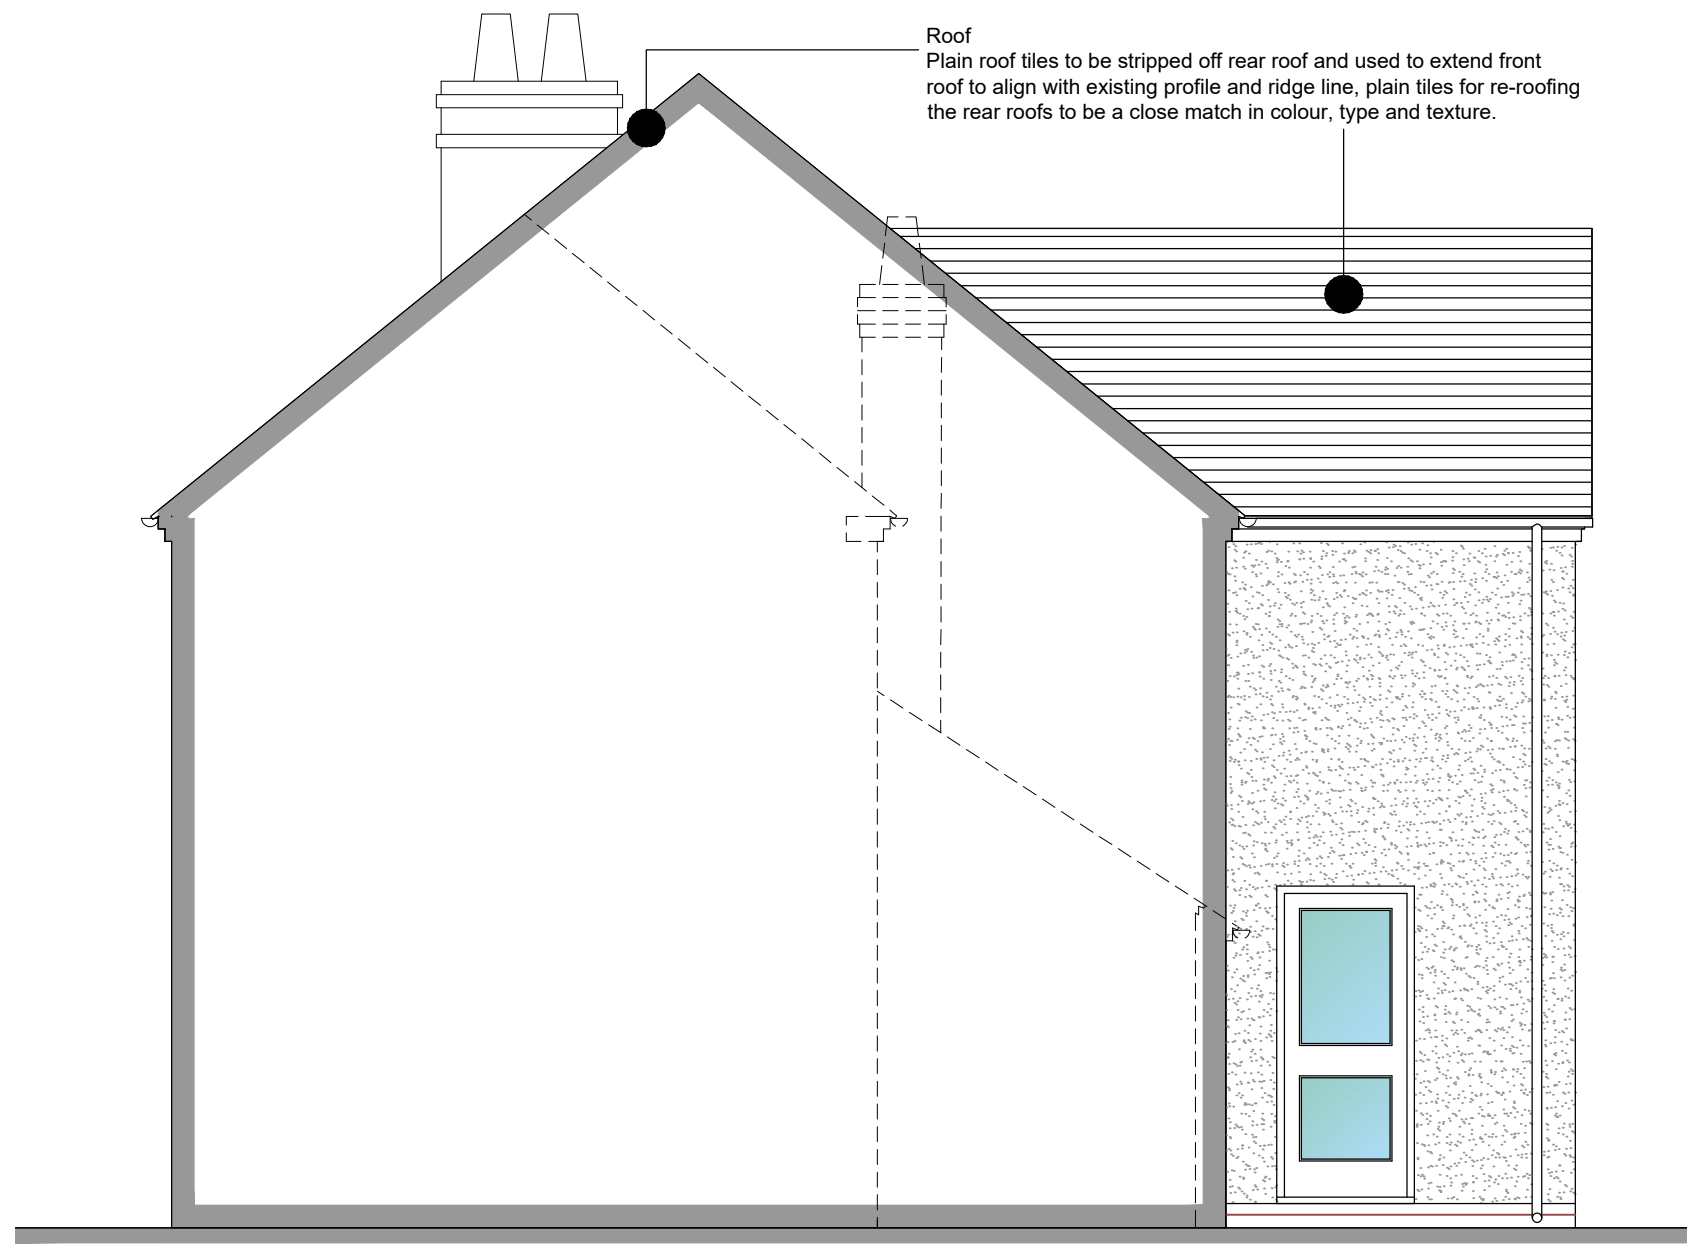

Proposed East Elevation
1:50@A1

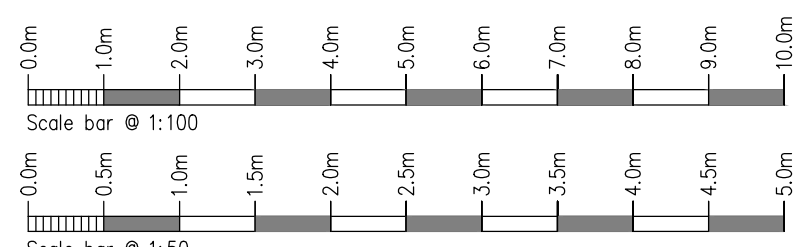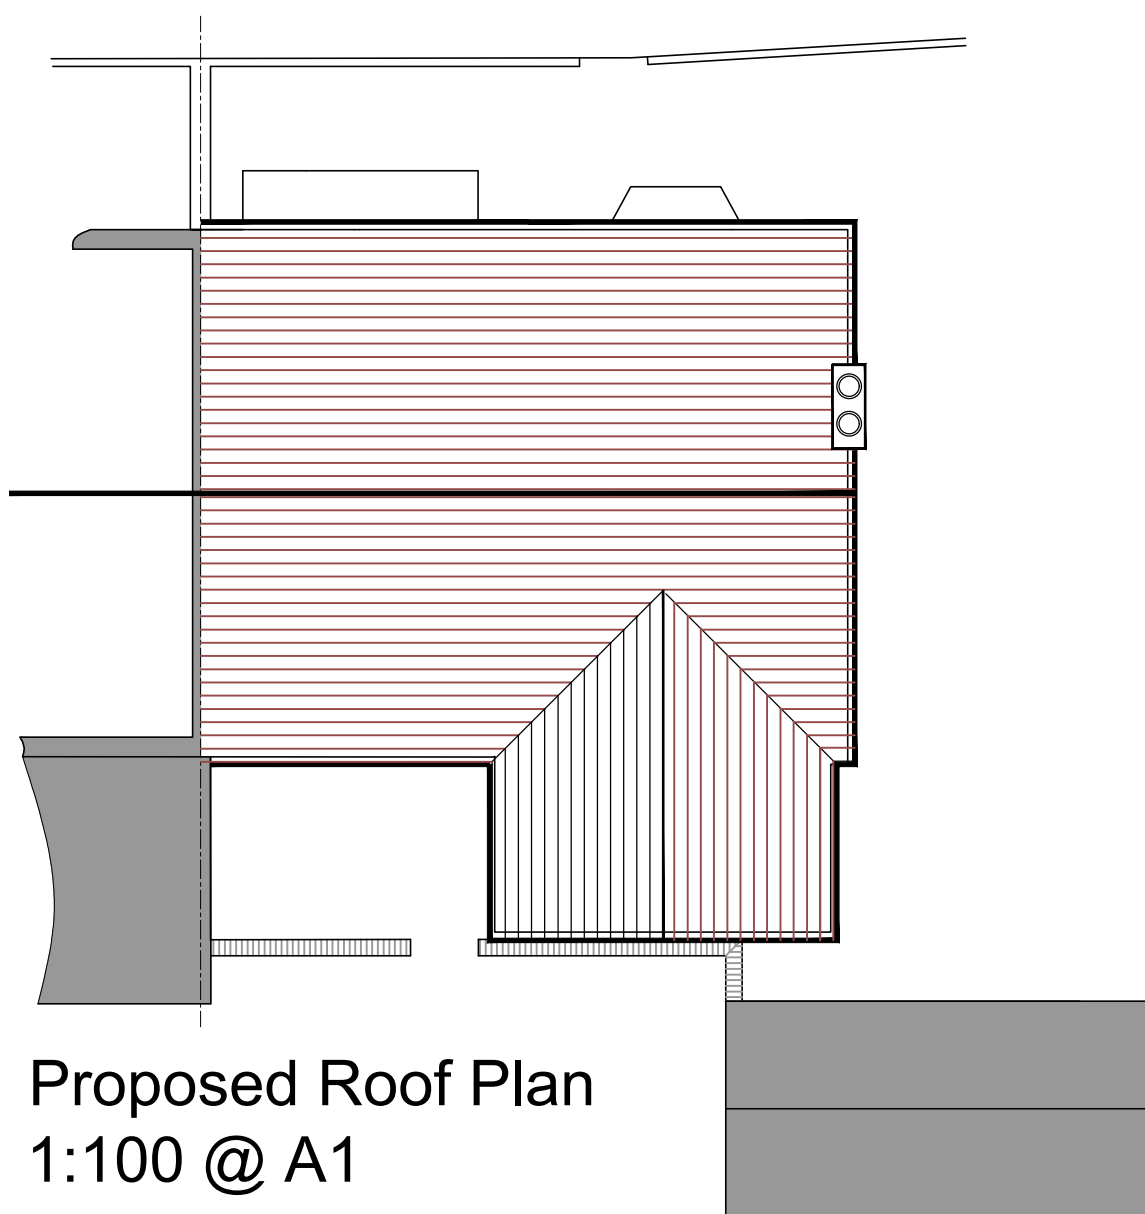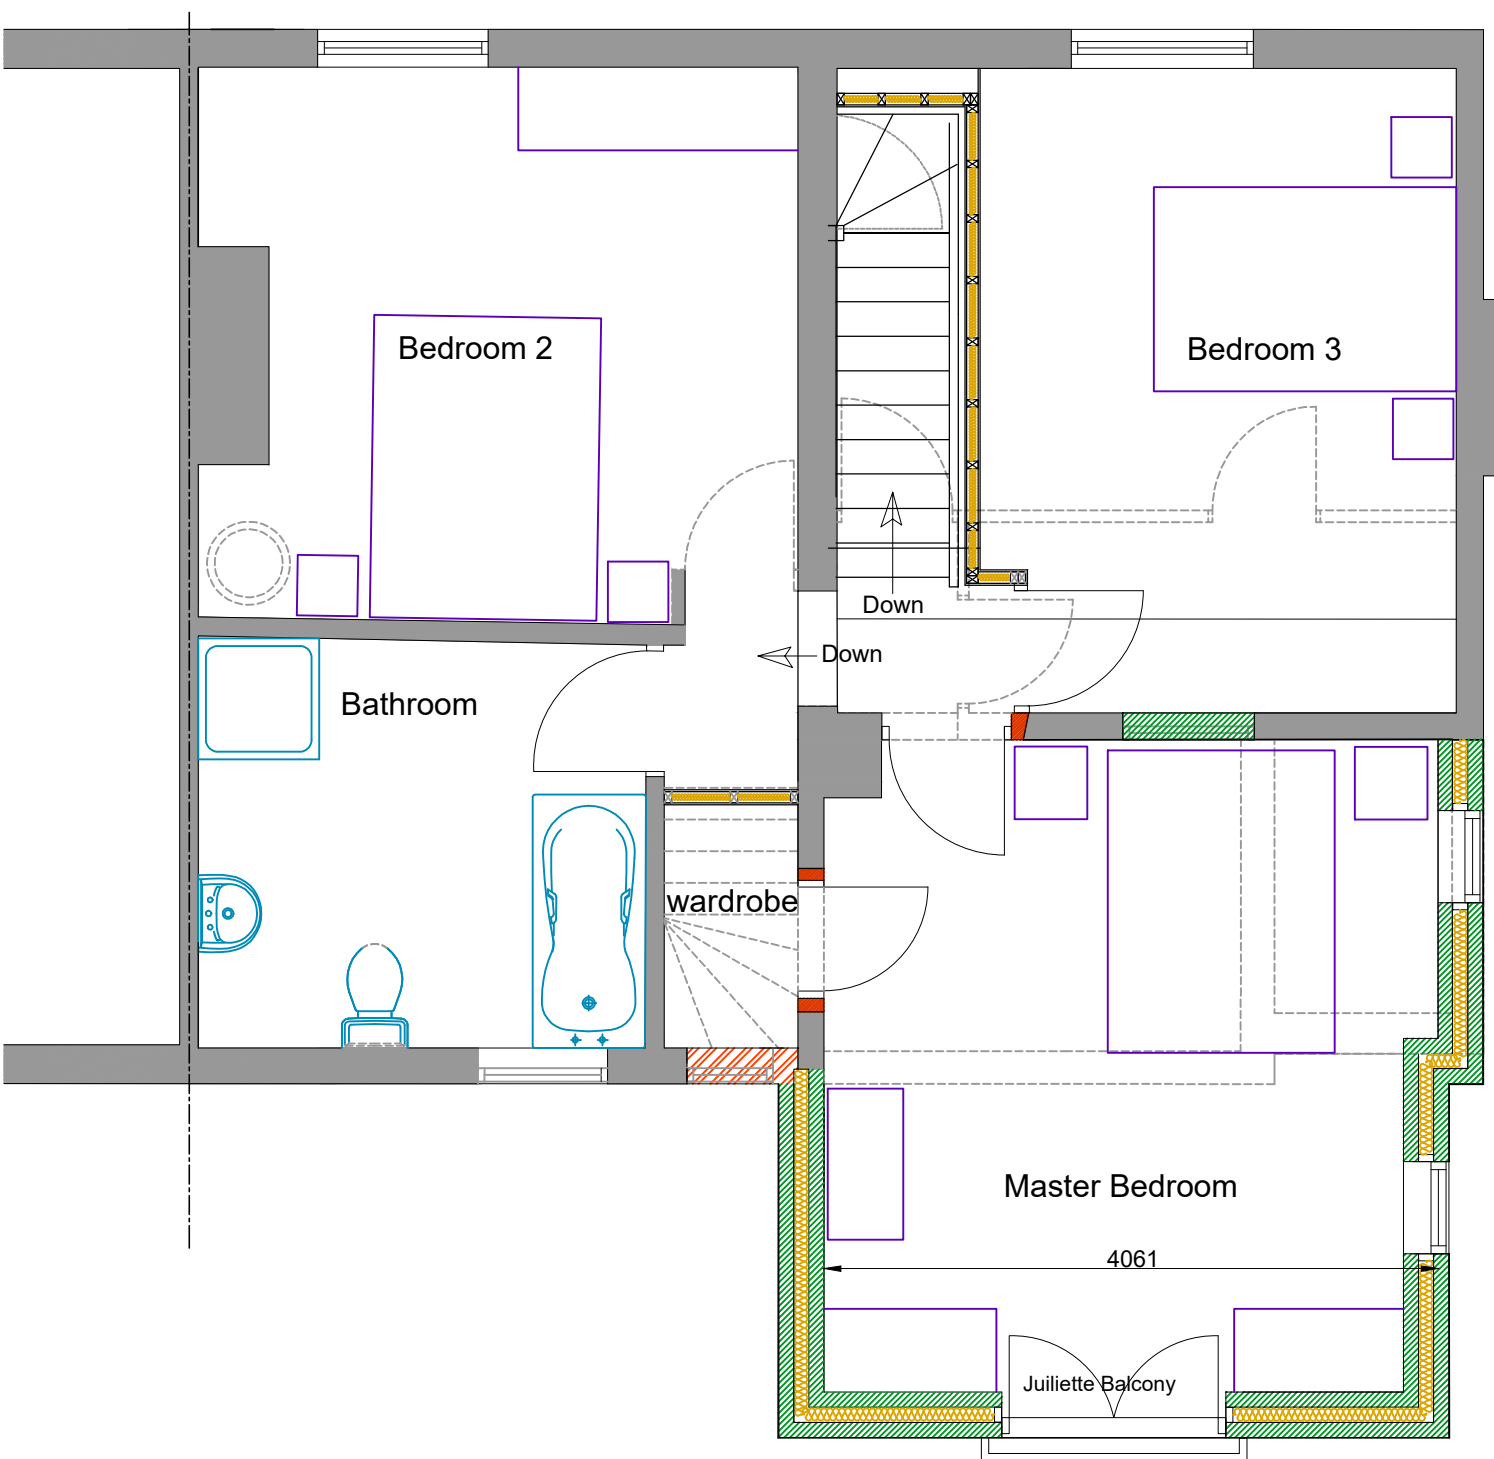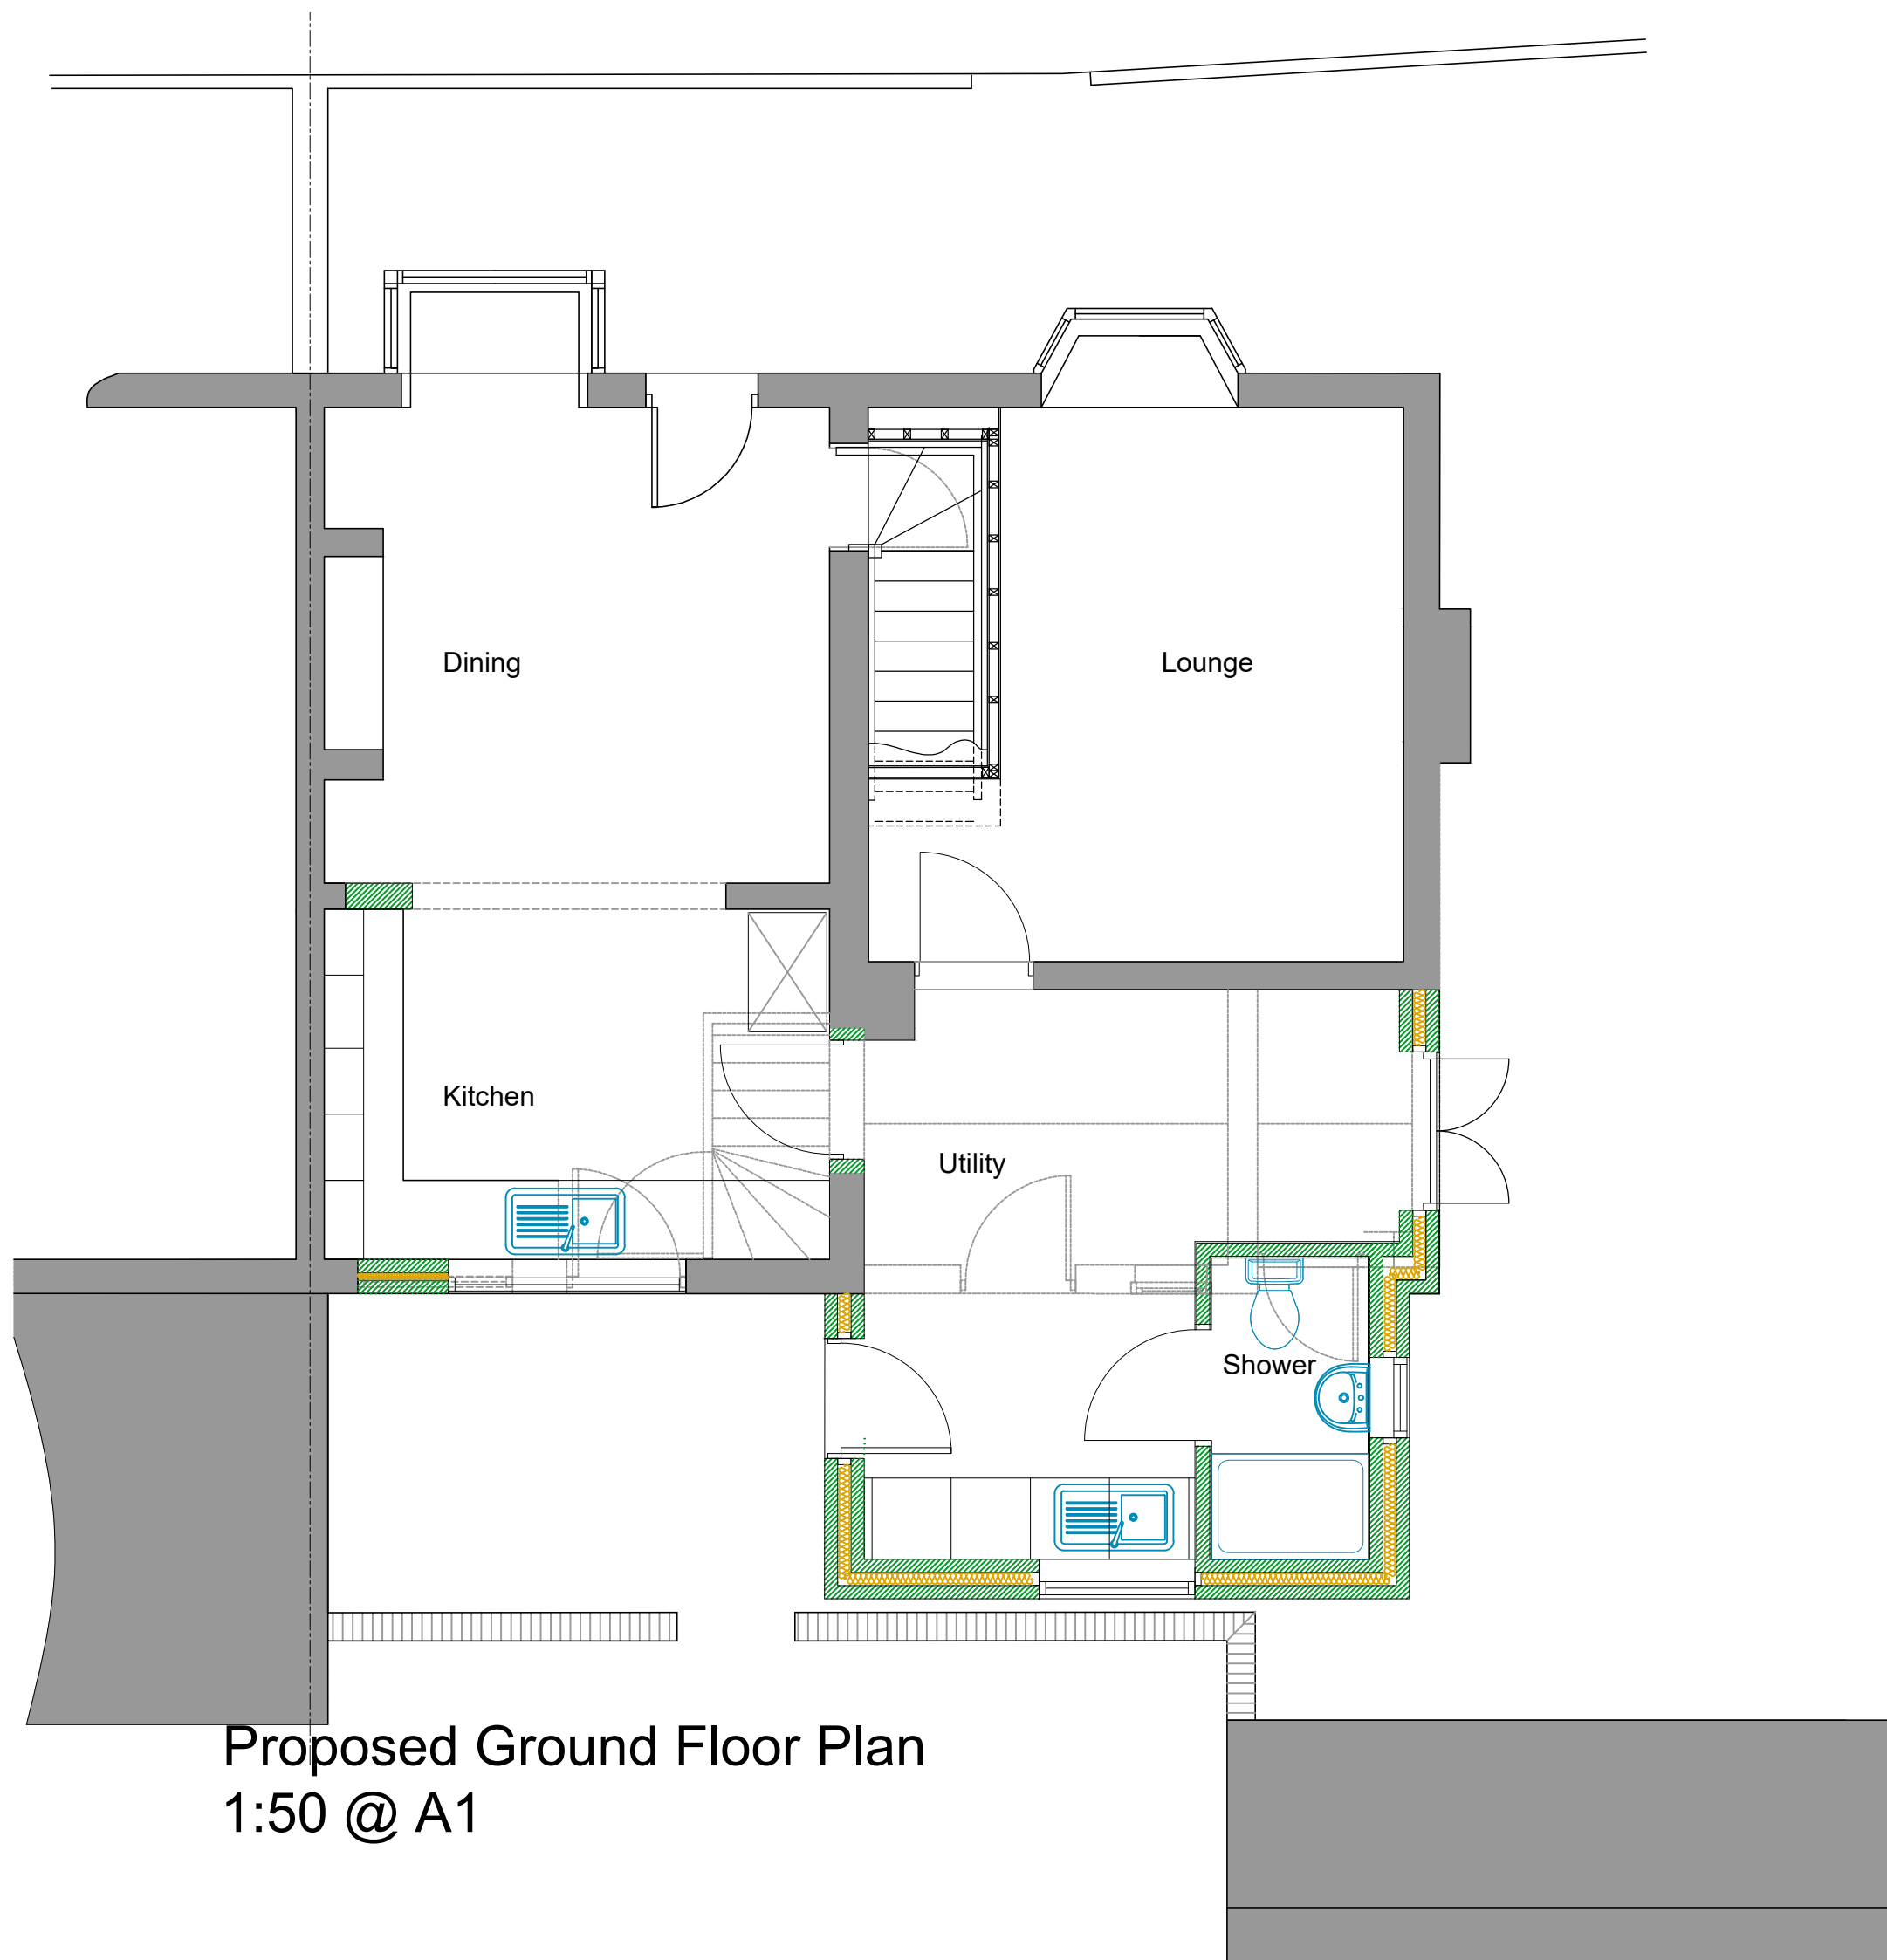

Rev	Drawn	Comments	Date

MAC
ARCHITECTURAL DESIGN LTD
Moorland House, 123 Moorland Road, Burslem, ST6 1JD.
T:01782 503302 E:admin@mac-arch.co.uk

Client:
Mr & Mrs J Jordan

Project:
Proposed Extensions to
Fairways, Frogghall, Stoke-On-Trent,
Staffordshire, ST10 2HA.

Title:
Proposed Plans & Elevations

Status:
Planning.