




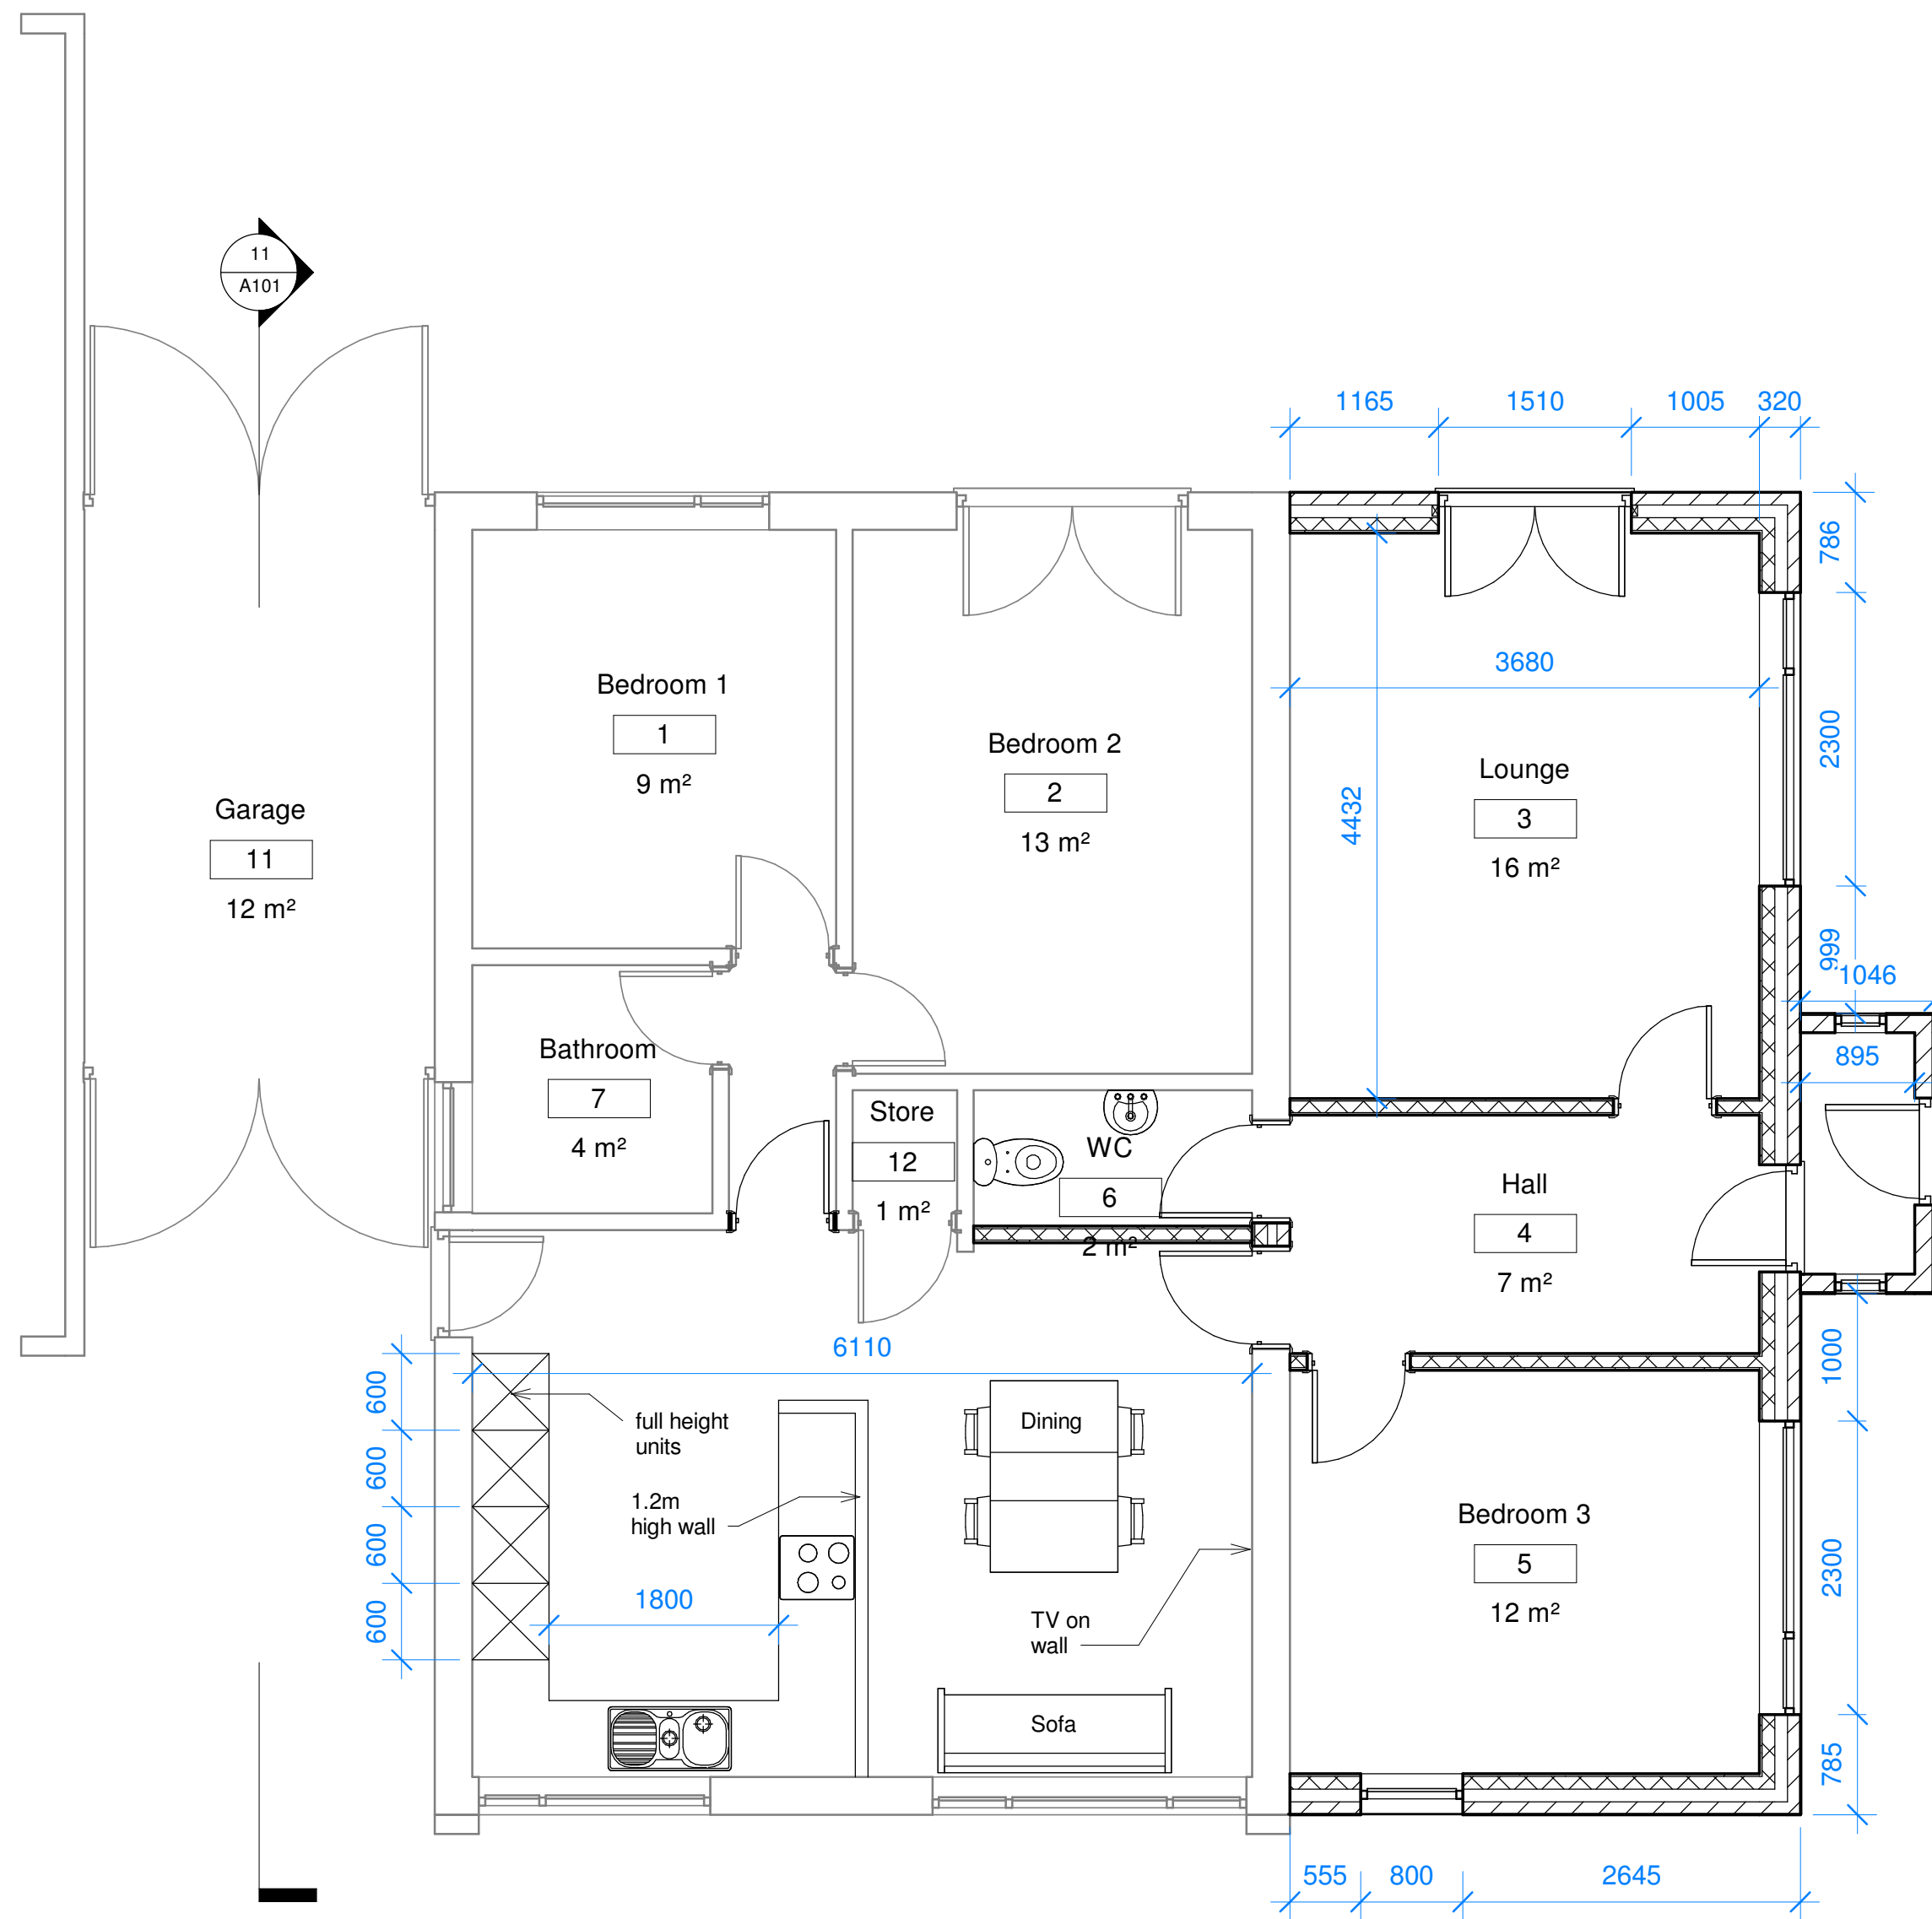


7 GFL Proposed
1 : 50

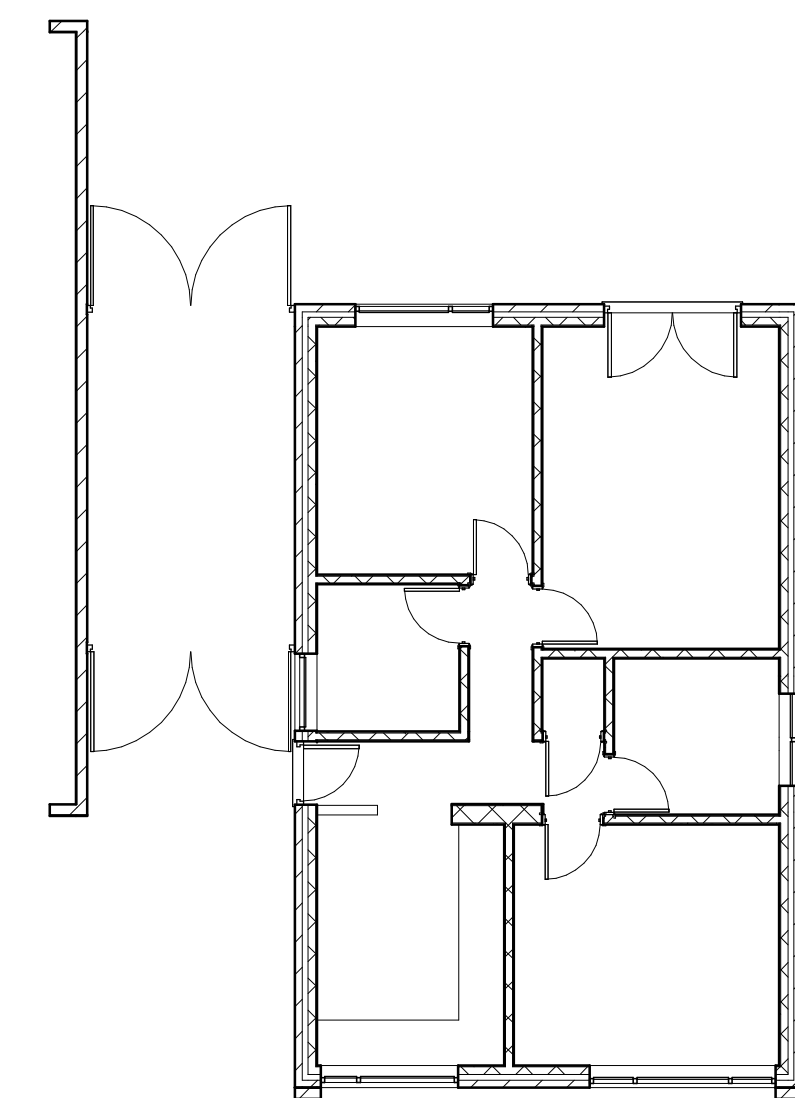


1 GFL Existing
1 : 100

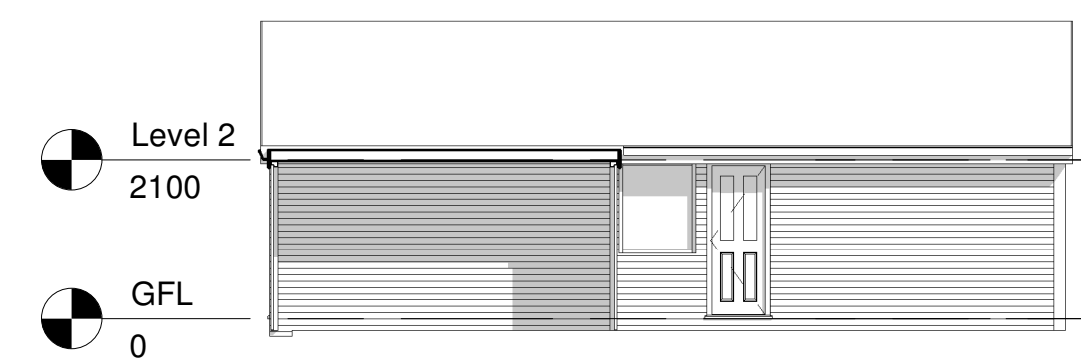


5 Section 1
1 : 100

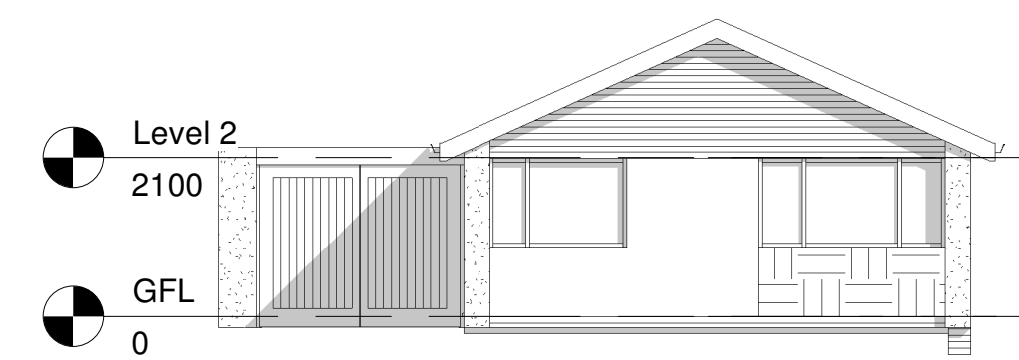

2 Front Existing
1 : 100

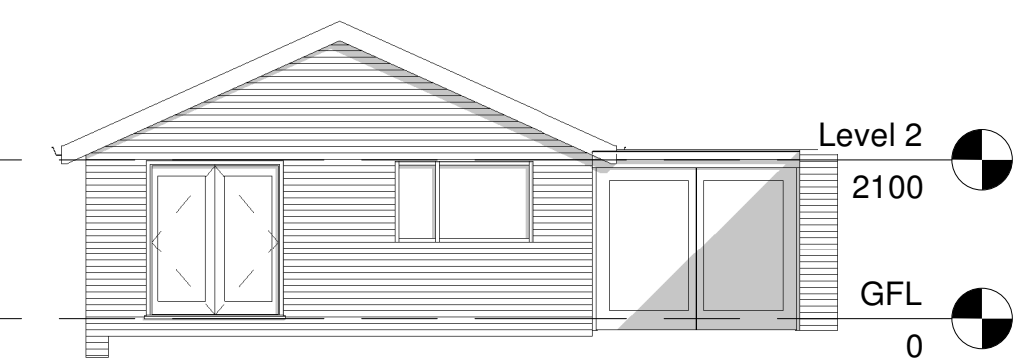


4 Rear Existing
1 : 100

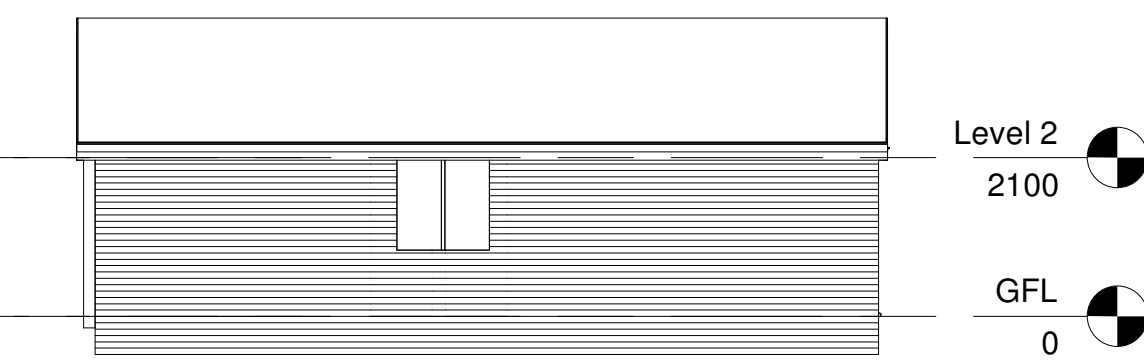


3 Side Existing
1 : 100



8 Side Proposed
1 : 50

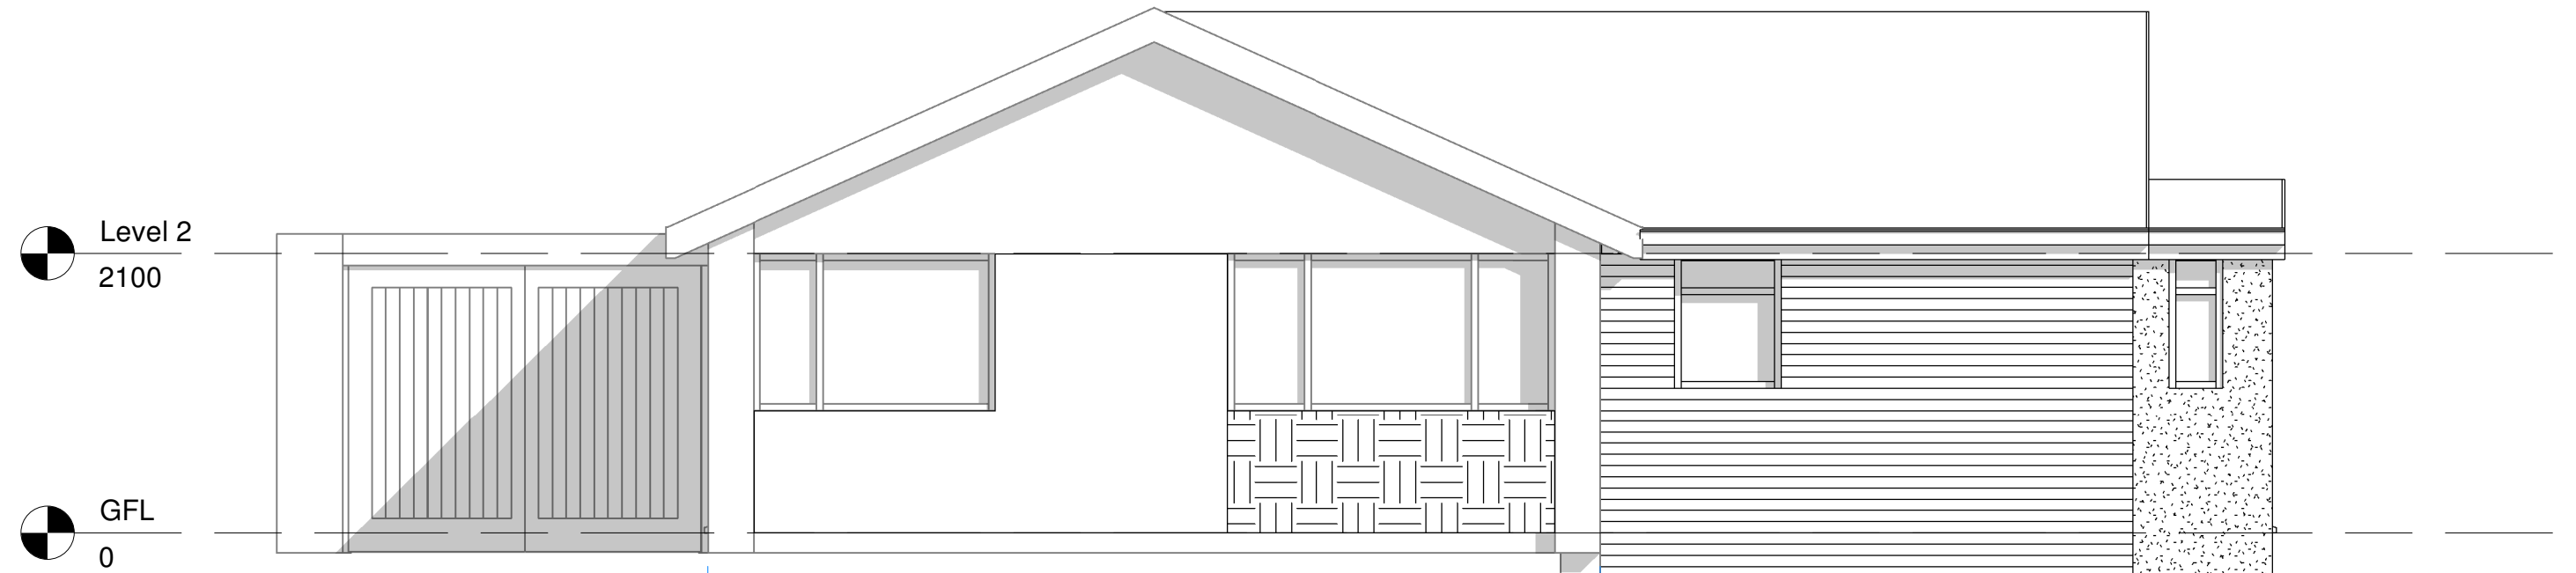


9 Front Proposed
1 : 50

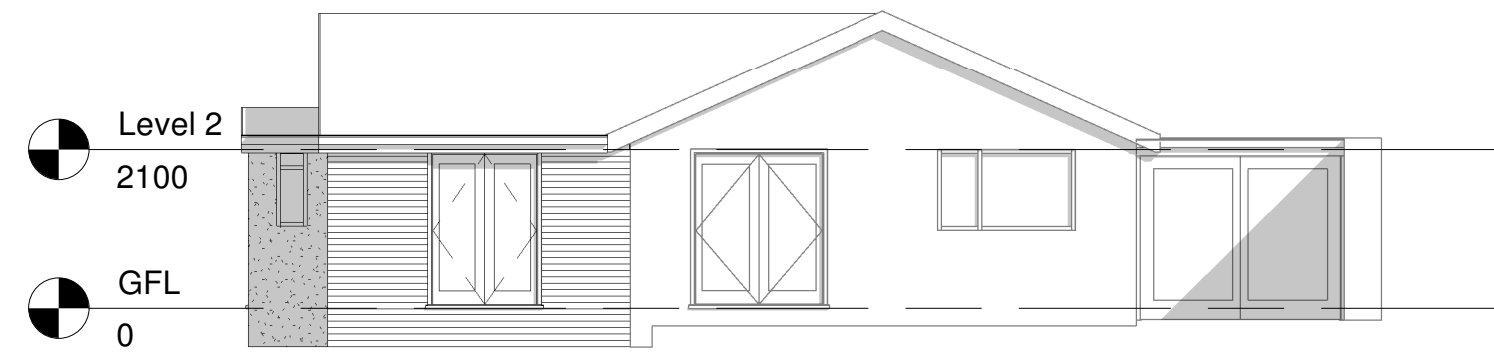


10 Rear Proposed
1 : 100



11 Section 1 Proposed
1 : 100

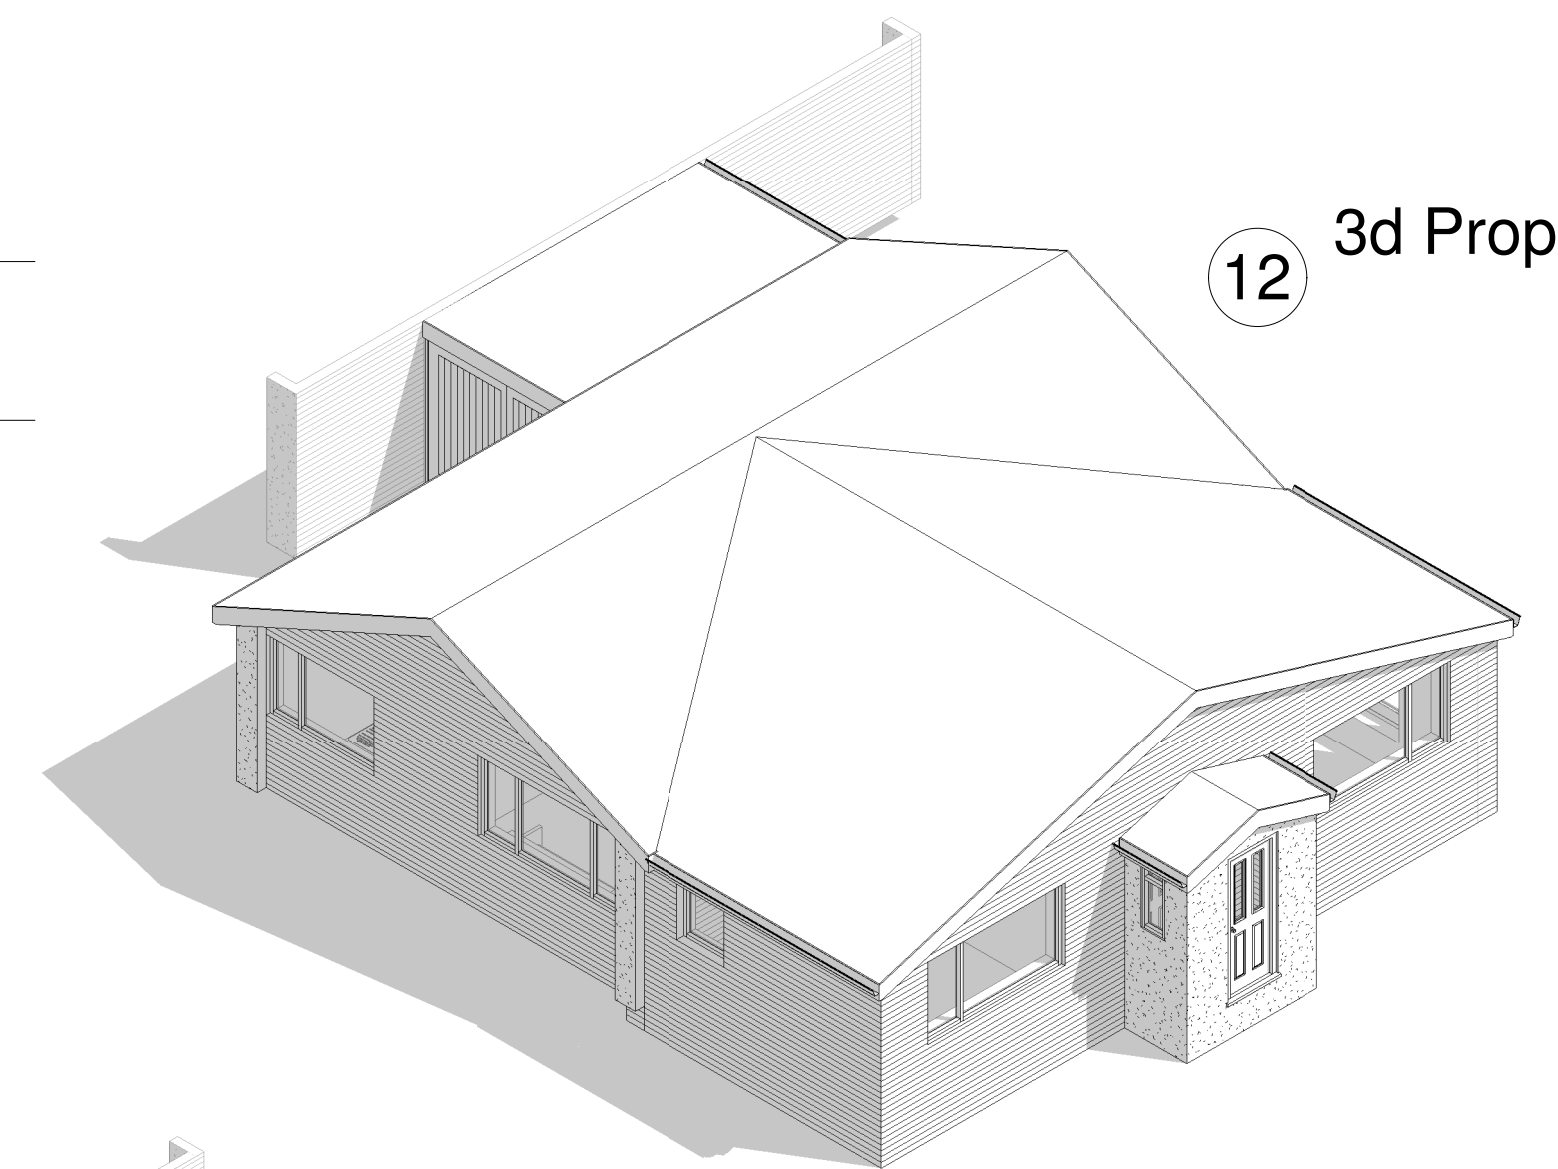

12 3d Proposed

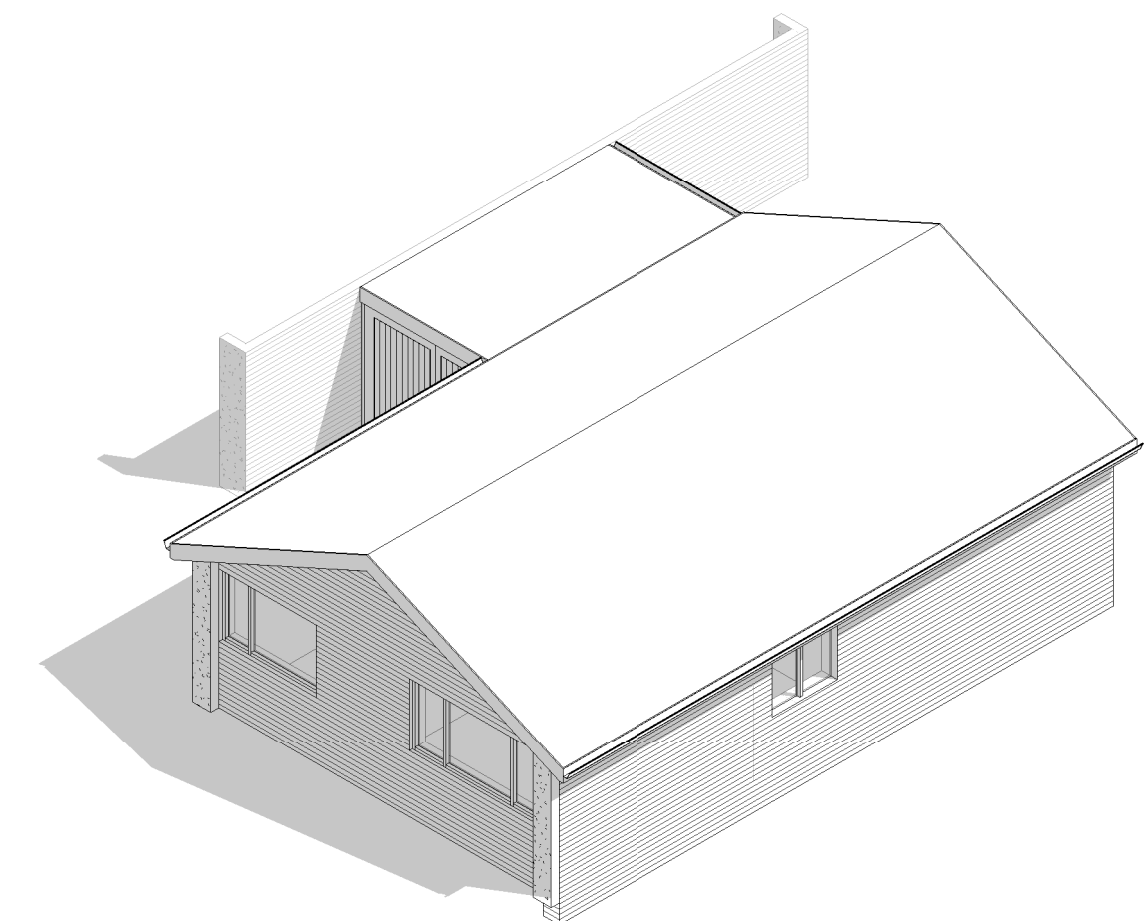

6 3d Existing-1

PROJECT		
Side Extension and Proposed Driveway		
TITLE		
Existing and Proposed Plans, Elevations and 3d views		
CLIENT		
McGregor - 2 Tame Close, Biddulph, Staffordshire, ST8 7HH		
DRAWN BY Author	CHECKED BY Checker	DATE 01-12-2021
SCALE (@ A1) As indicated		PROJECT NUMBER MJC-MOGR-21
DRAWING NUMBER A101		REV