1 Site Block Plan

1 : 100

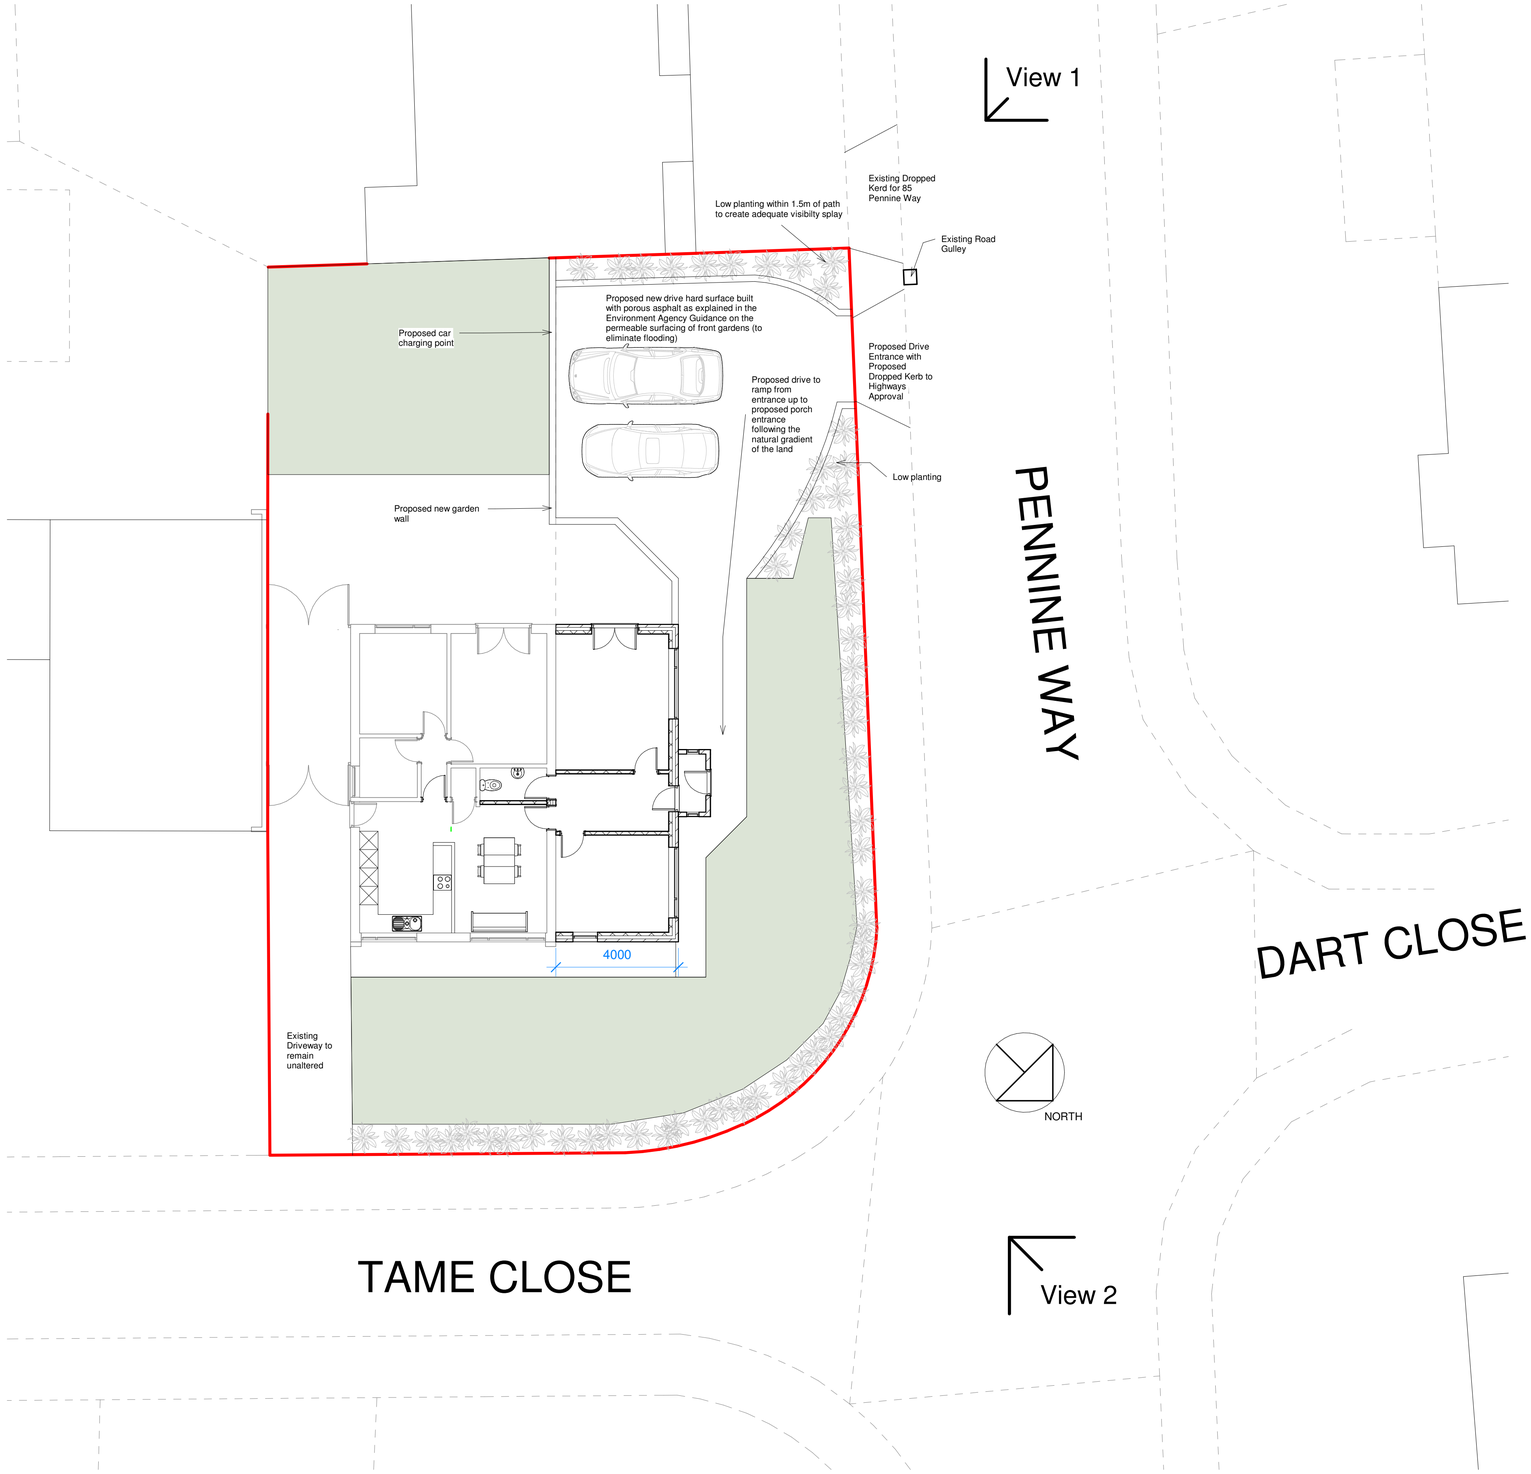

View 1



View 2



PROJECT

Side Extension and Proposed Driveway

TITLE

Site Plan

CLIENT

McGregor - 2 Tame Close, Biddulph, Staffordshire, ST8 7HH

DRAWN BY	CHECKED BY	DATE
Author	Checker	11/24/21

SCALE (@ A1)	PROJECT NUMBER
1 : 100	MJC-MCGR-21

DRAWING NUMBER	REV
A102	