
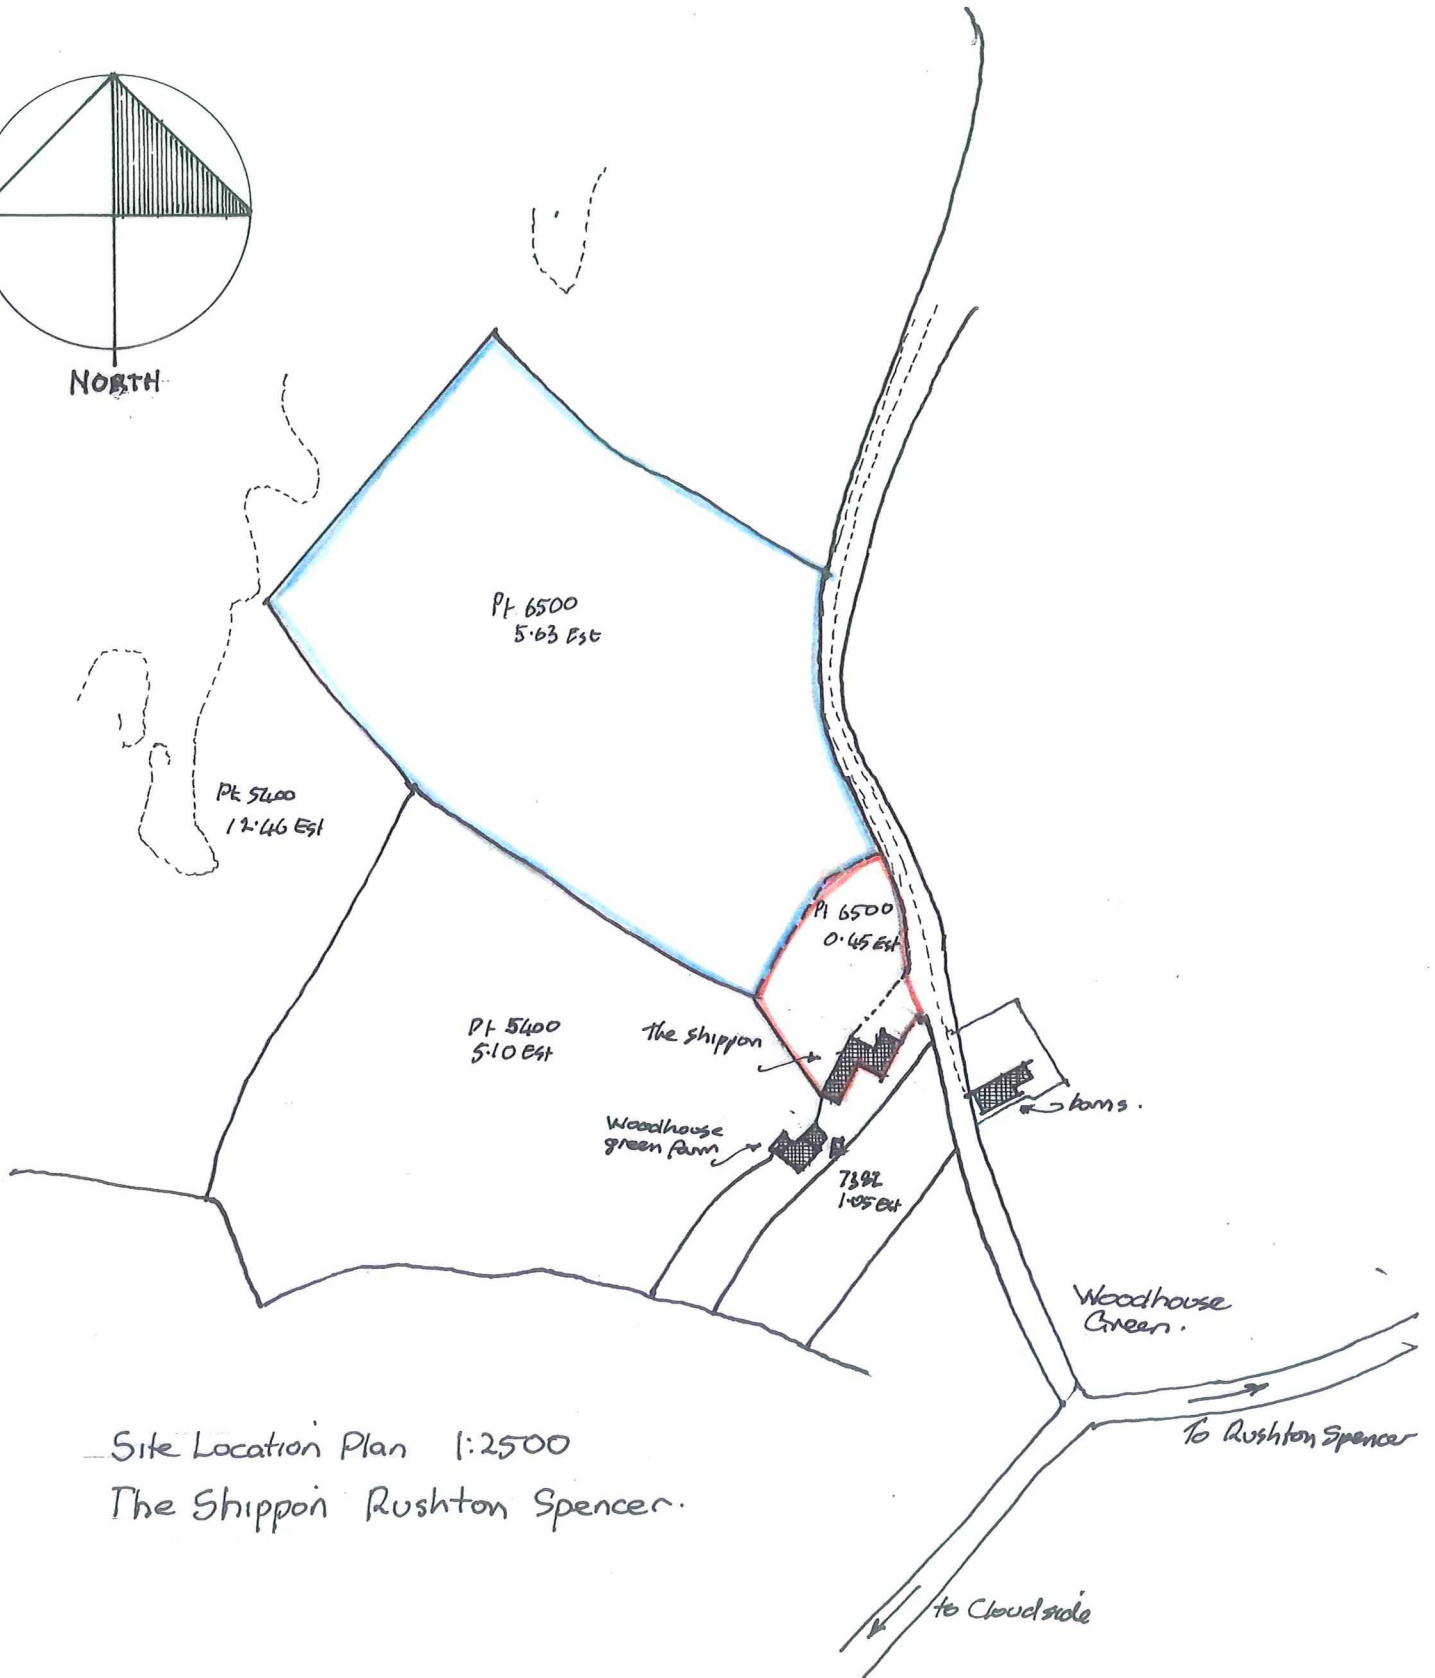


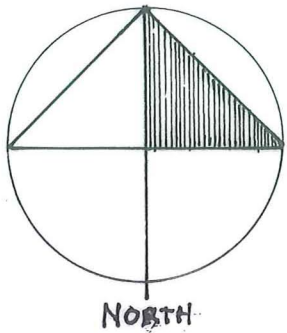

Site Location Plan 1:2500
 The Shippon Rushton Spencer.