
Metres

02 04 06 08 10 20

SCALE 1:200

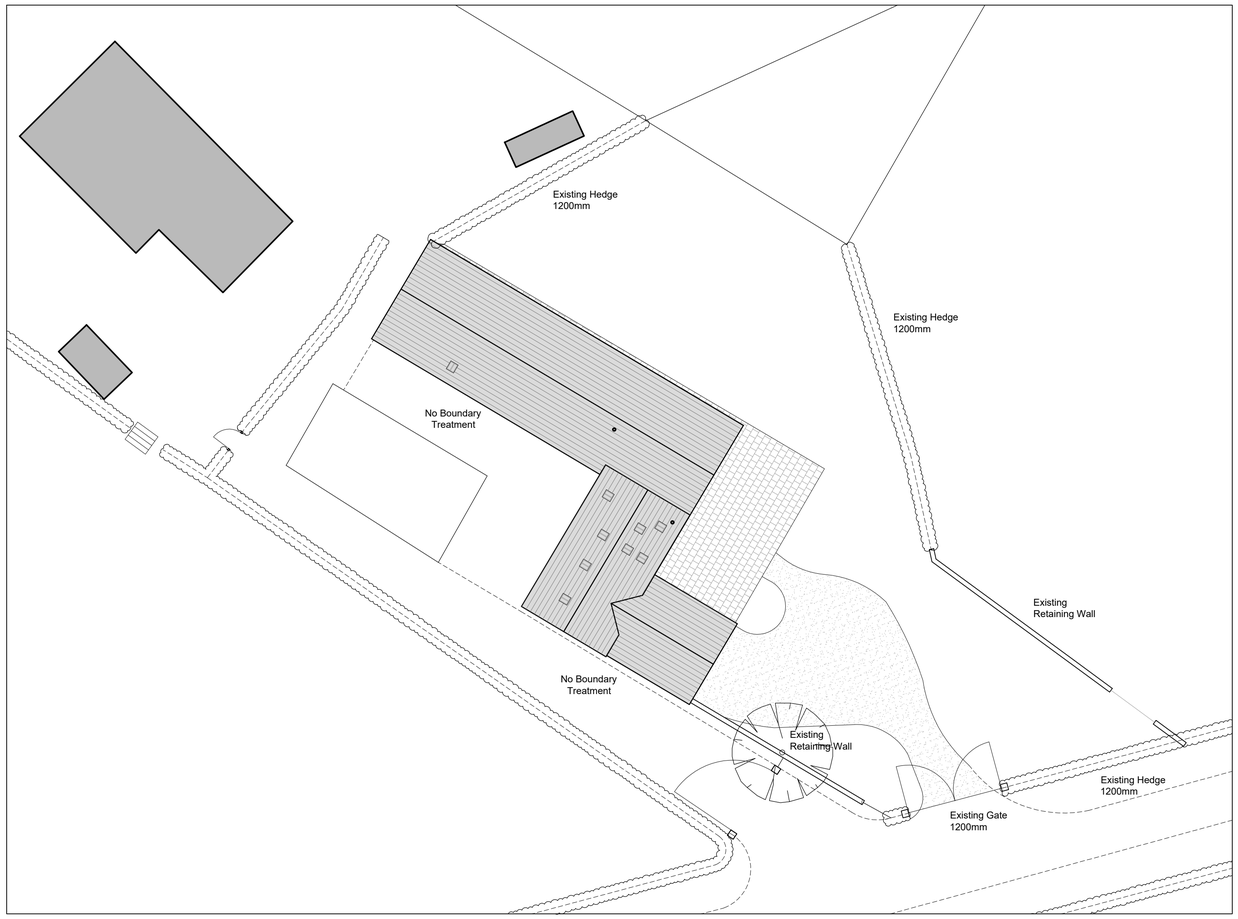

revisions

ref	date		drawn	chk'd
A	06/12/21	General Revision	CIM	CIM

DESIGN INTENT ONLY

notes for construction:

1. Dimensions shall be checked and verified prior to work being commenced on site.
2. This drawing is issued for the sole and exclusive use of the named recipient. Distribution to any third party is on the strict understanding that no liability is accepted by Hayes & Partners for any discrepancies, errors or omissions that may be present and no guarantee is offered as to the accuracy of the information shown.

Hayes & Partners

Architects
Historic Building Consultants

Atlas House
Old Hall Street
Macclesfield Cheshire SK10 2DT
Telephone 01625 426218
Fax 01625 511 732
hp@hayesandpartners.co.uk

job

The Shippon
Woodhouse, Rushton Spencer
SK11 0RS

for Mr Goalen

title

Block Plan as Proposed

scale	1:200 @ A1		
date	23/11/2021		
drawn	M.S.B	checked	CIM
drawing number	4087_00_12	revision	A