


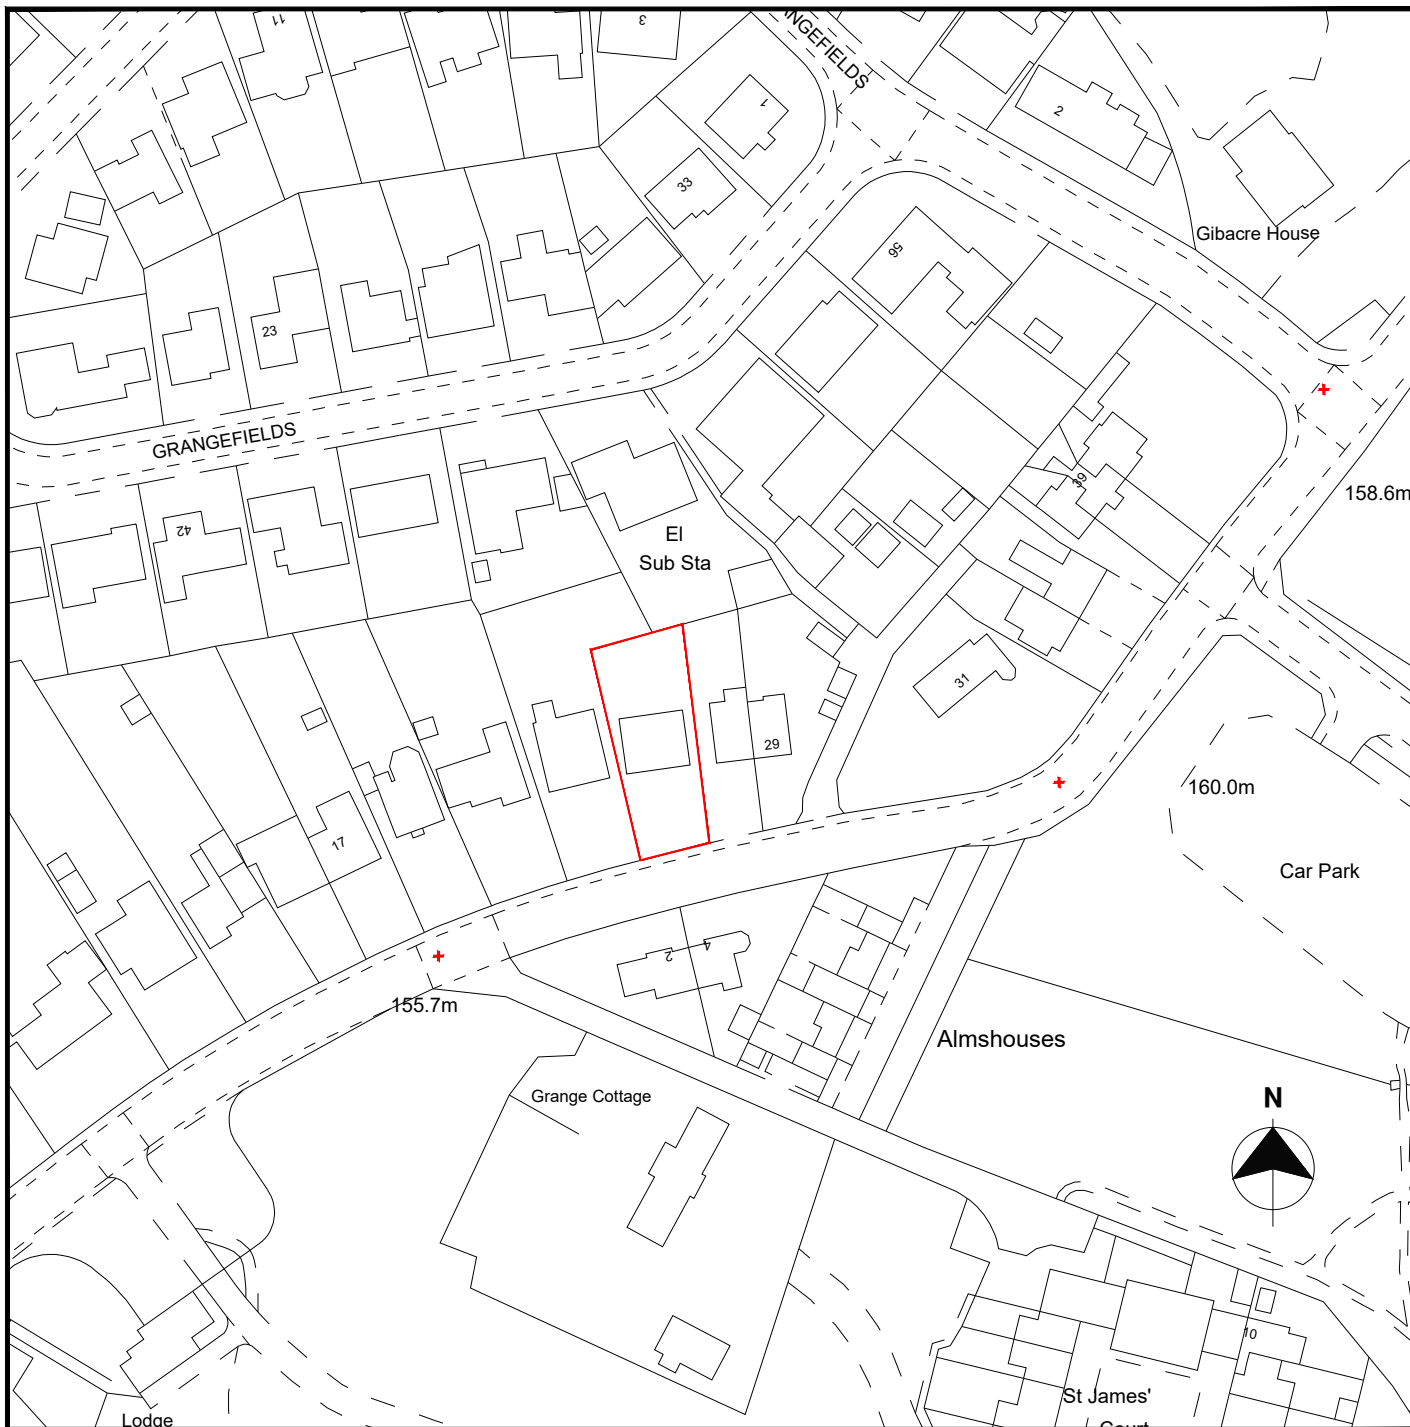

**TWA** TOMWITHERS  
— ARCHITECTURE —

### Tom Withers Architecture Ltd

Greenfield Industrial Estate, Congleton,  
Cheshire, CW12 4TR.  
Tel: 01260 277175

Email: [info@tomwithersarchitecture.co.uk](mailto:info@tomwithersarchitecture.co.uk)

### Project Details:

Proposed single storey rear extension & conversion of  
existing garage/utility room.

25 Grange Road,  
Biddulph,  
Stoke-On-Trent,  
Staffordshire,  
ST8 7SB.

For: Mr Wayne Holt.

**Revisions:** P0 Planning Application Issue. 08.11.2021

|                                         |                            |                                                          |
|-----------------------------------------|----------------------------|----------------------------------------------------------|
| <b>Date:</b> Nov 2021                   | <b>Status:</b> As Existing | <b>Sheet No:</b> Planning Drawings<br><b>0393-003-P0</b> |
| <b>Scale:</b> 1:1250 @ A4 Location Plan | <b>Drawn By:</b> MC        |                                                          |