


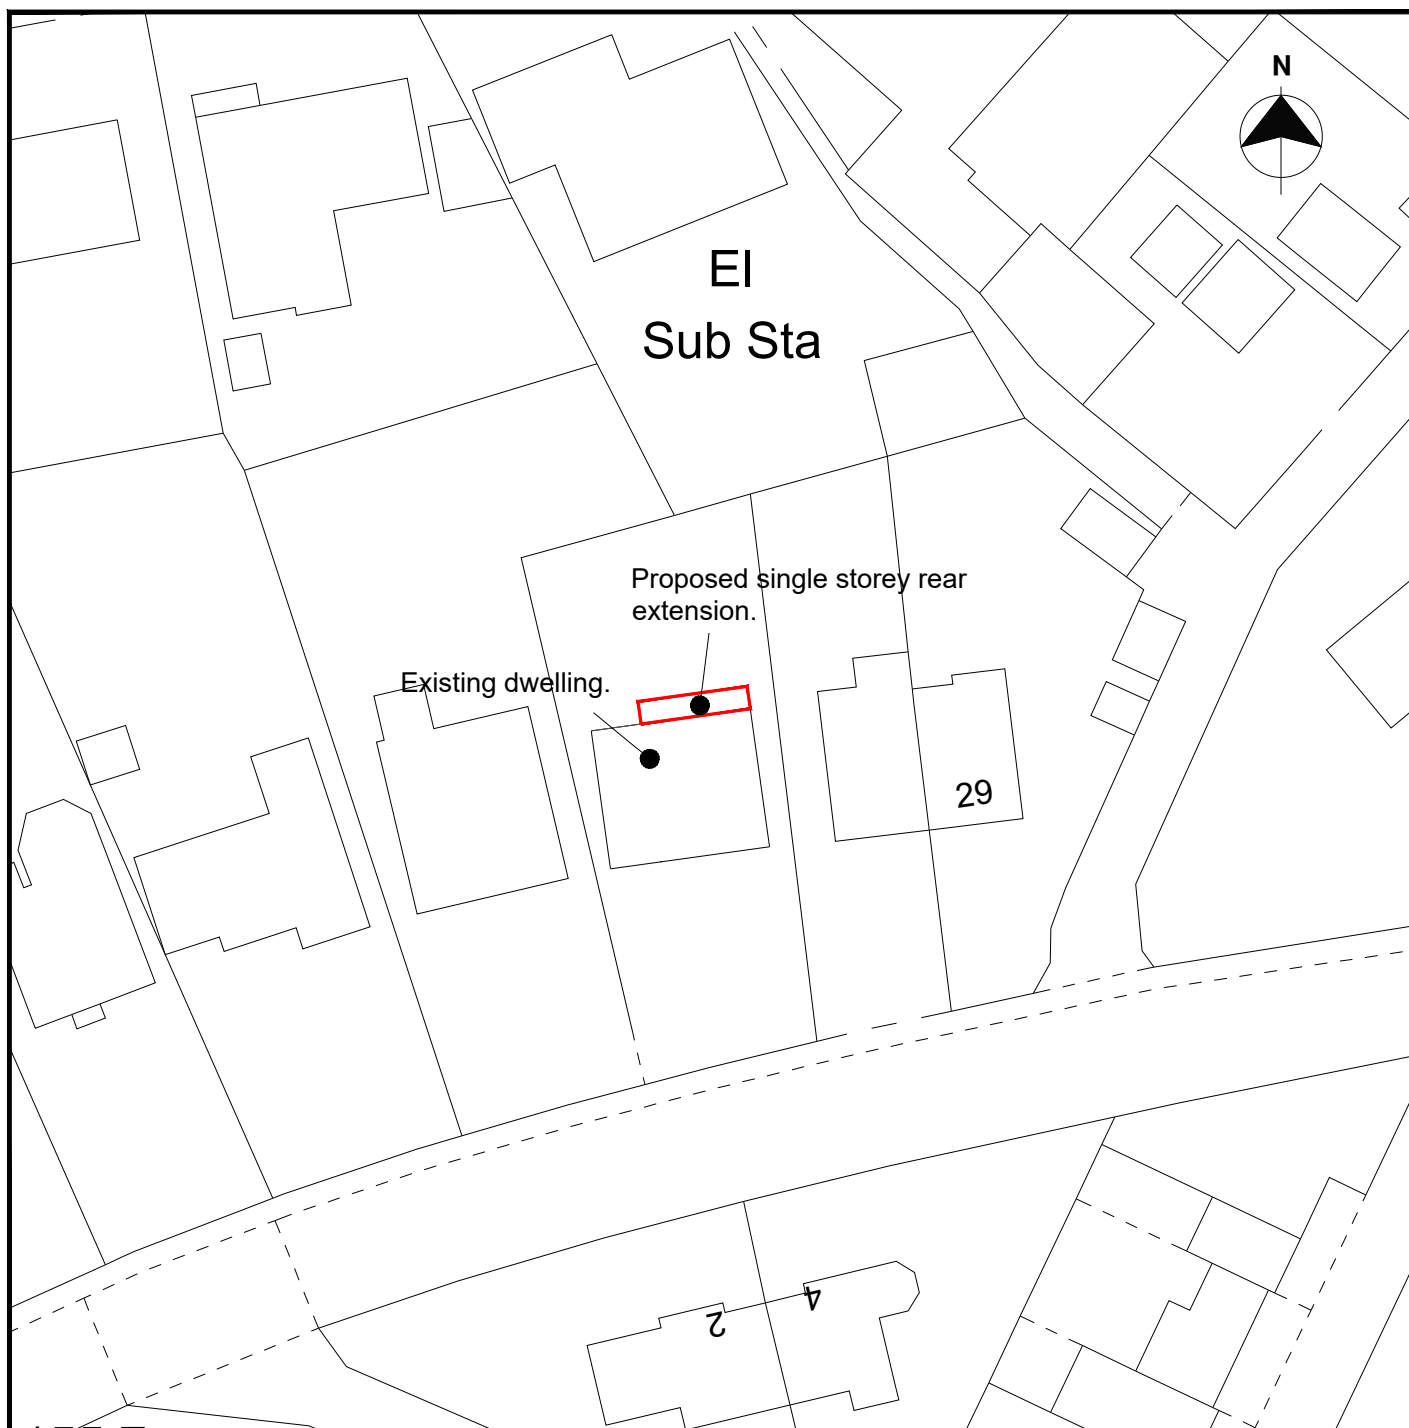

**TWA** TOMWITHERS  
— ARCHITECTURE —

**Tom Withers Architecture Ltd**

Greenfield Industrial Estate, Congleton,  
Cheshire, CW12 4TR.  
Tel: 01260 277175

Email: [info@tomwithersarchitecture.co.uk](mailto:info@tomwithersarchitecture.co.uk)

**Project Details:**

Proposed single storey rear extension & conversion of  
existing garage/utility room.

25 Grange Road,  
Biddulph,  
Stoke-On-Trent,  
Staffordshire,  
ST8 7SB.  
For: Mr Wayne Holt.

**Revisions:** P0 Planning Application Issue. 08.11.2021

**Date:** Nov 2021

**Status:** As Proposed

**Scale:** 1:500 @ A4 Block Plan

**Drawn By:** MC

**Sheet No:** Planning Drawings  
**0393-004-P0**