


Z:\projects\2002 Ayr Road, Cheadle\CAD\Croft Drawings\Phase 2\2002-F05.dwg

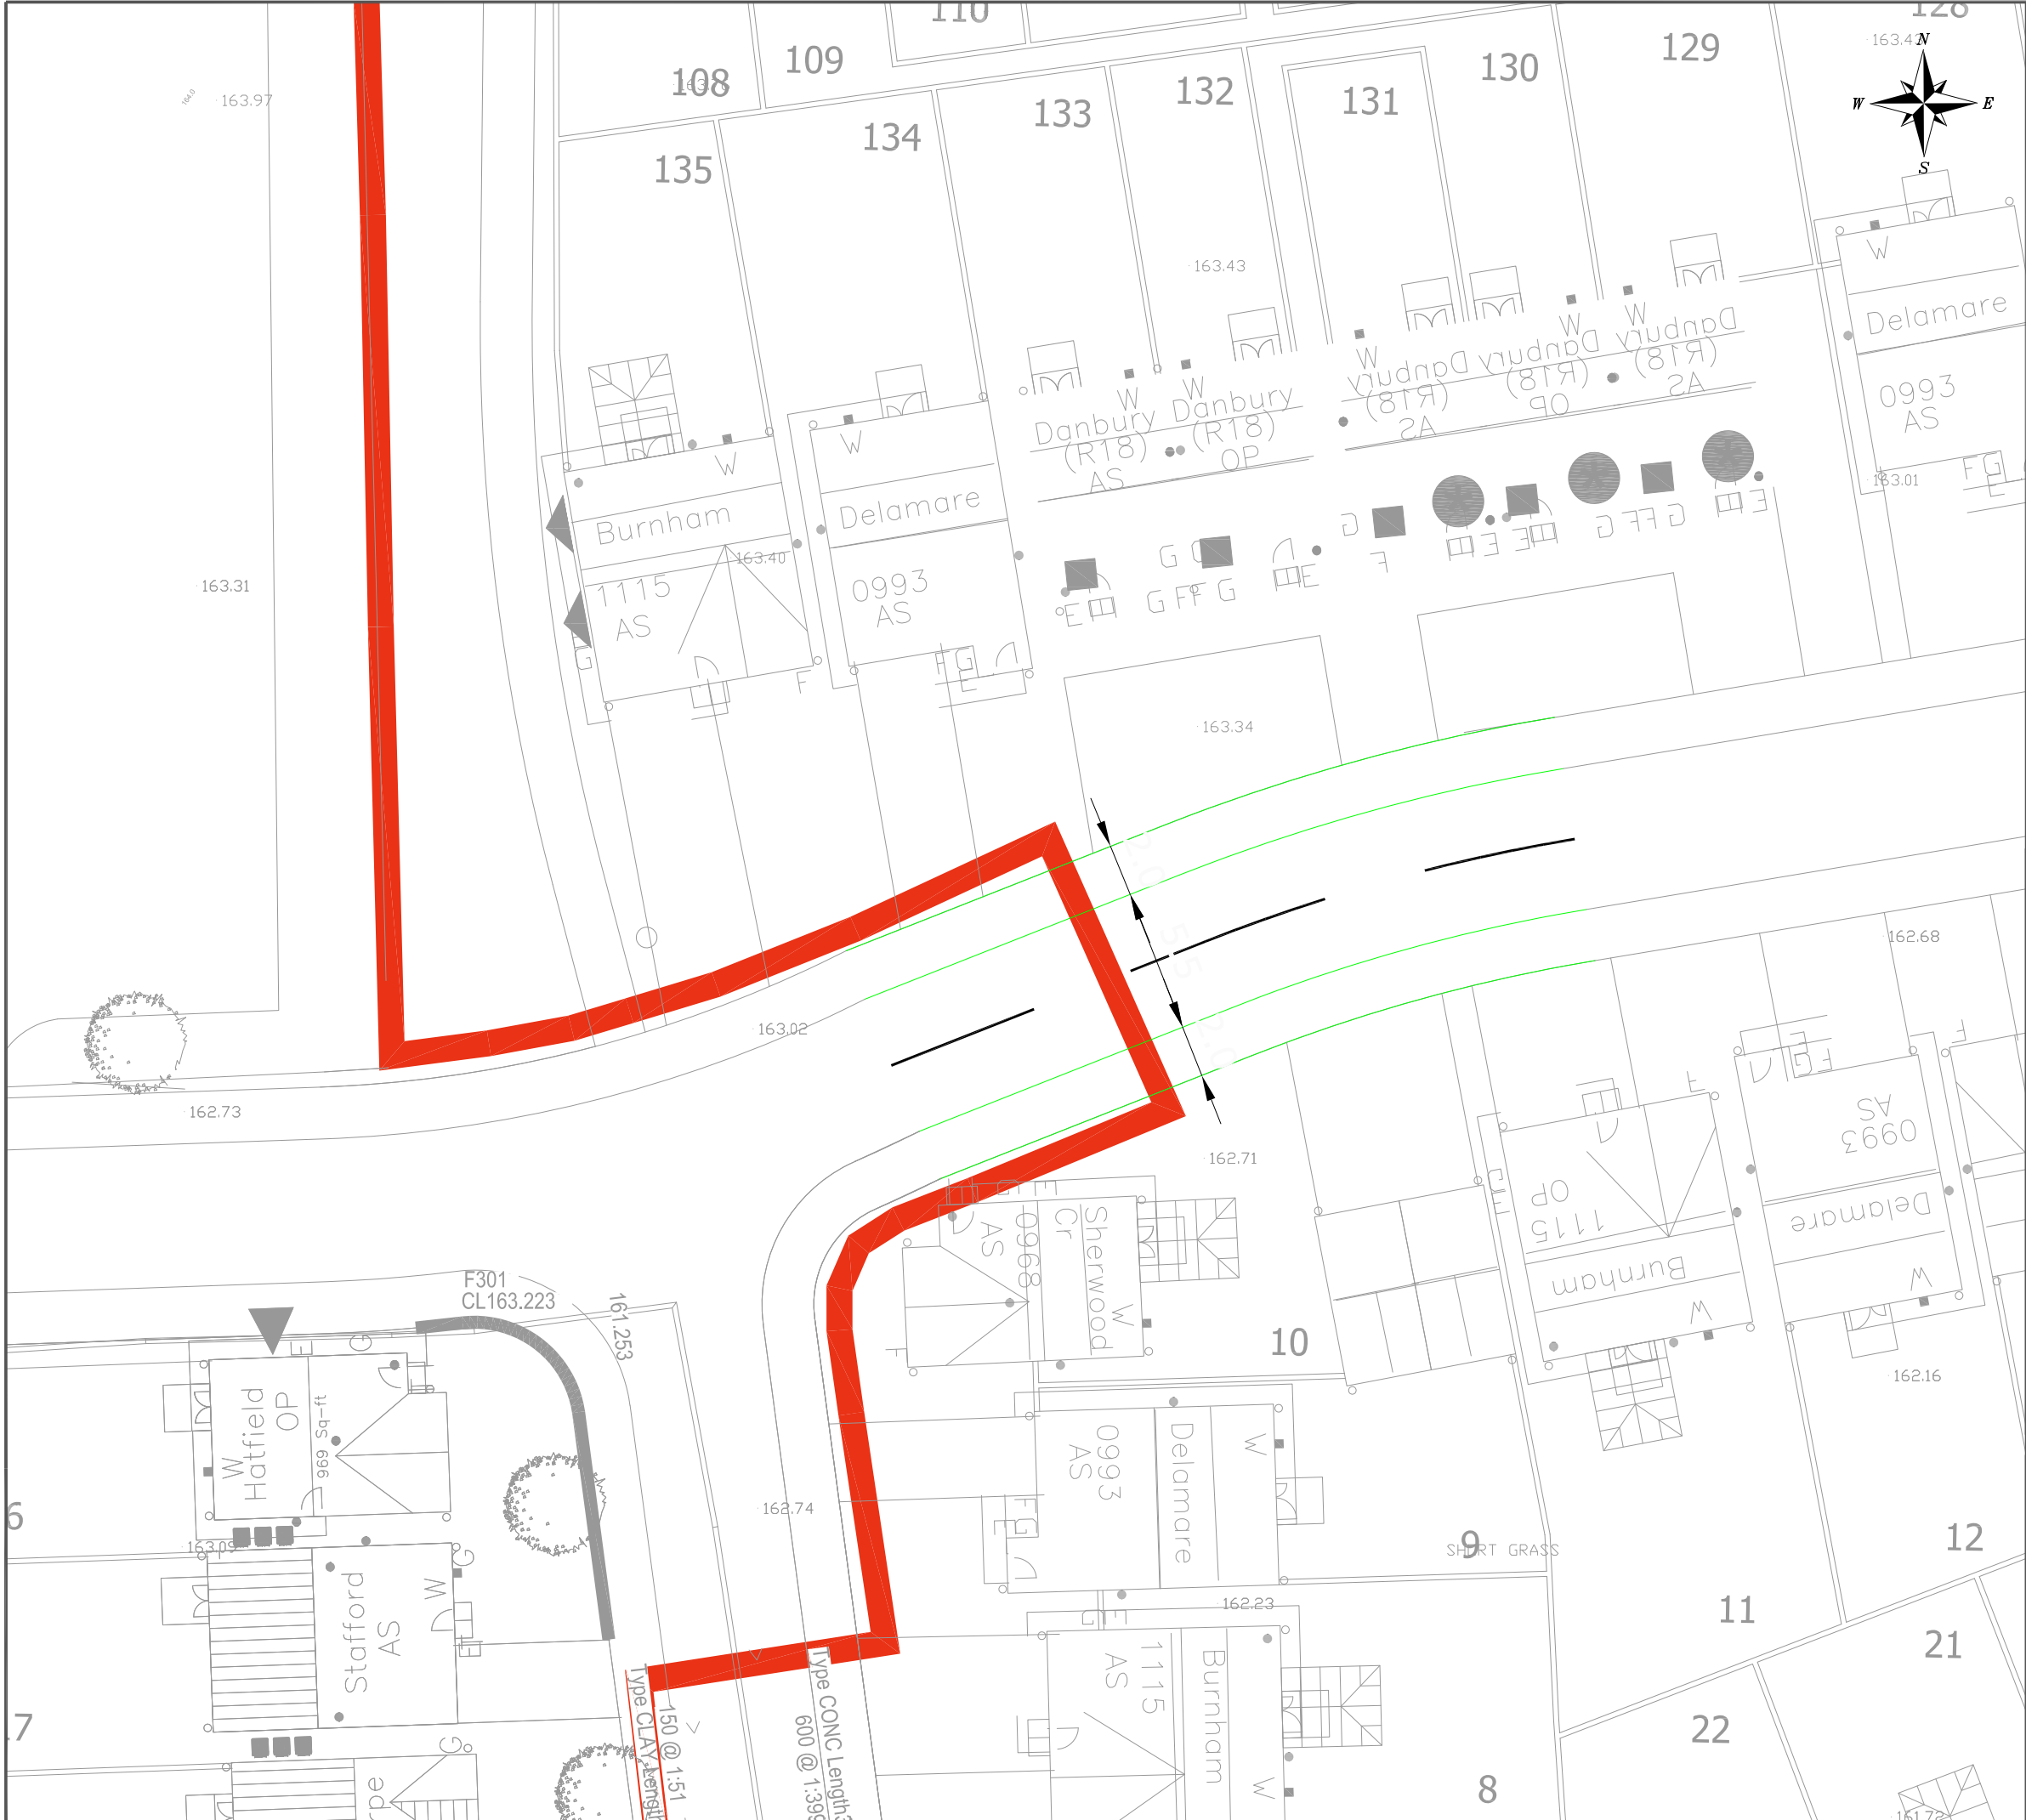

NOTES

THIS IS NOT A CONSTRUCTION DRAWING AND IS FOR INDICATIVE PURPOSES ONLY.
THE DRAWING WILL BE SUBJECT TO CHANGE FOLLOWING LOCAL AUTHORITY REVIEW AND CONFIRMATION OF PUBLIC HIGHWAY AND THIRD PARTY LAND BOUNDARIES.

INDICATIVE SITE BOUNDARY

DENOTES NEW KERBS

REV	DETAILS	DRAWN	CHECKED	DATE

CLIENT:

PERSIMMON HOMES

PROJECT:

CHEADLE NORTH STRATEGIC DEVELOPMENT AREA

DRAWING TITLE:

CONTINUATION OF SPINE ROAD INTO PHASE 2

SCALES:

1:250 @ A3

DRAWN:

SM

CHECKED:

TSB

DATE:

OCT 21

Croft Transport Planning & Design
340 Deansgate
Manchester
M3 4LY

Email: info@crofts.co.uk
Tel: 0161 837 7380
Web: www.eddisons.com/services/transport-planning

DRAWING NUMBER:

2002-F05

REVISION:

.

Eddisons

Incorporating
Croft