


TYPICAL ELEVATION

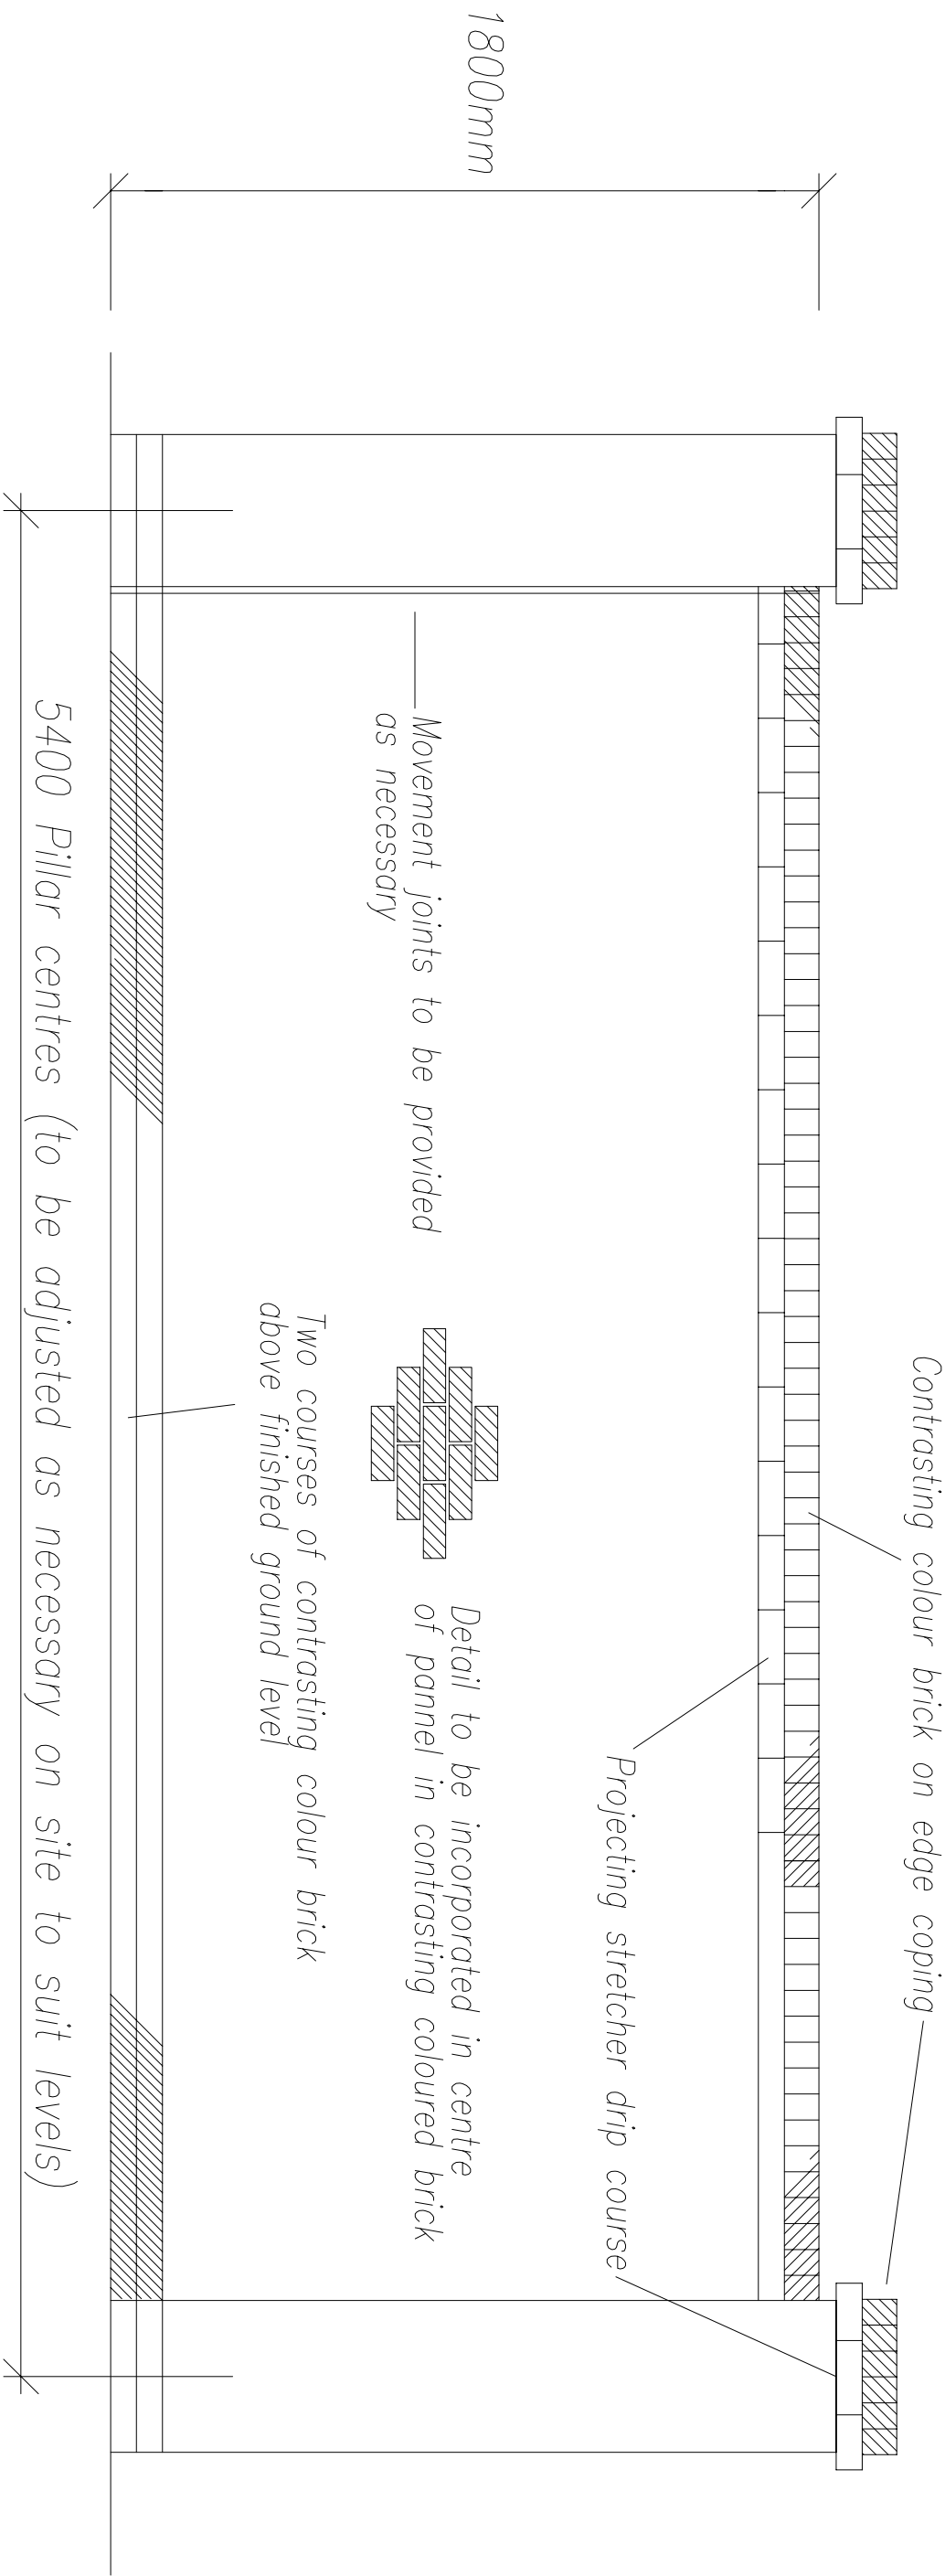

Wall to be stepped to suit site levels and steps to be formed at brick pillar positions

SPECIFICATION

General


215mm thick brickwork screen walling built off concrete strip footings of size and depth to suit local ground conditions.

Brickwork to be laid in stretcher—bond with a minimum of two courses in contrasting colour showing above final ground level.


Contrasting colour brick on edge coping course to be laid on stretcher laid to extend 25mm from general face of wall to form a drip mould.

Walls exceeding 12 meters in length with no exaggerated changes in direction to incorporate movement joints and the spacing of the first joint from a return should be no more than 6 meters.

TO FRONT FACING WALLS ONLY

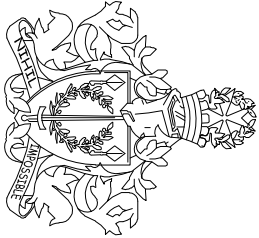

Charles Church

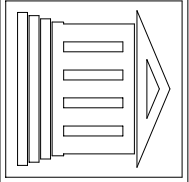

PERSIMMON
HOMES

Group Core Housetypes	
Superstructure Detail	
1.8m Full Screen Wall	
Drawing Number PHNW-W-01	Date 14/01/2019
	Scale 1/20@A3
	rev