




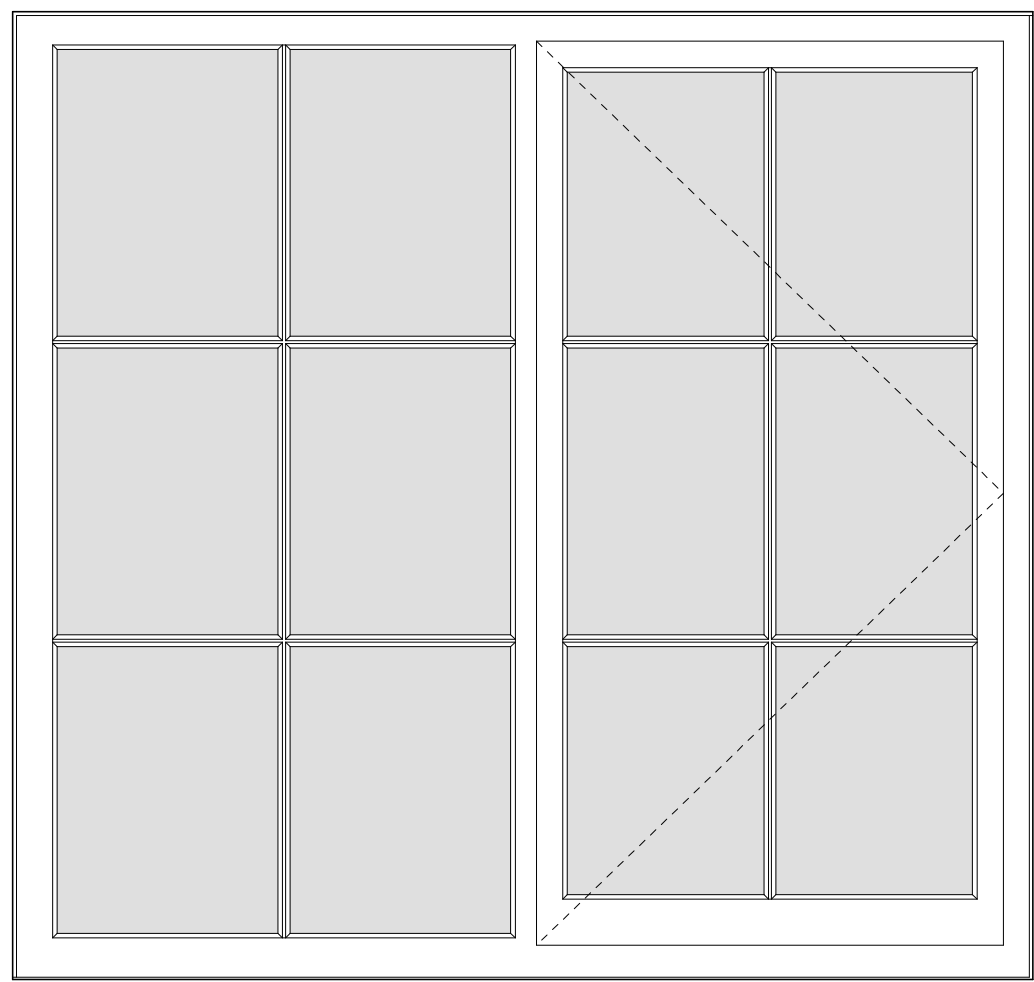



GFW7 & FFW8 FLUSH FITTING  
CASEMENT - ELEVATION  
SCALE 1:10

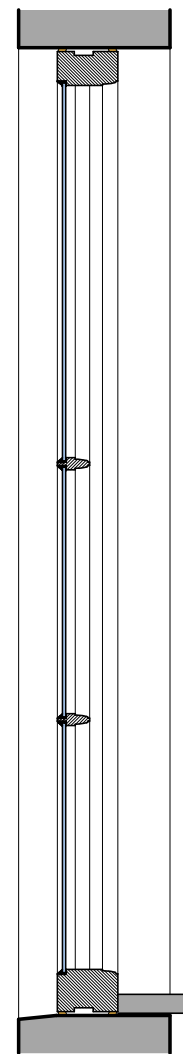



GFW7 & FFW8 FIXED  
LIGHT SECTION  
SCALE 1:10

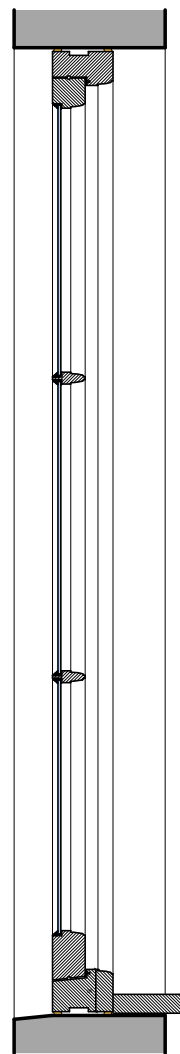


GFW7 & FFW8 OPENING  
CASEMENT SECTION  
SCALE 1:10

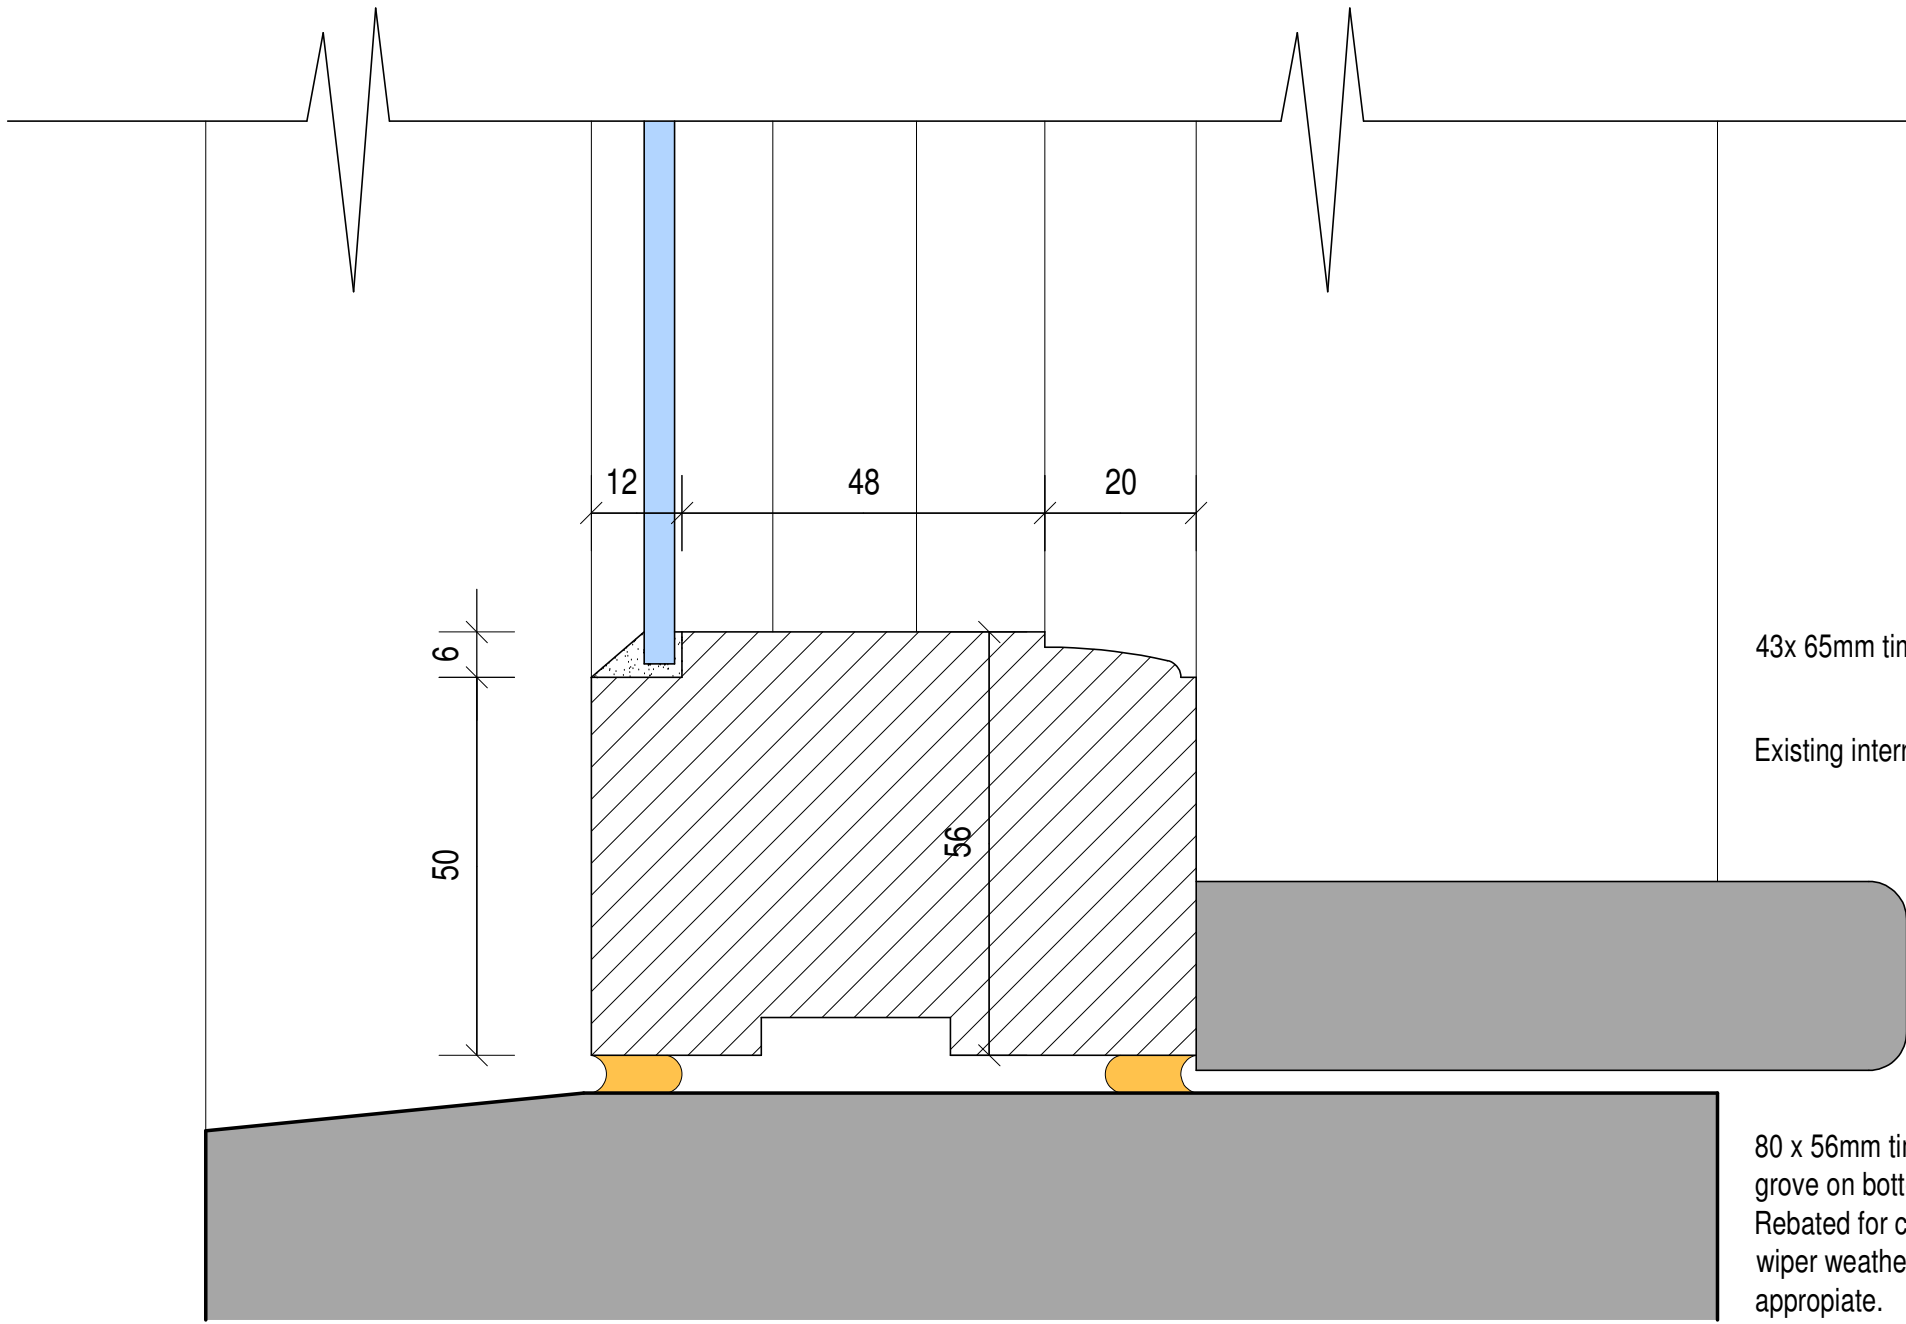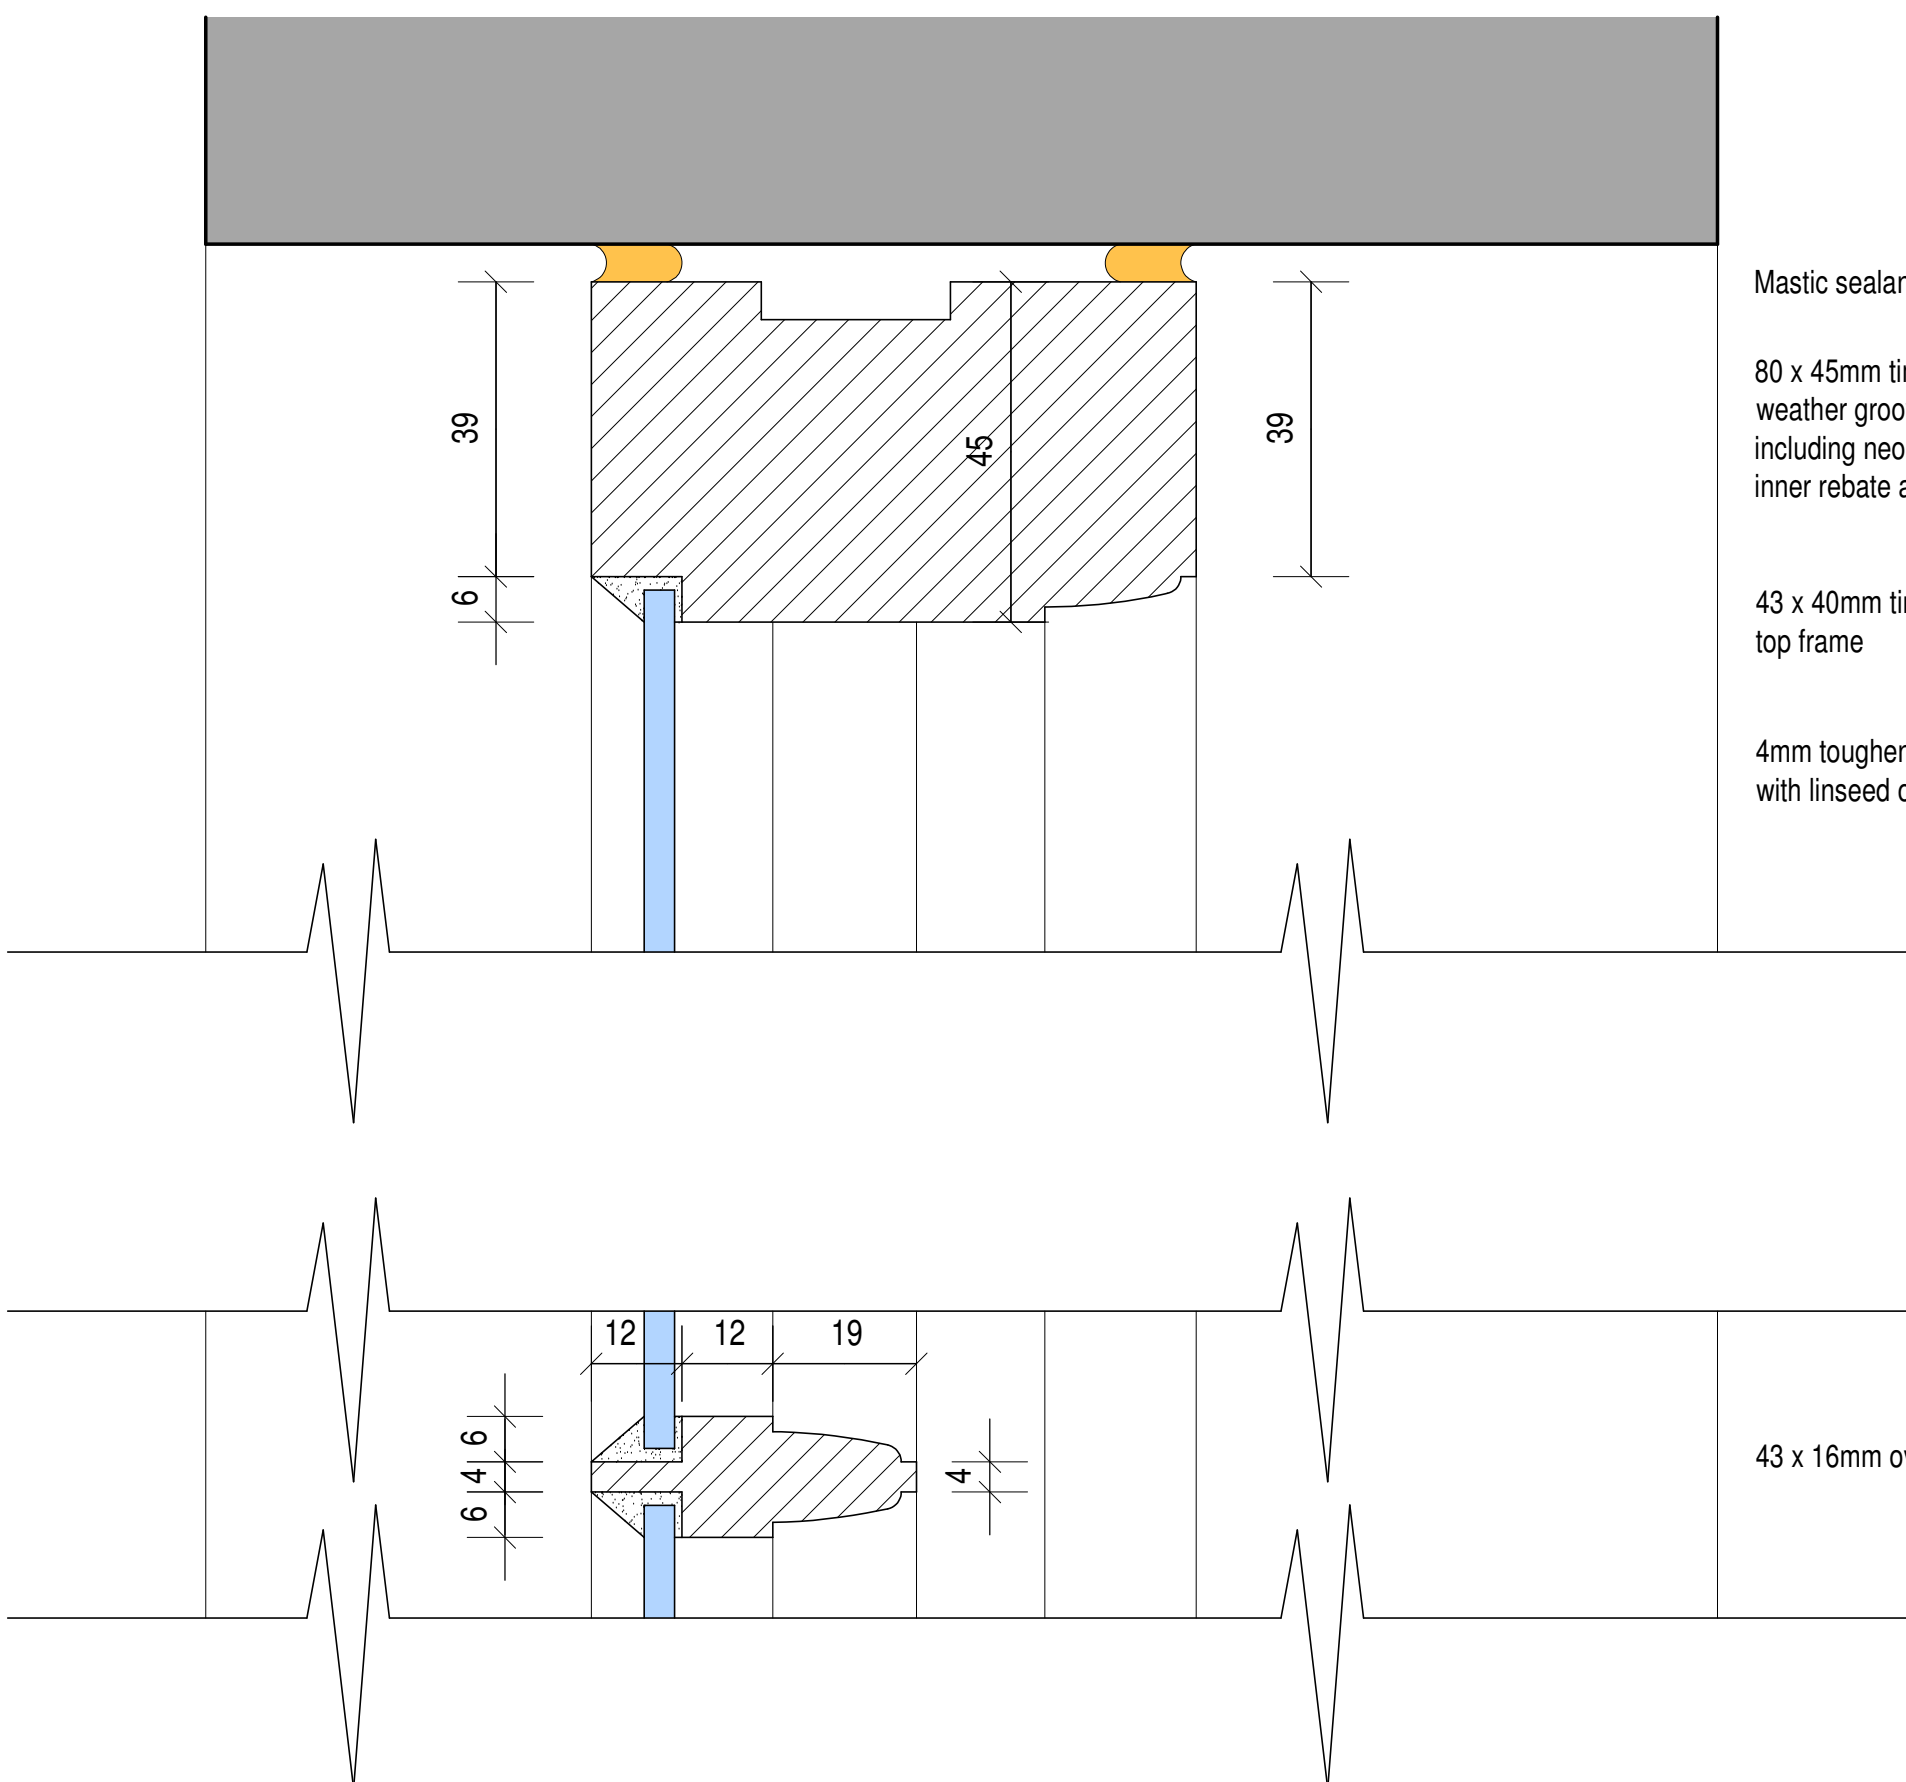


GFW7 & FFW8 FIXED  
LIGHT SECTION  
SCALE 1:1

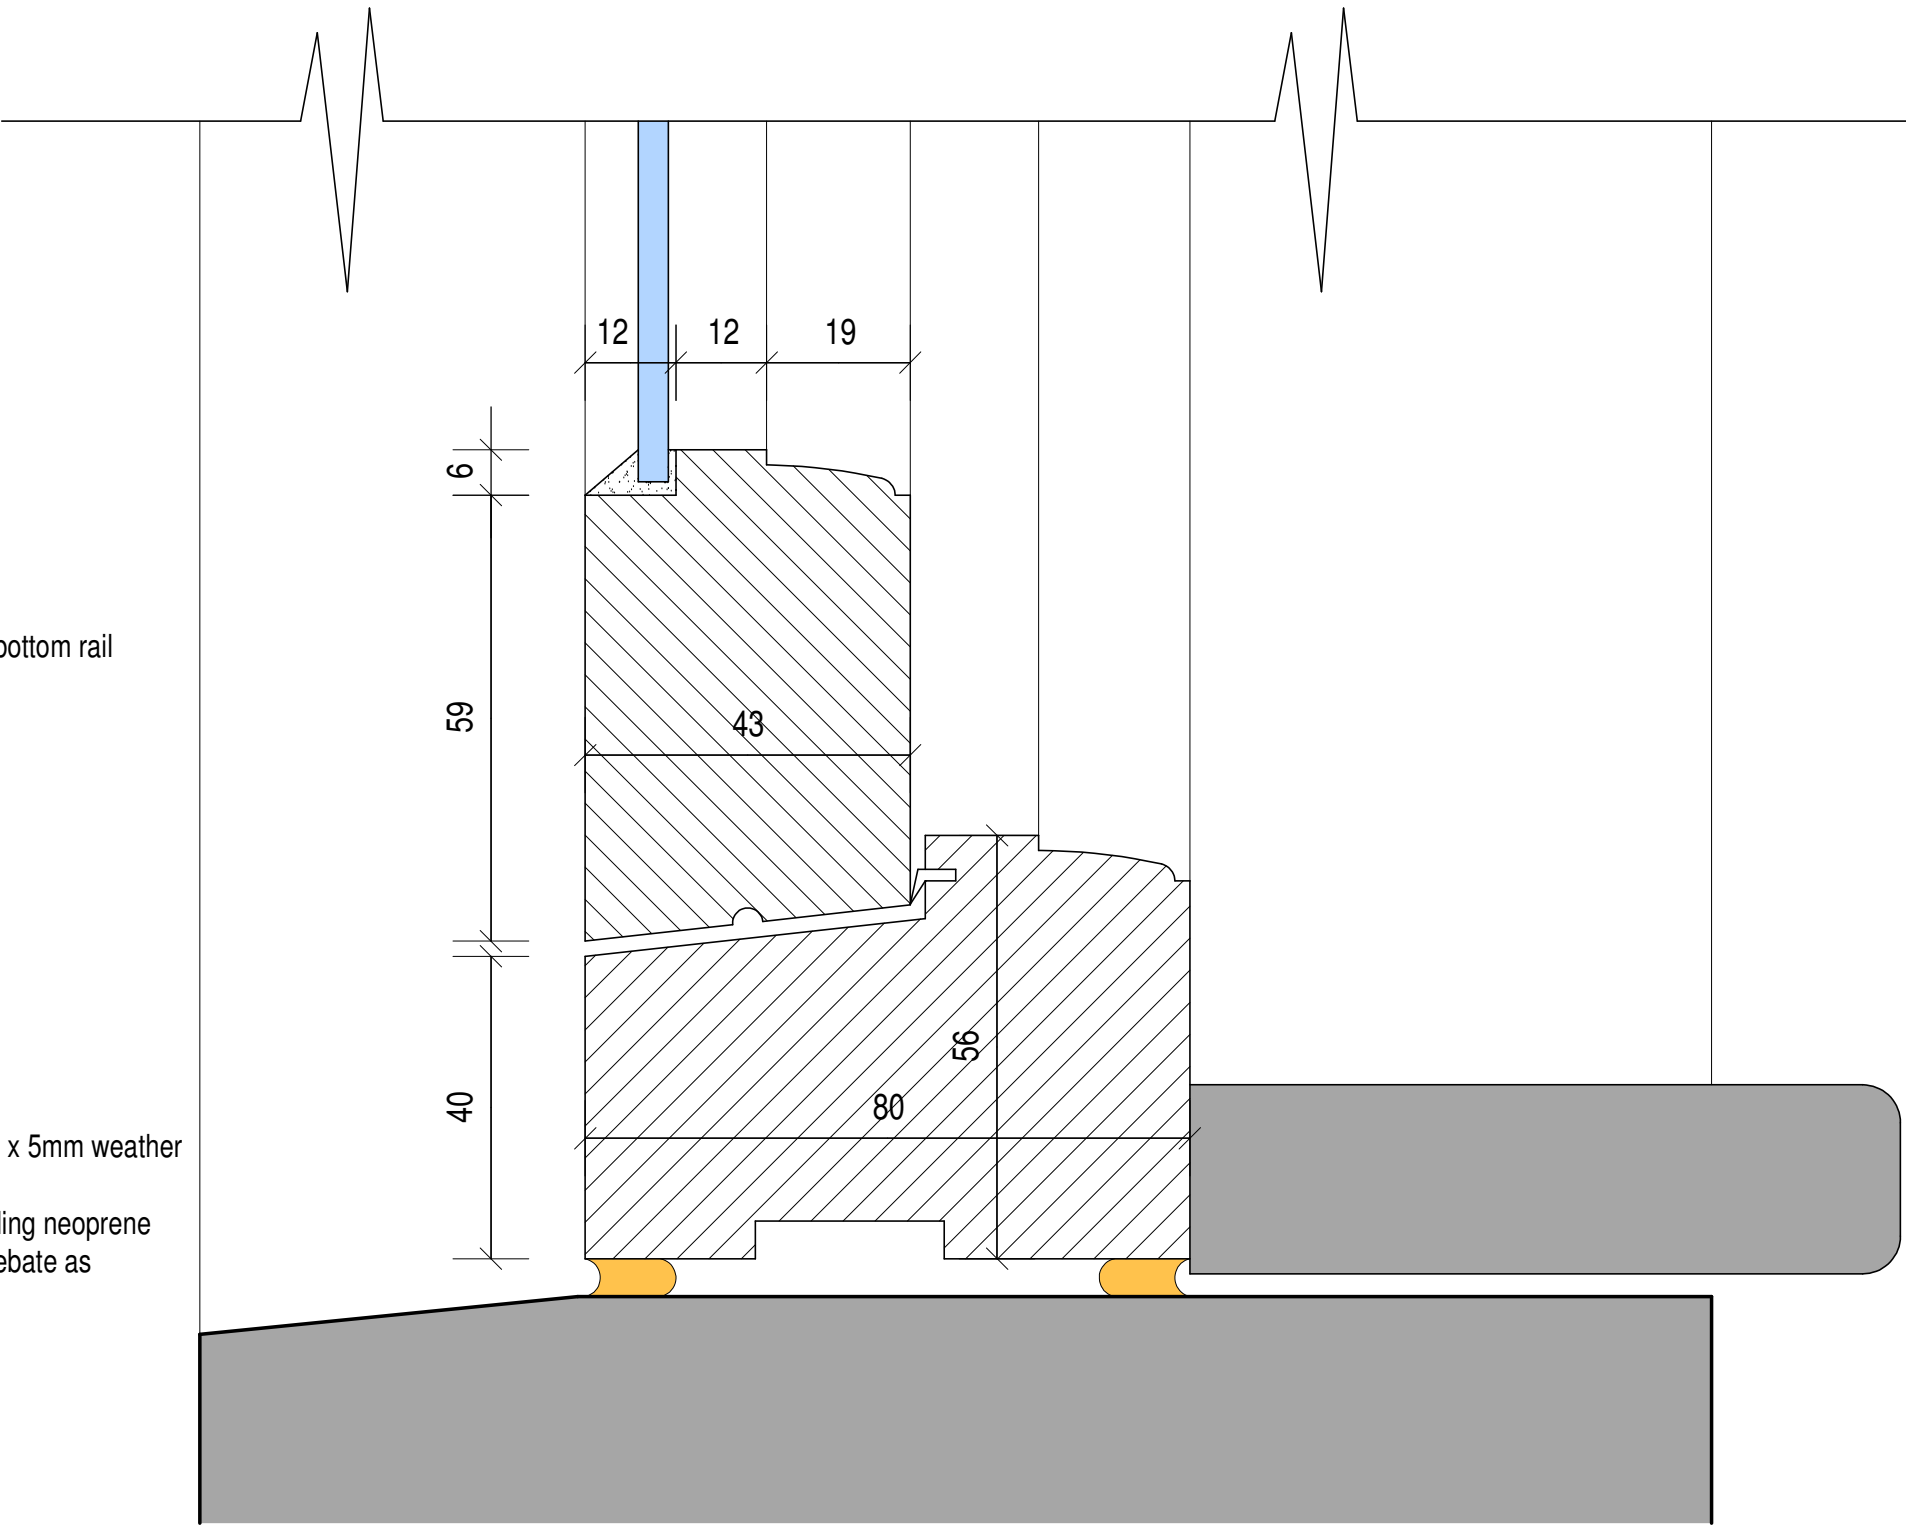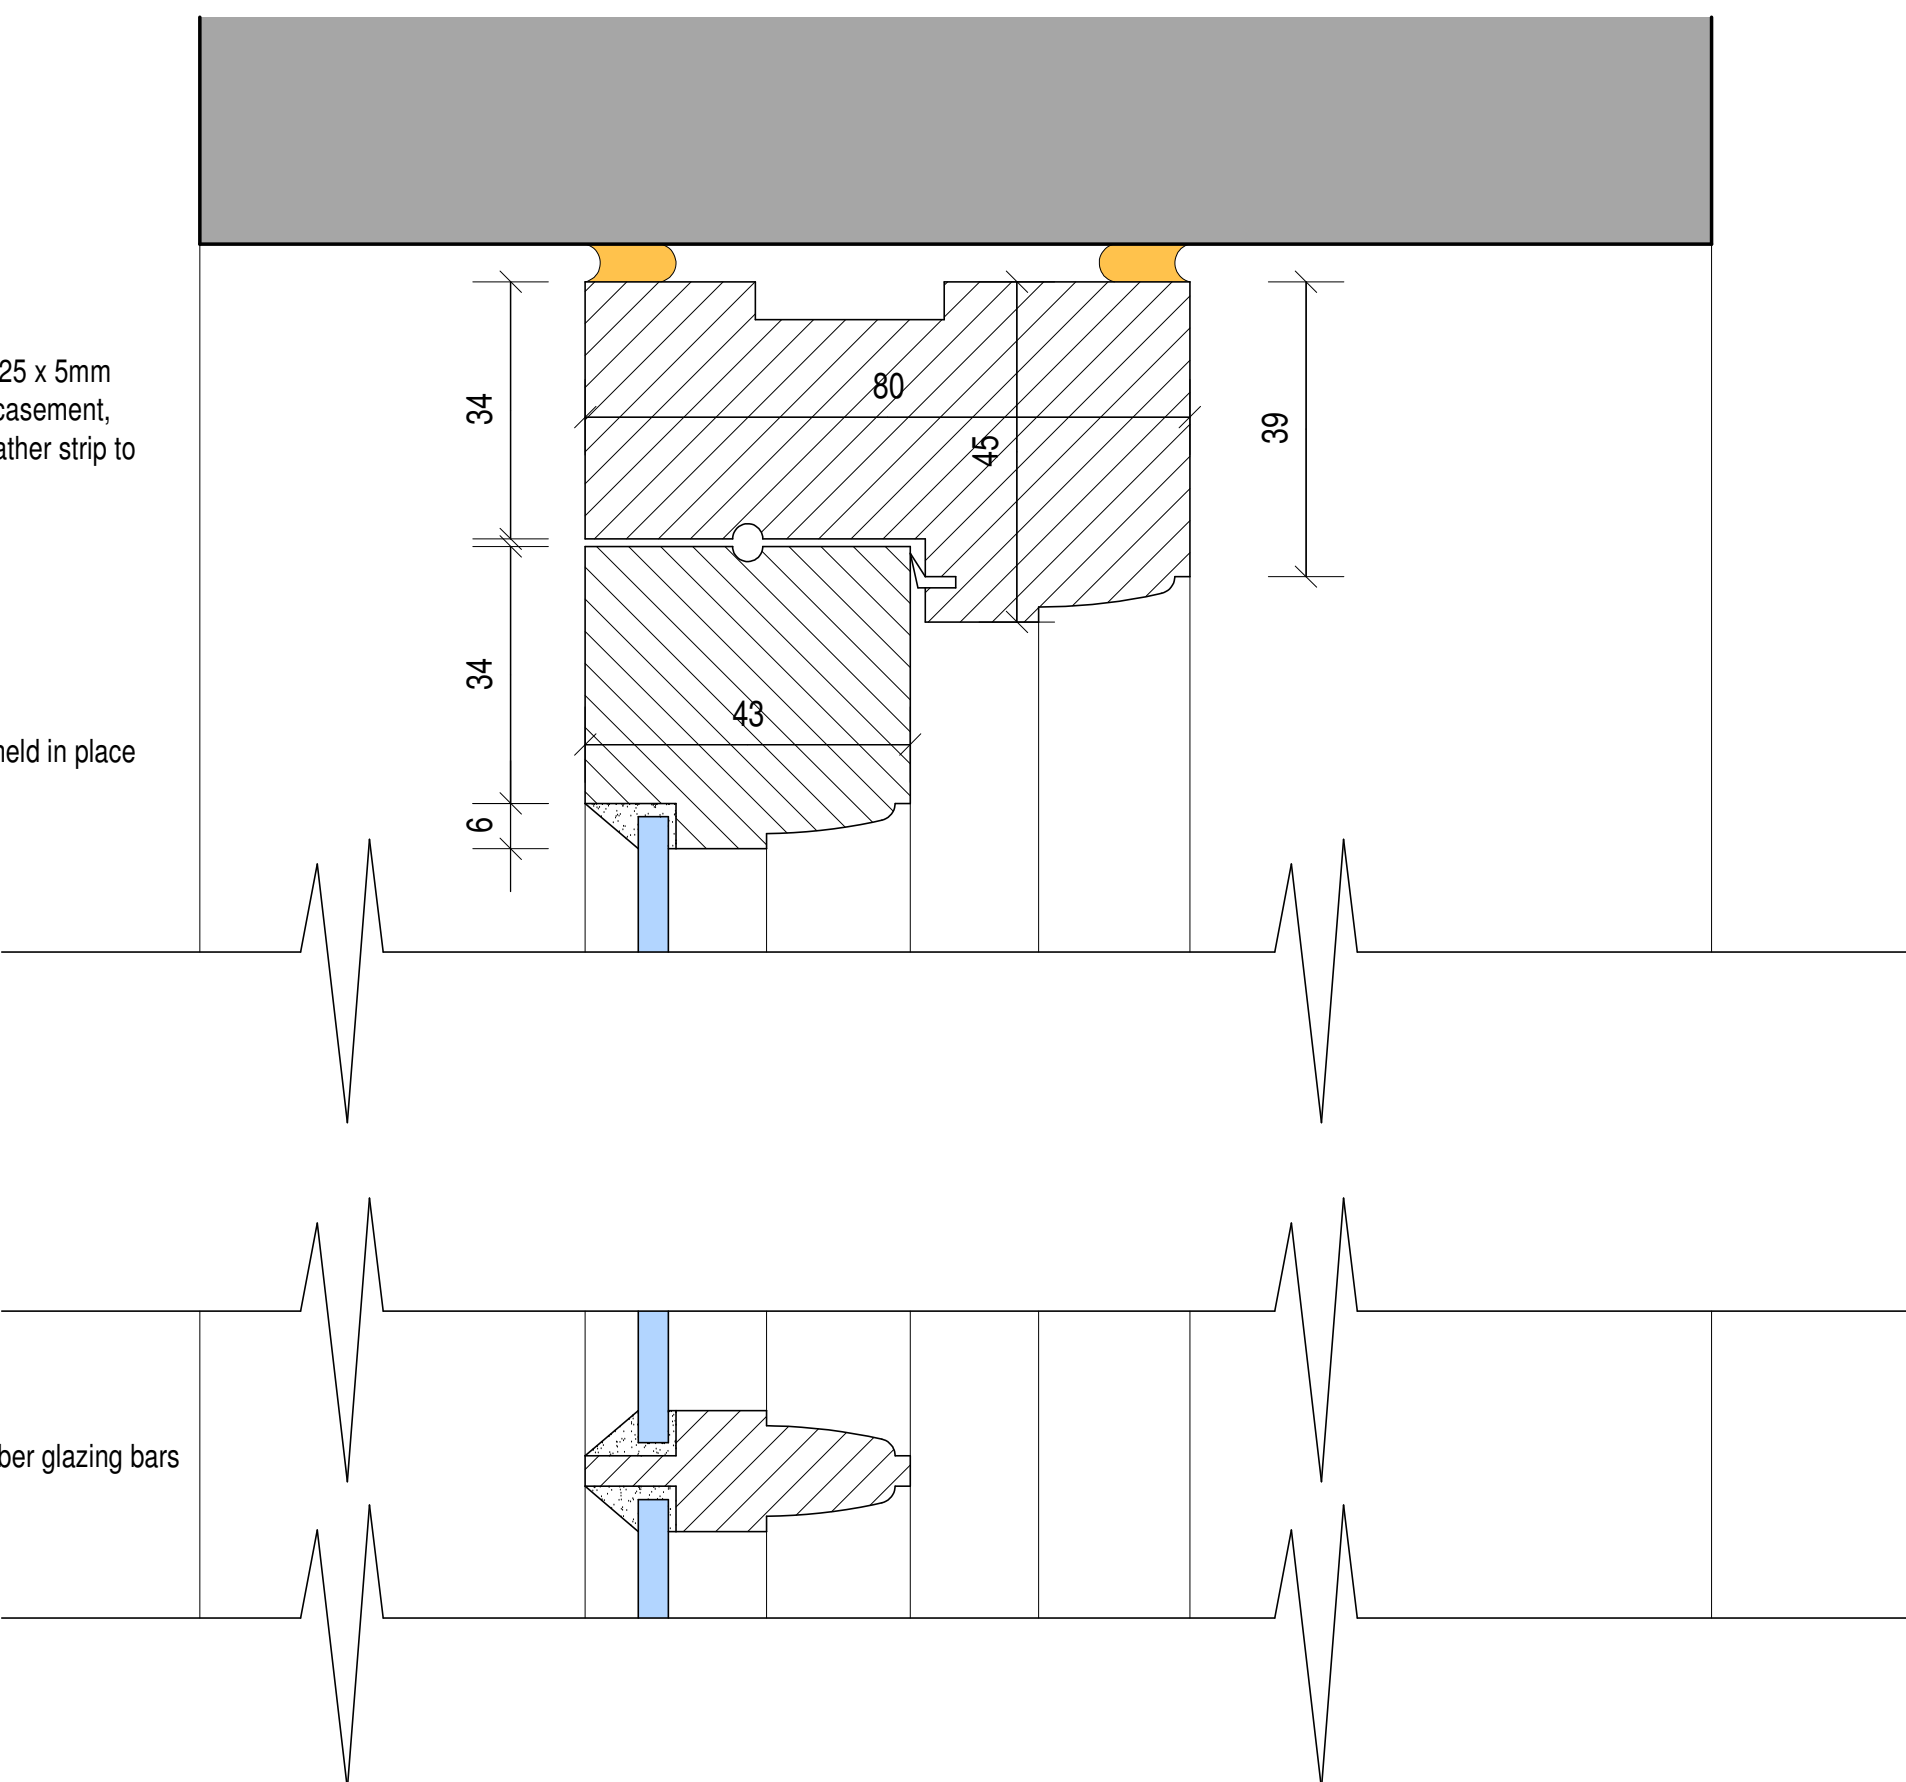




GFW7 & FFW8 OPENING  
CASEMENT SECTION  
SCALE 1:1

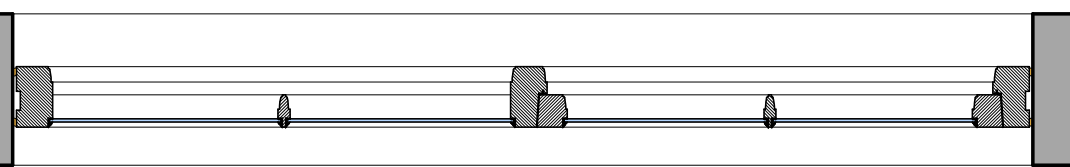

GFW7 & FFW8 FLUSH FITTING  
CASEMENT - PLAN  
SCALE 1:10

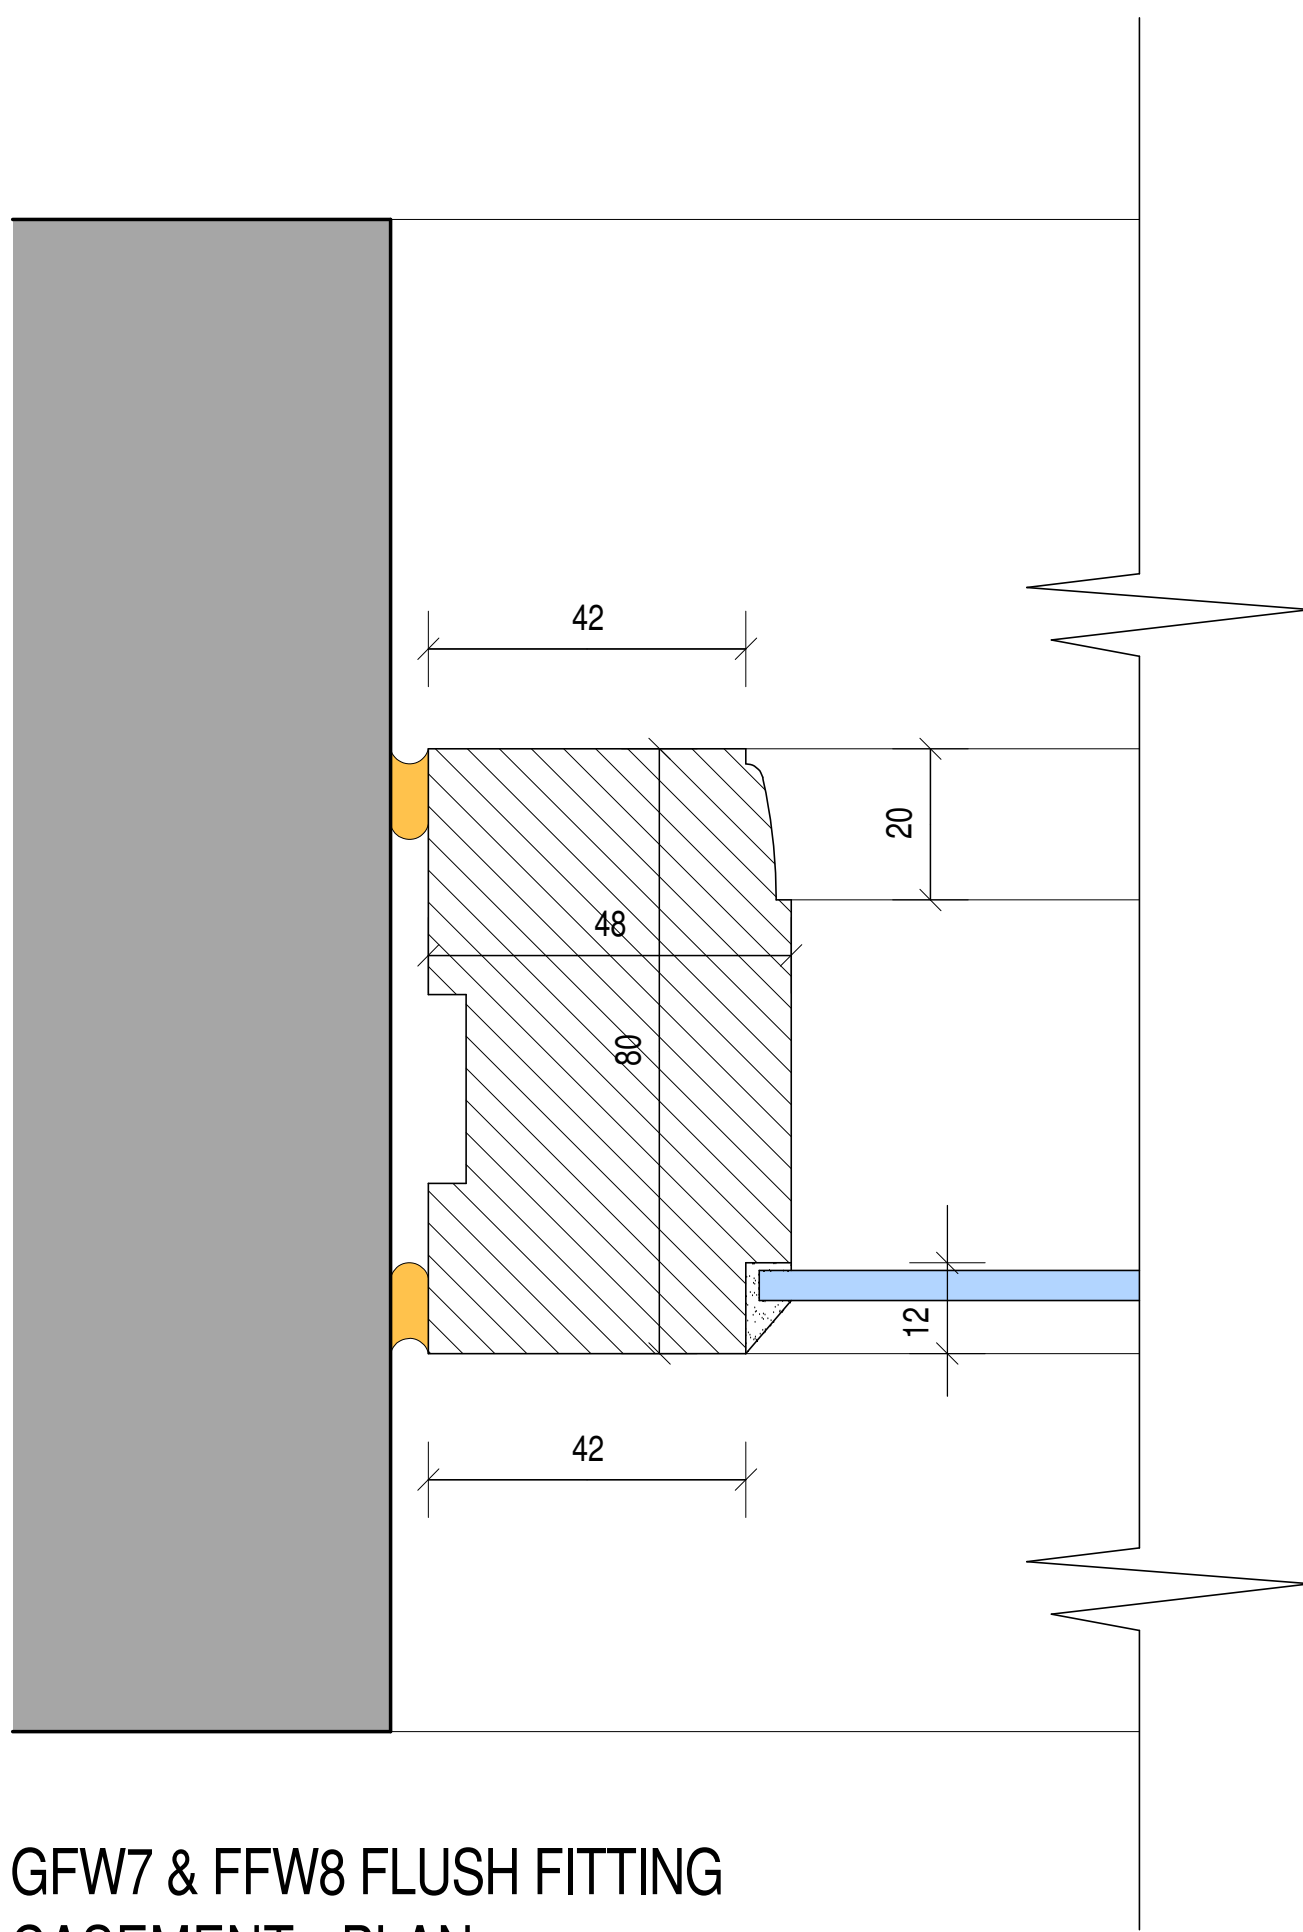

GFW7 & FFW8 FLUSH FITTING  
CASEMENT - PLAN  
SCALE 1:1

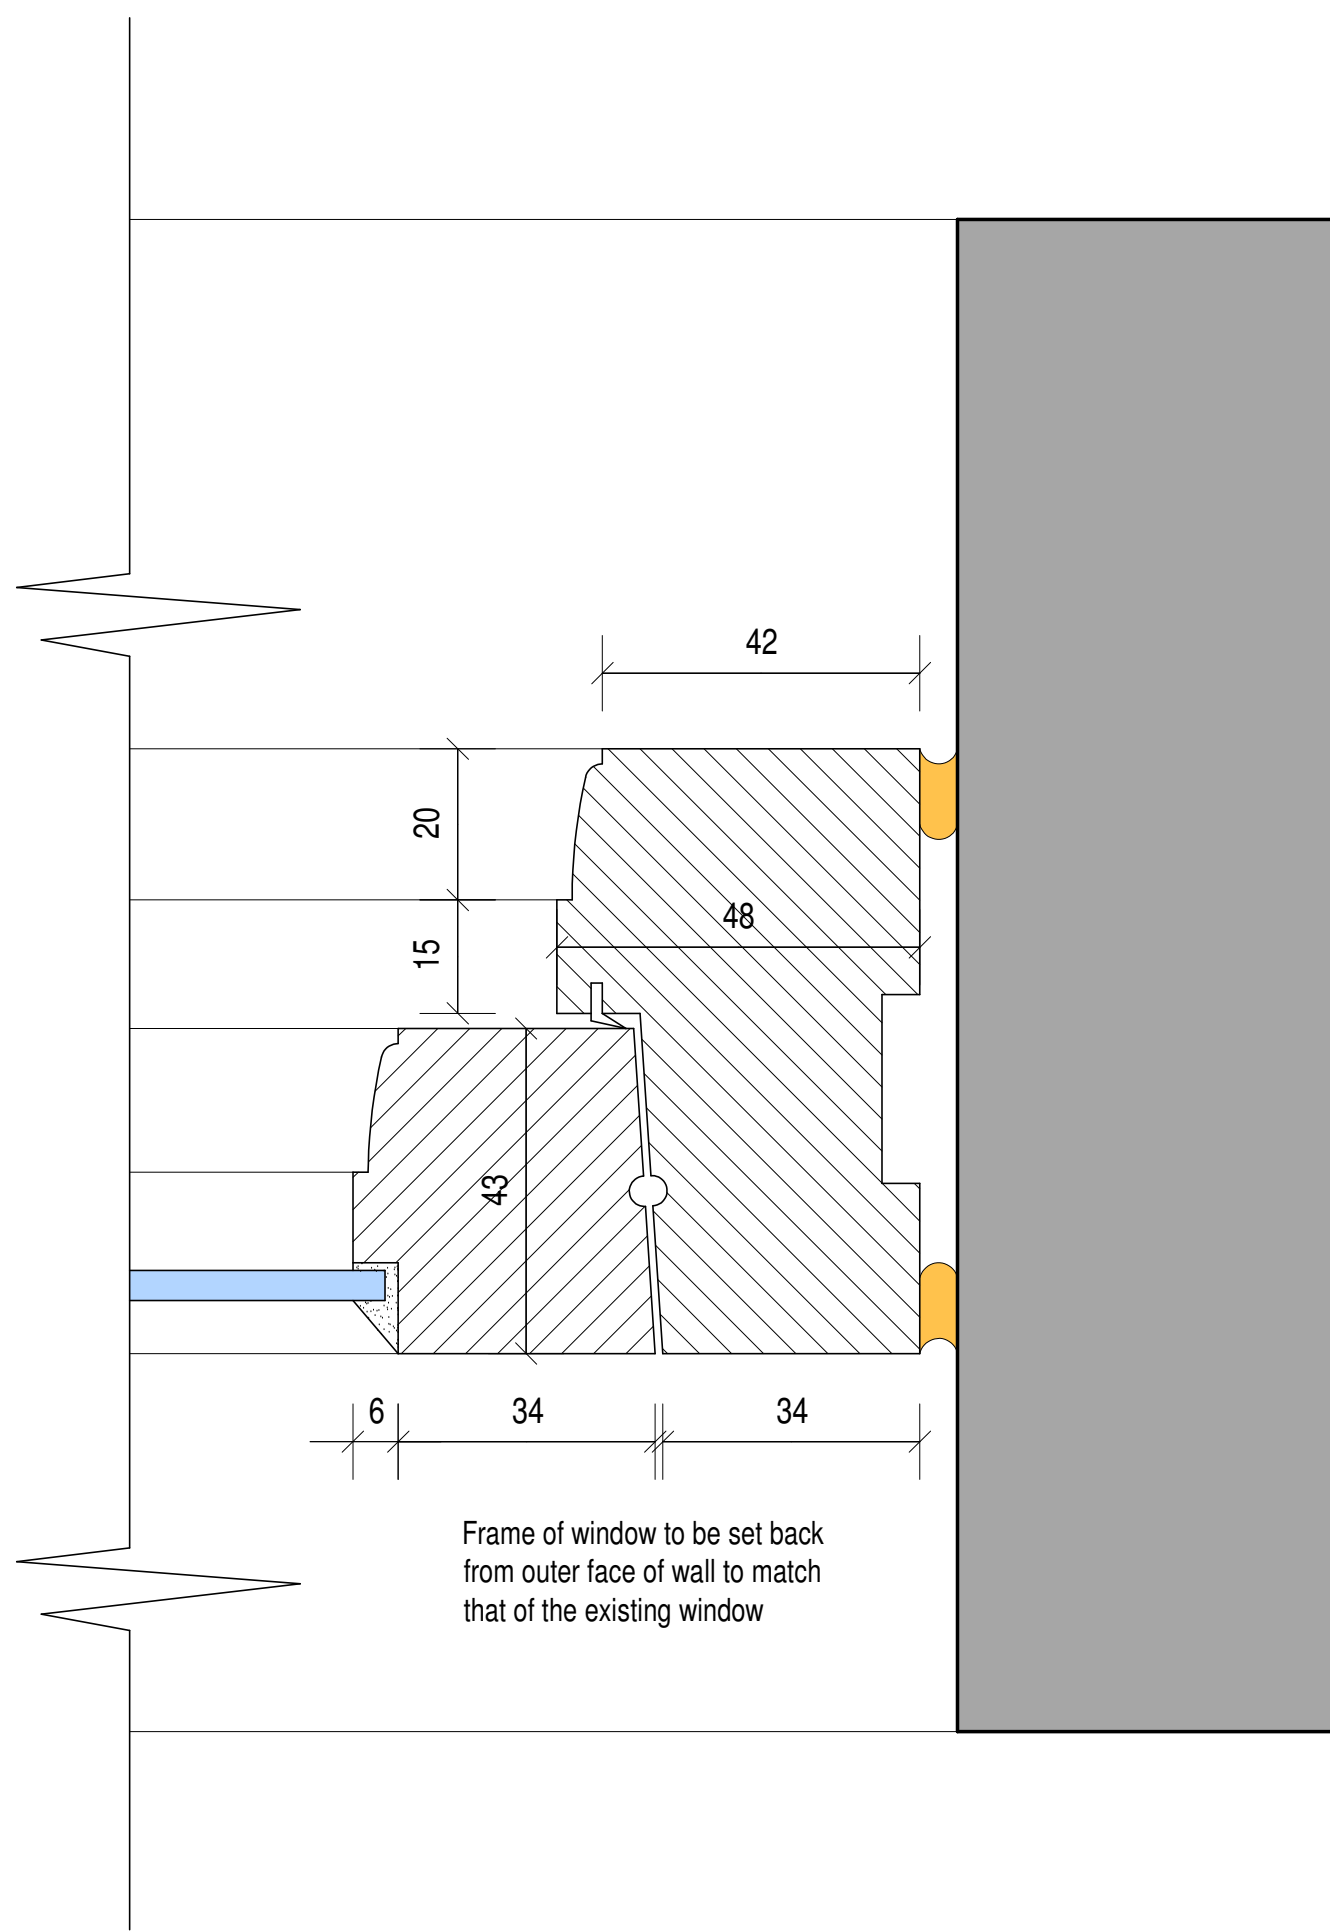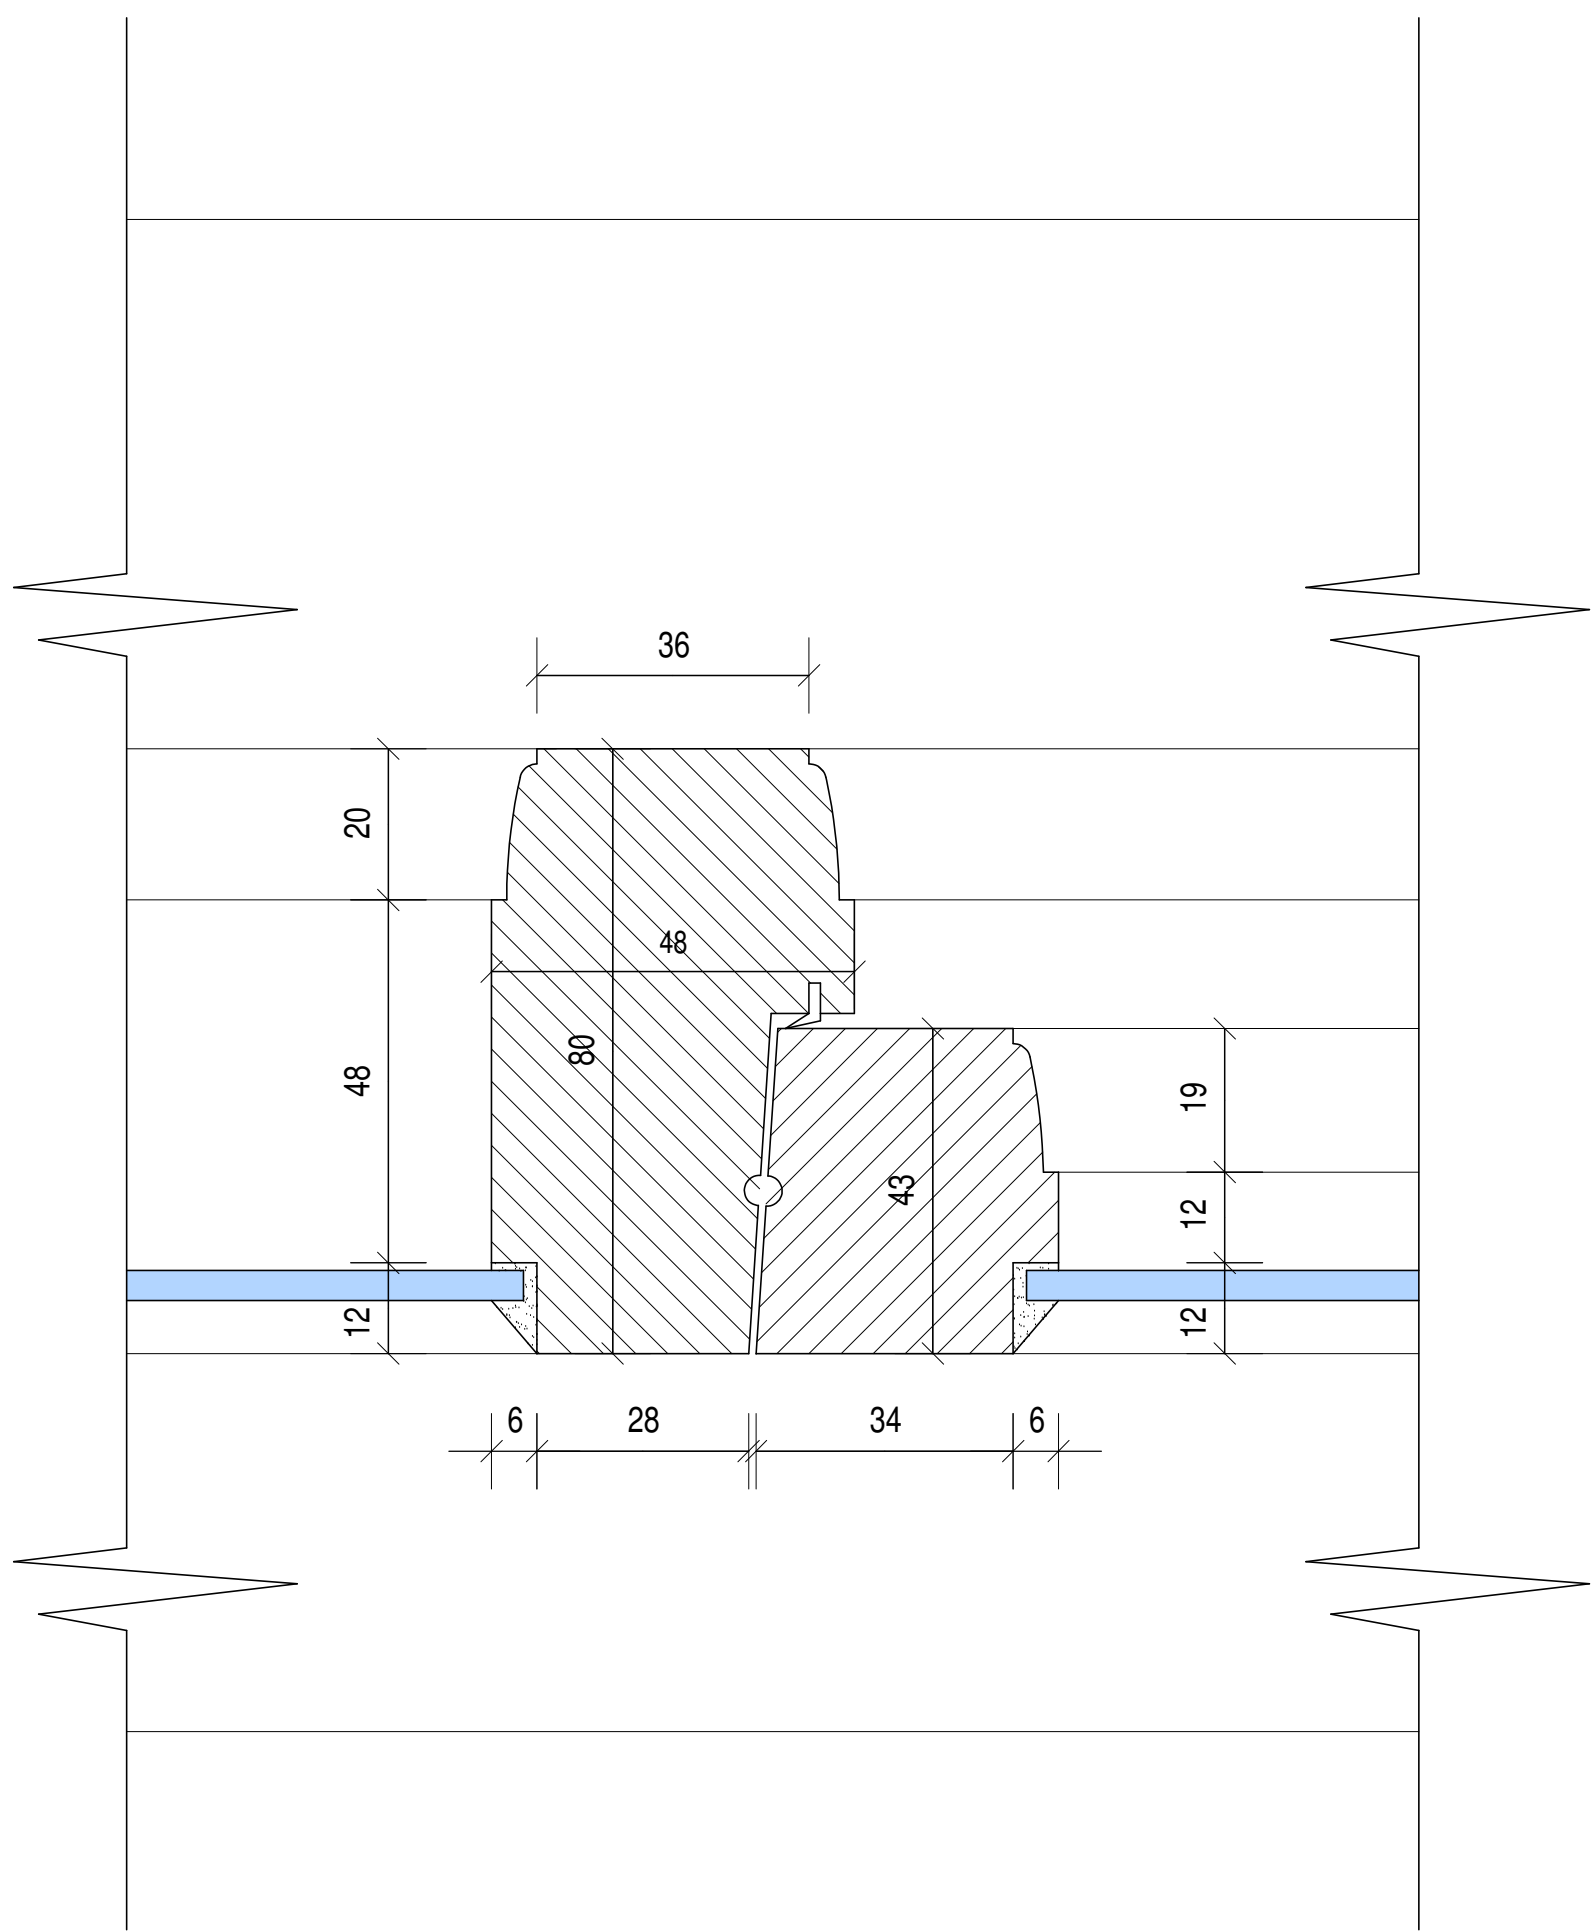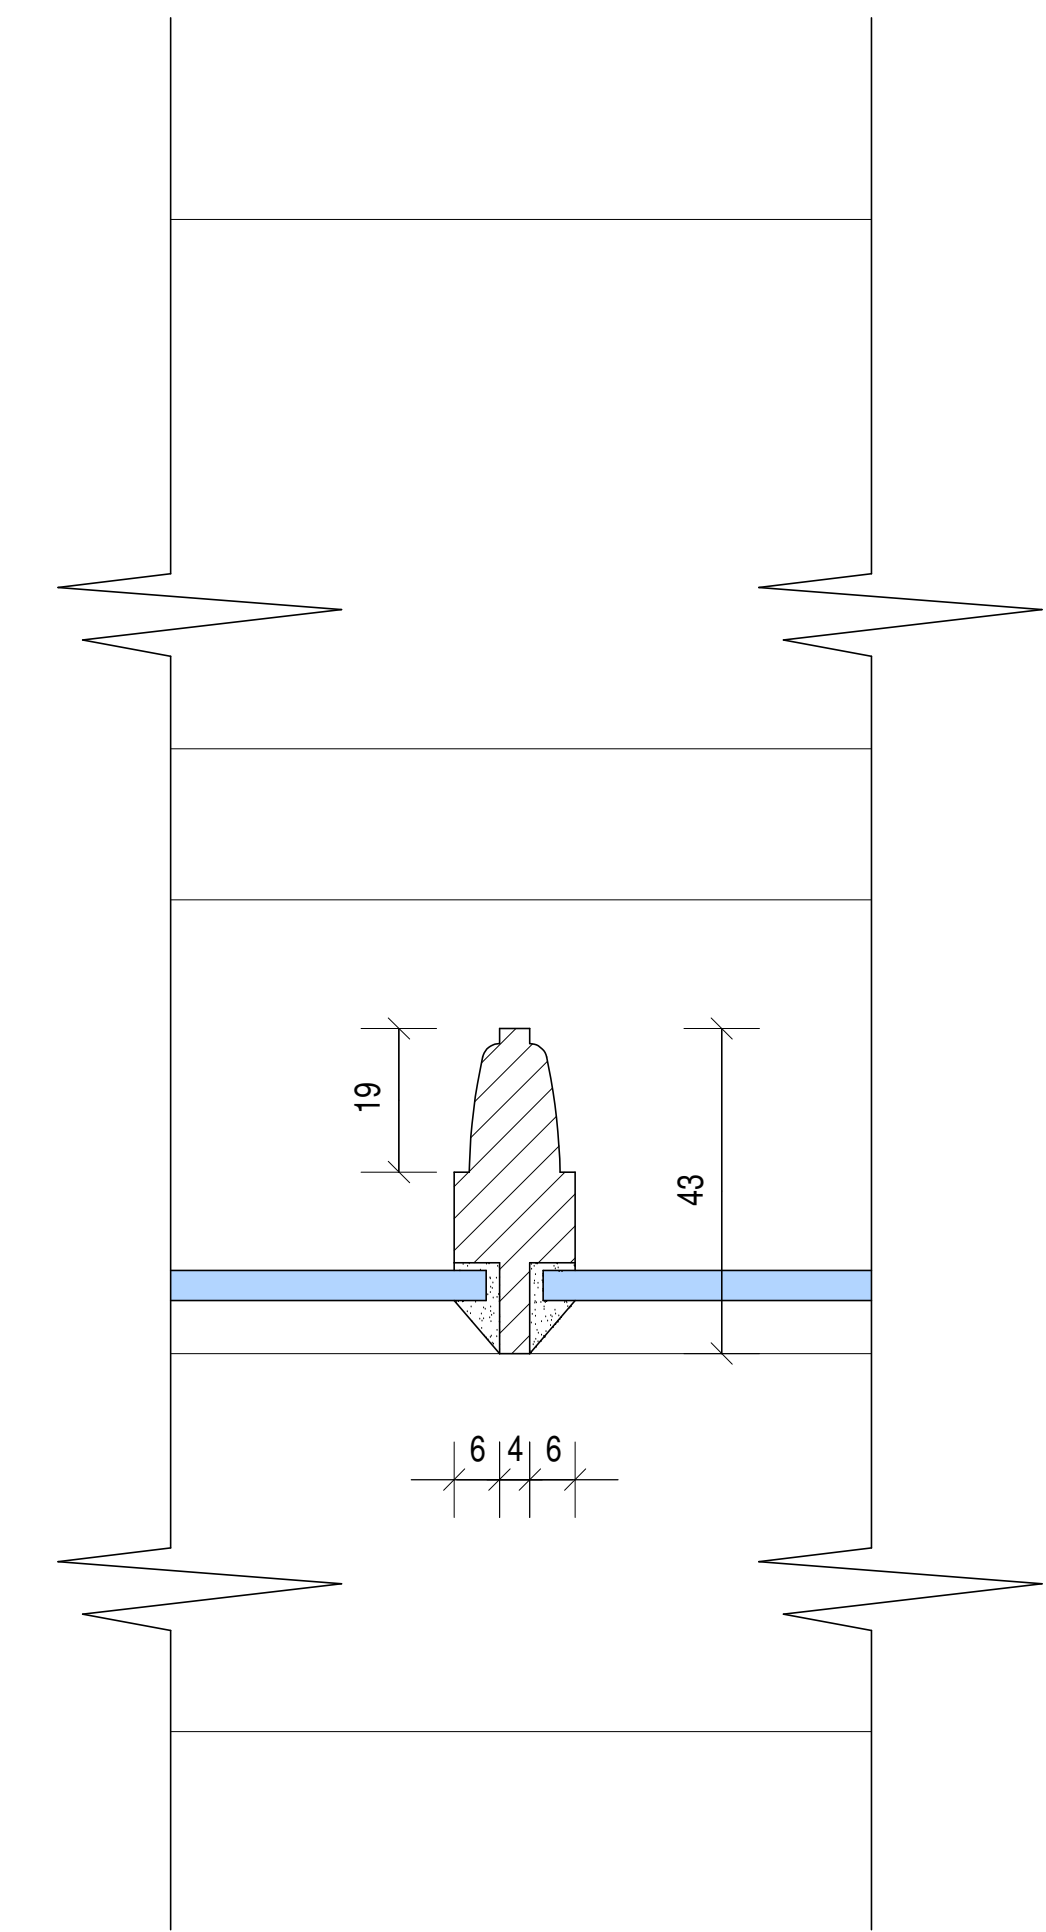

NOTES -  
All sizes shall be measured on site by the manufacturer.  
Check on site prior to commencement.  
These details are to form part of the proposal for drawing ref: 2021-2638-02 (always refer to the latest amended drawing).  
Utilise or other sustainable hardwood to be used.  
3 coat paint system to be used, white colour finish.  
Hardware: latches with black iron monkey tail and casement stays with scow down sliding bar  
scale bar @ 1:10  
scale bar @ 1:1