


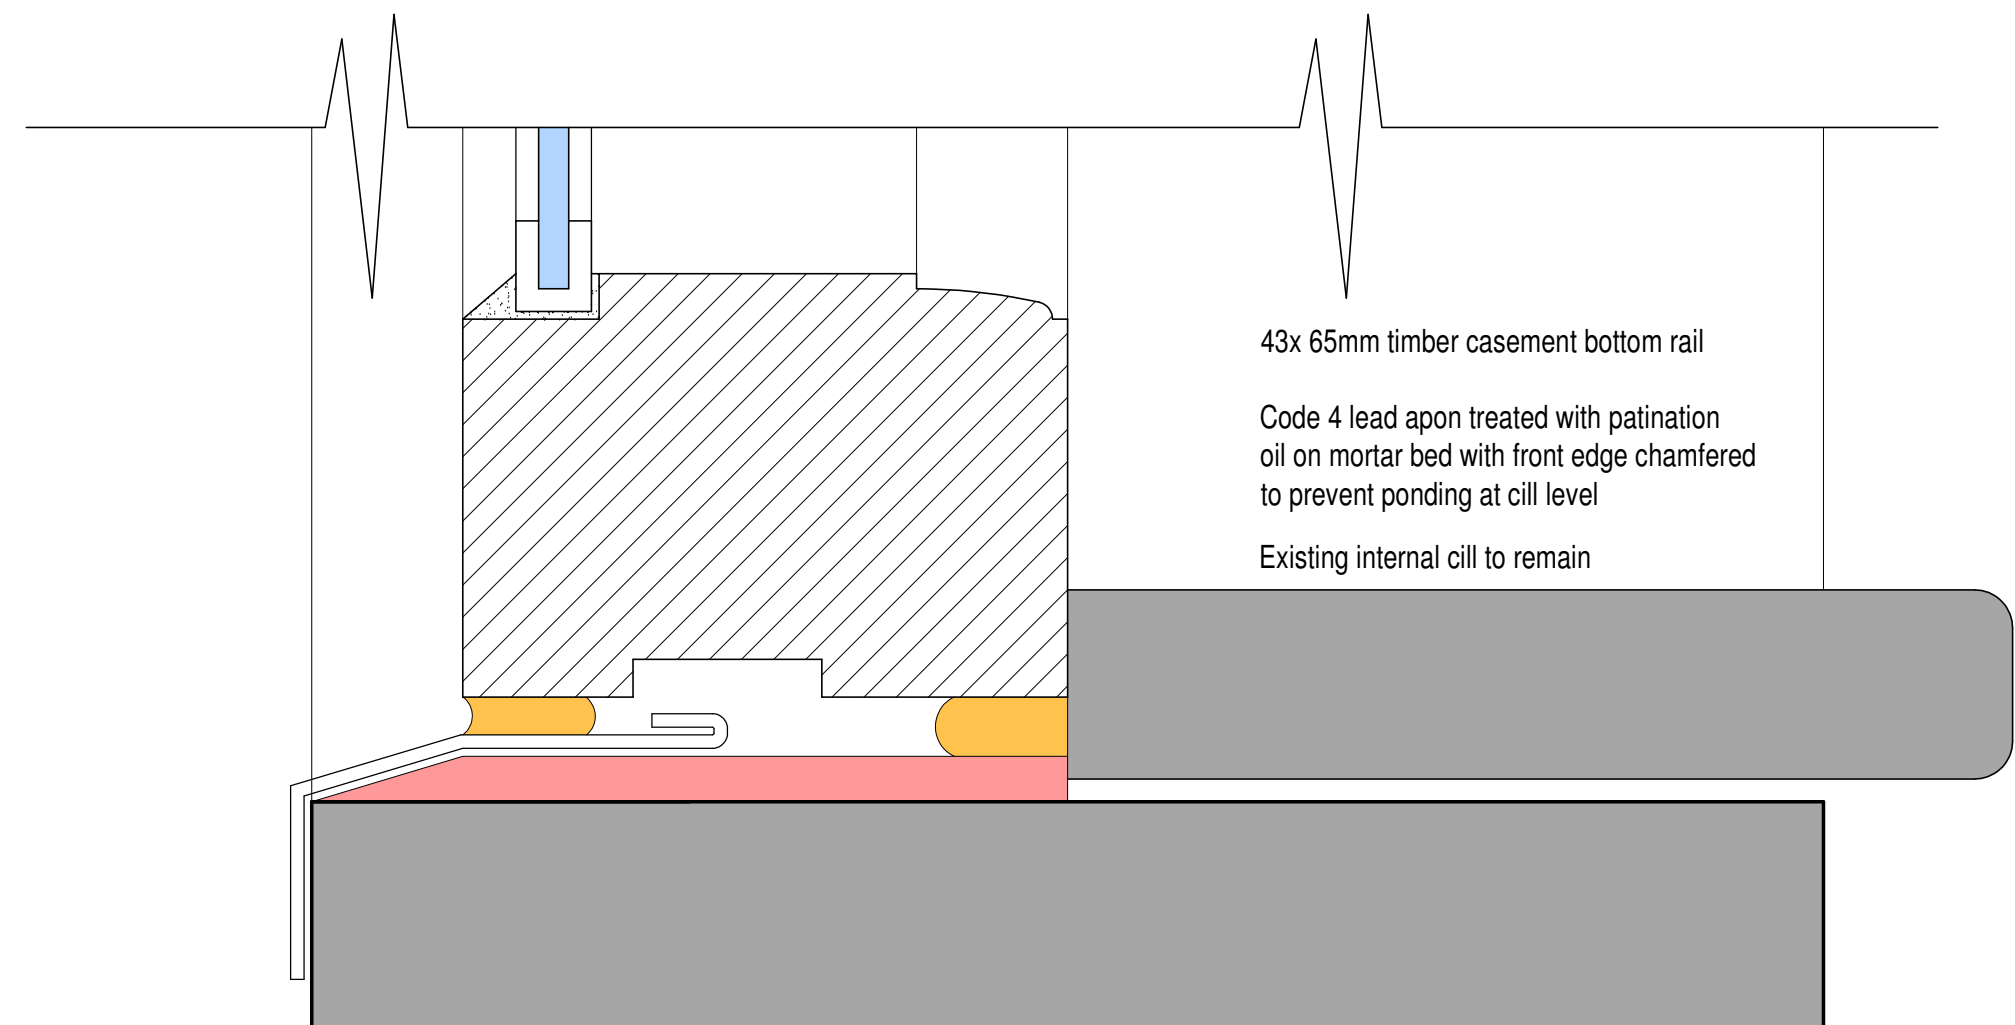
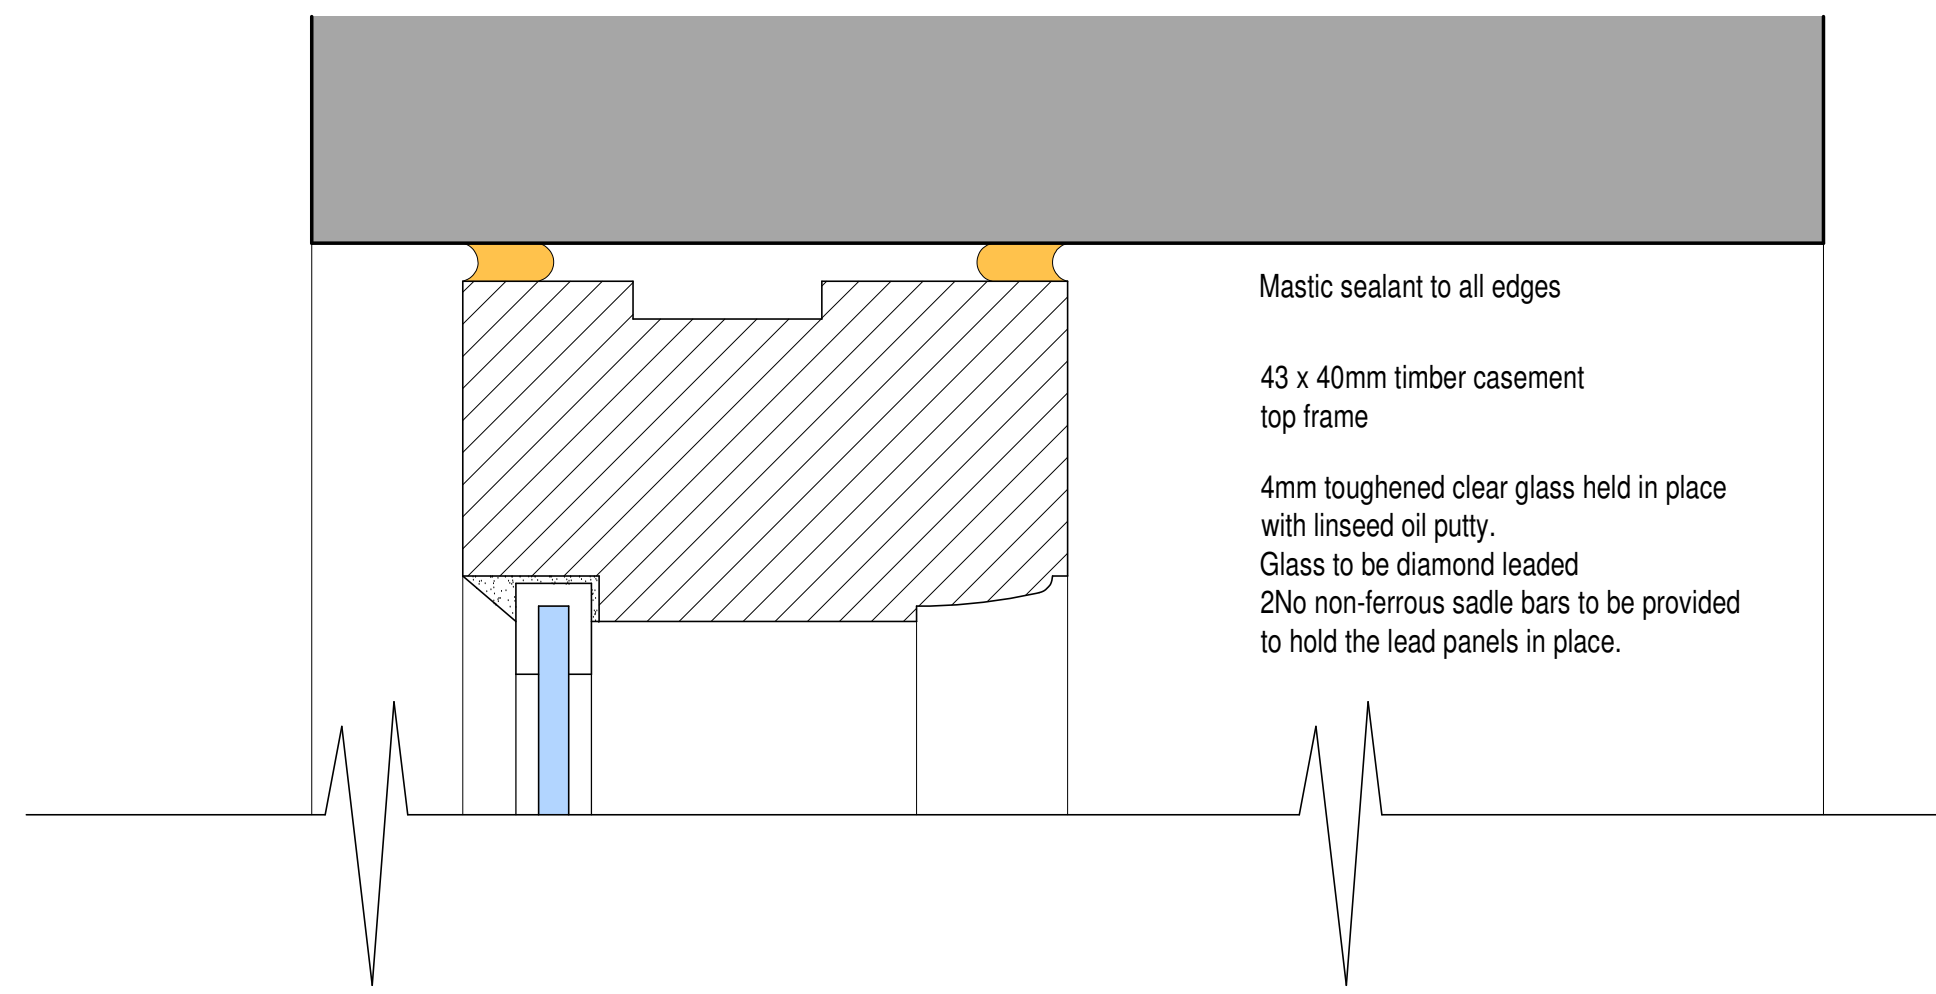


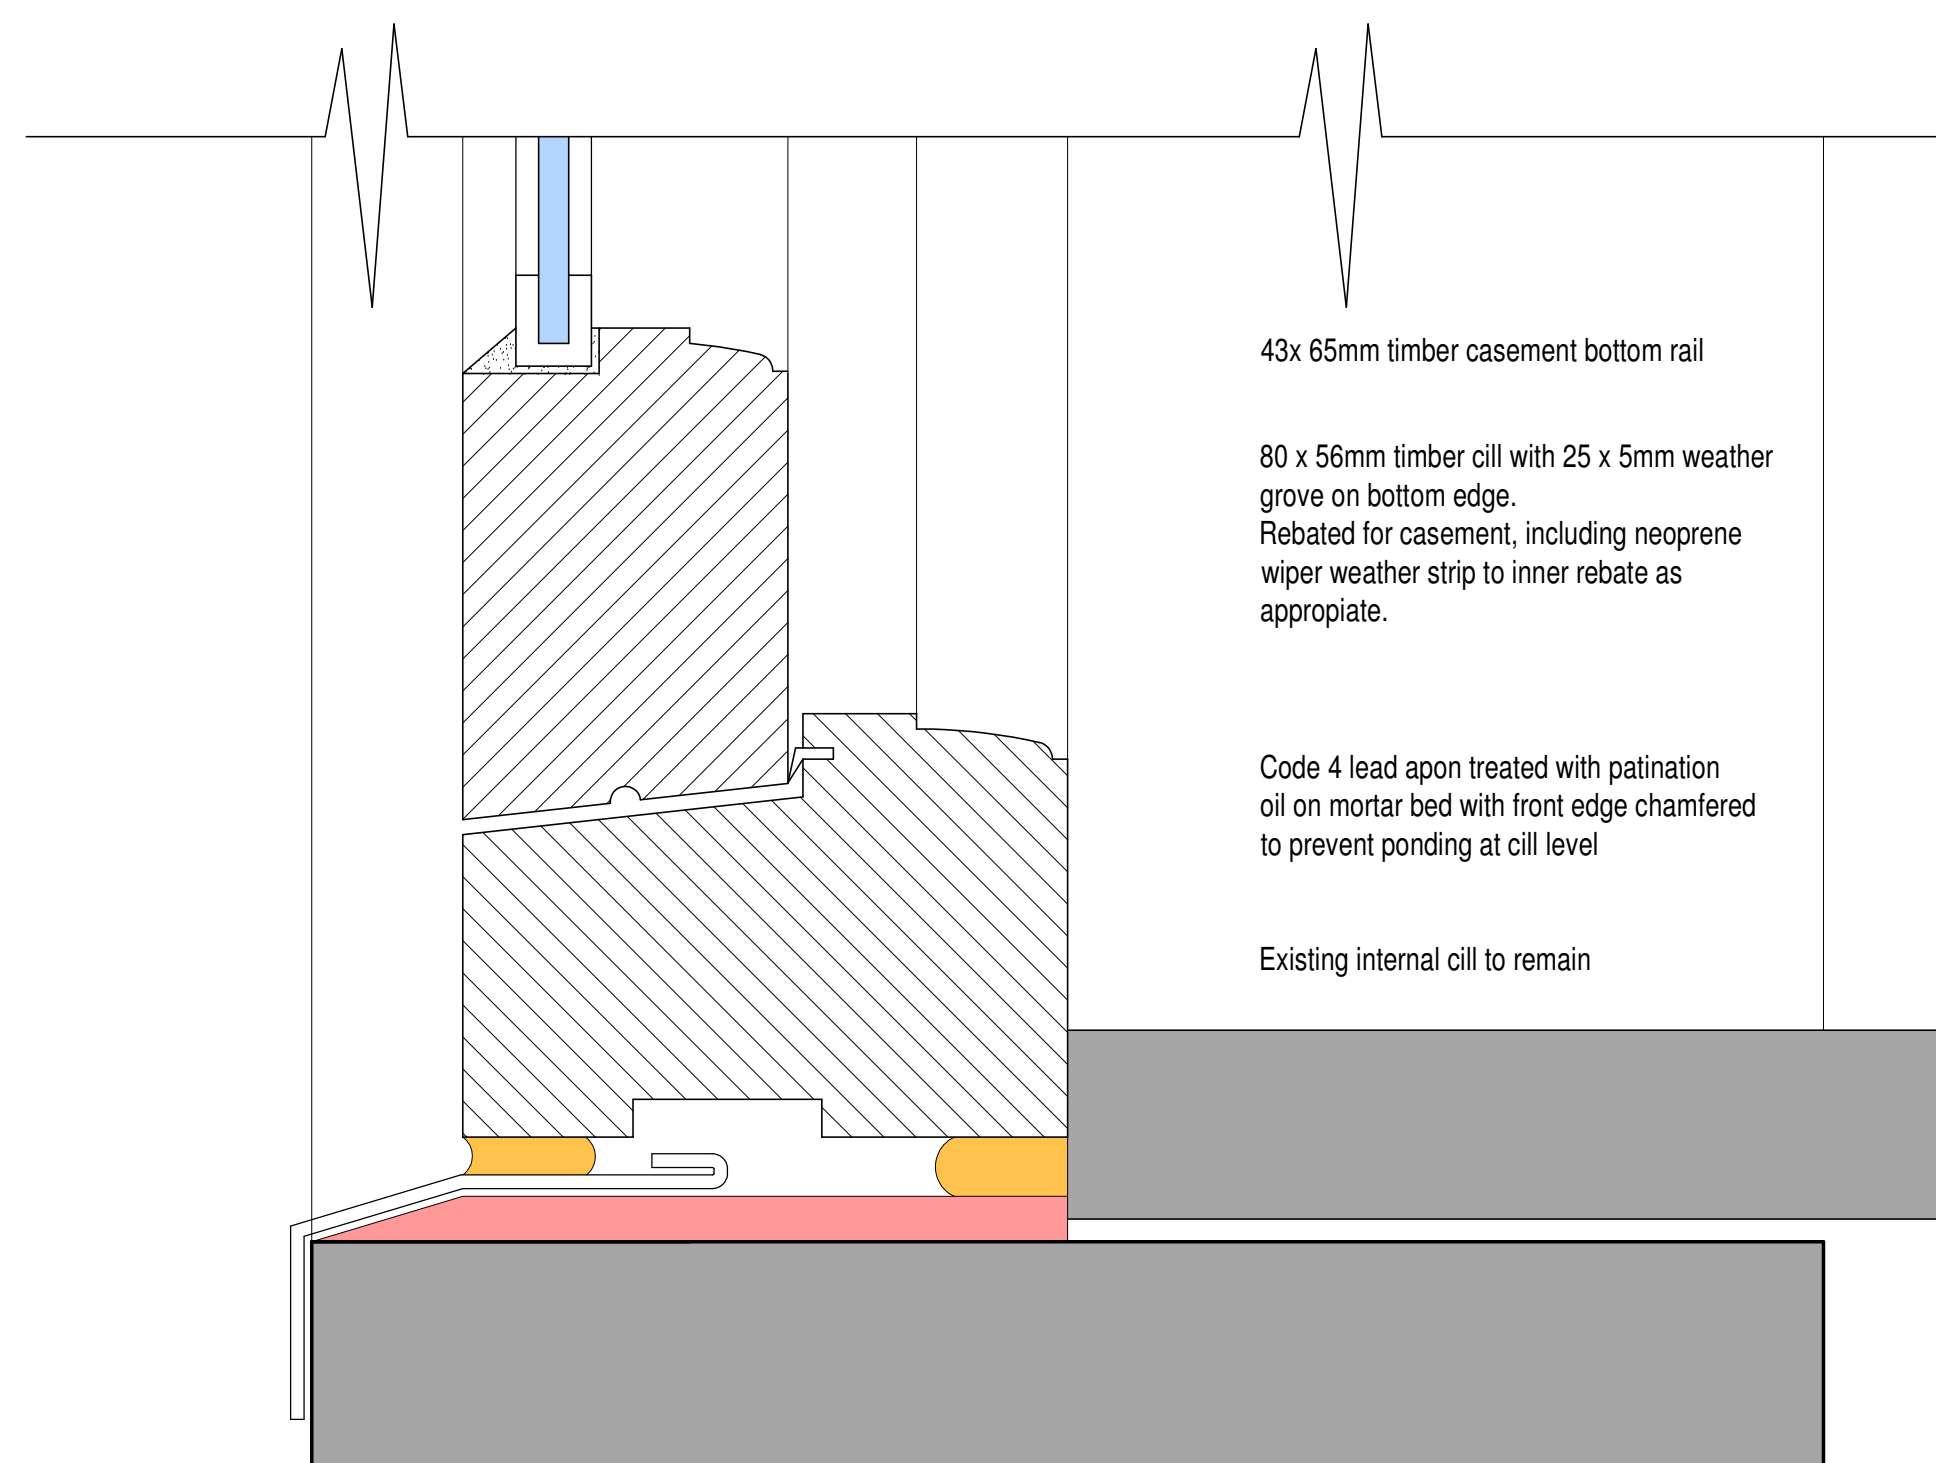


GFW1 & FFW3 FIXED
LIGHT SECTION
SCALE 1:1

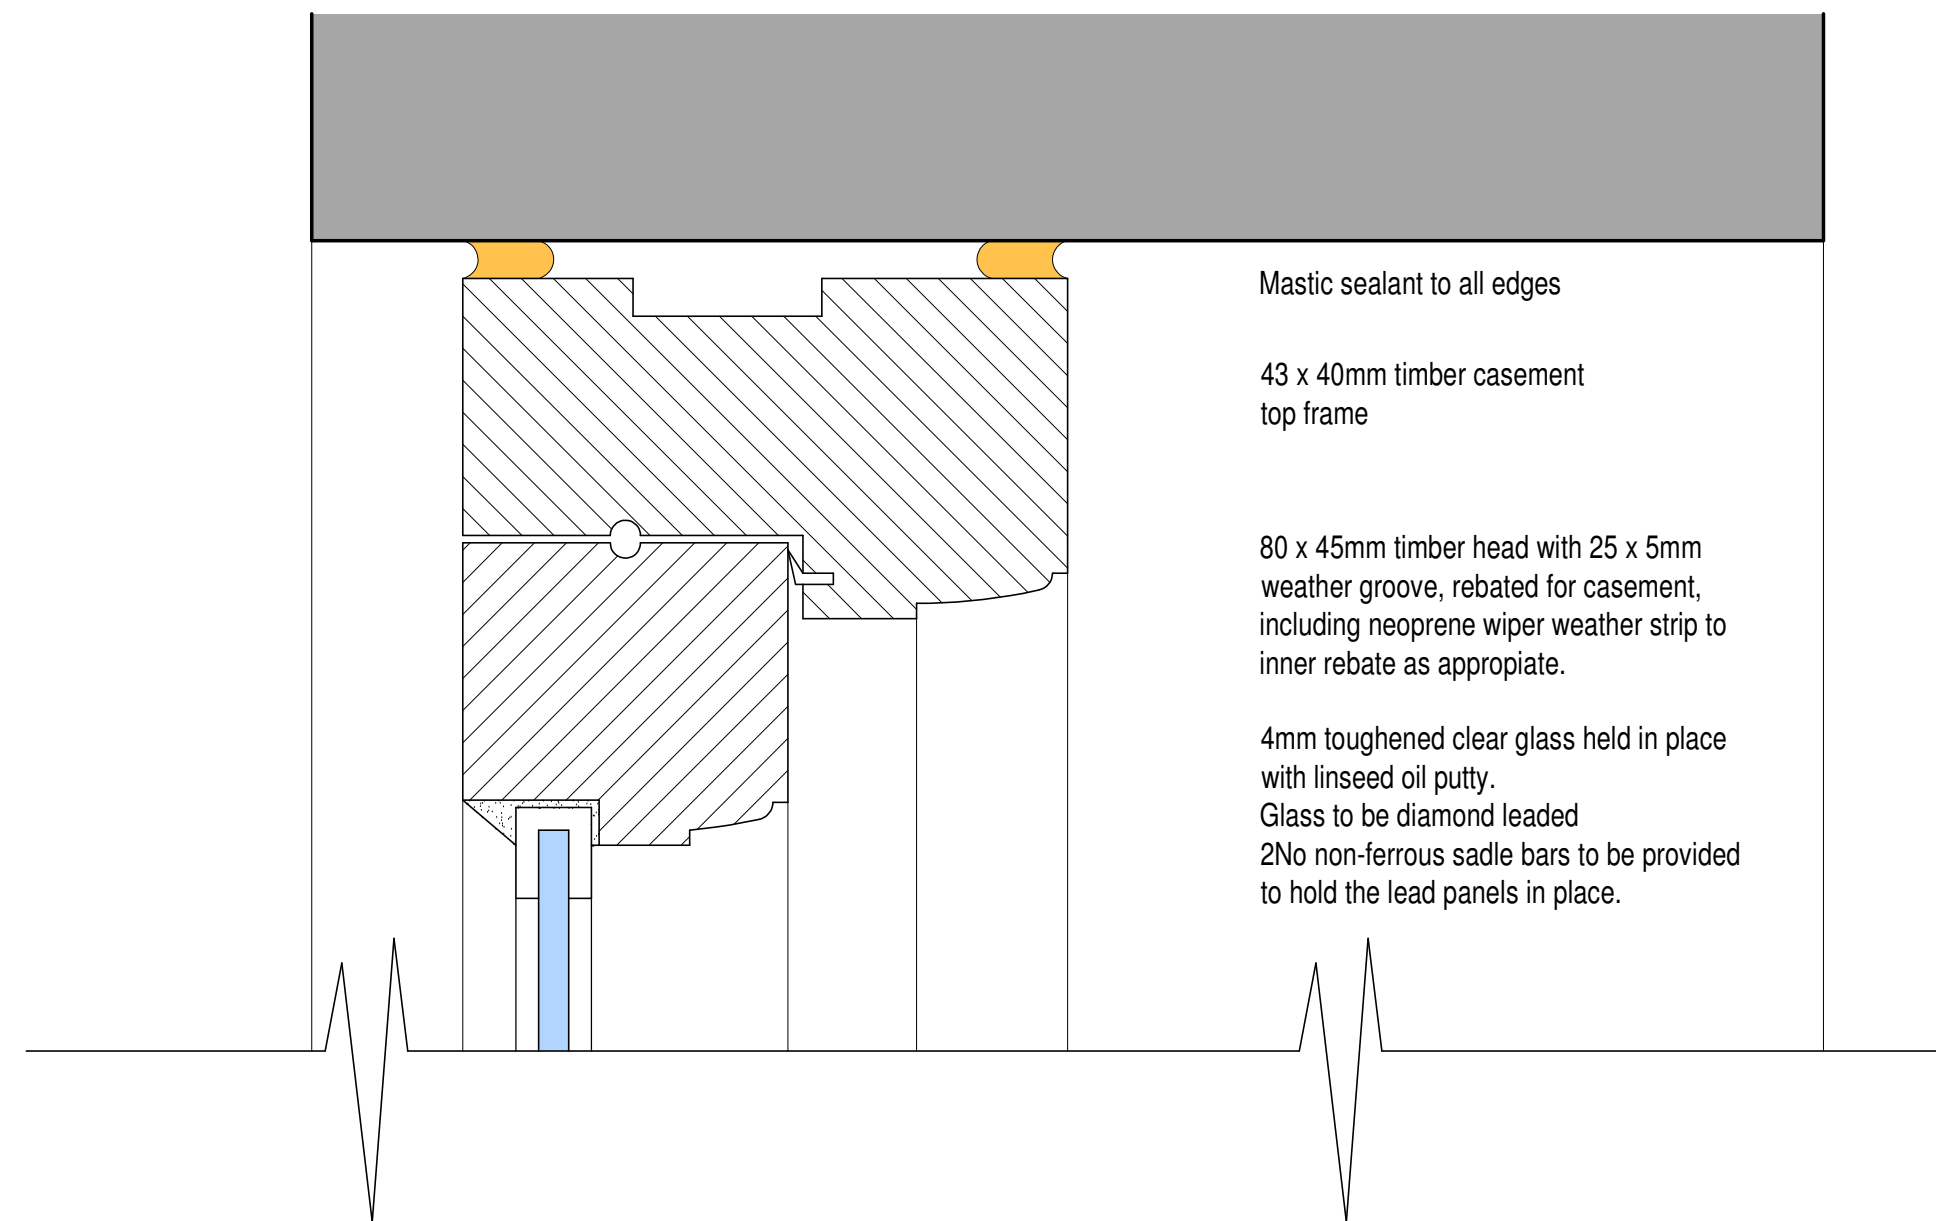


GFW1 & FFW3 OPENING
CASEMENT SECTION
SCALE 1:1

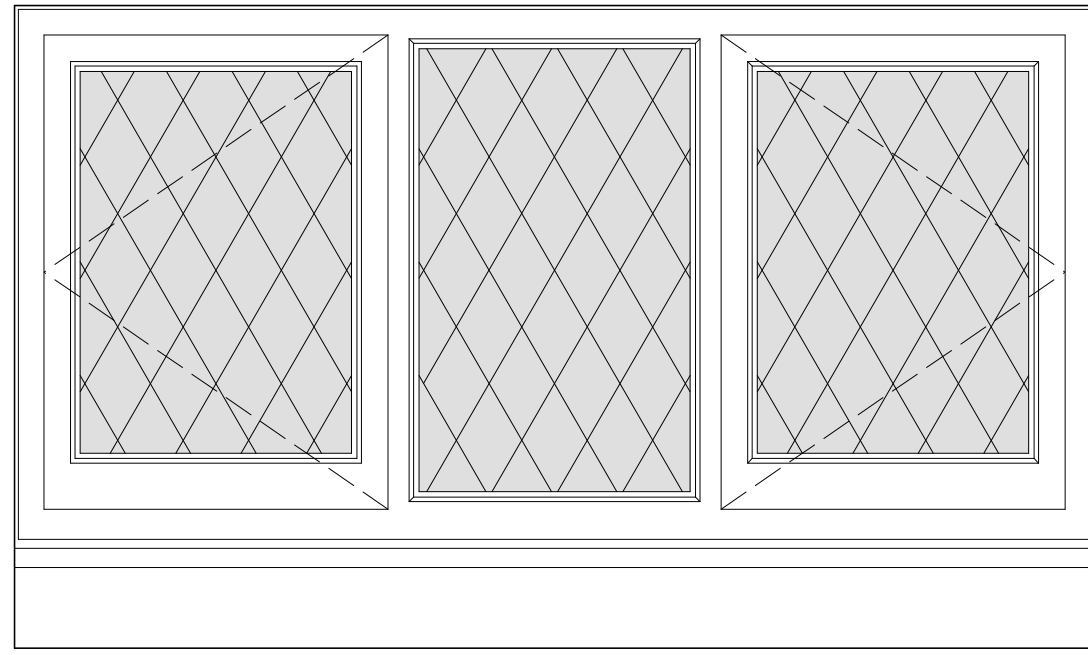


FFW3 FLUSH FITTING
CASEMENT - ELEVATION
SCALE 1:10

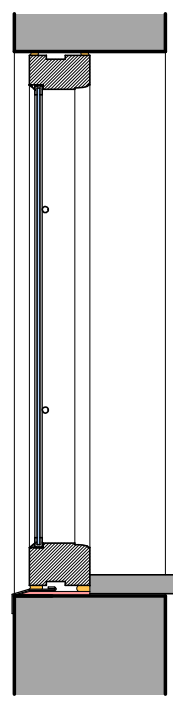


FFW3 FIXED
LIGHT SECTION
SCALE 1:10

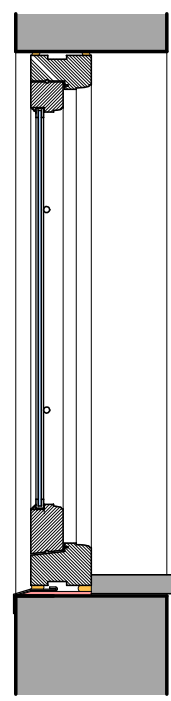


FFW3 OPENING
CASEMENT SECTION
SCALE 1:10

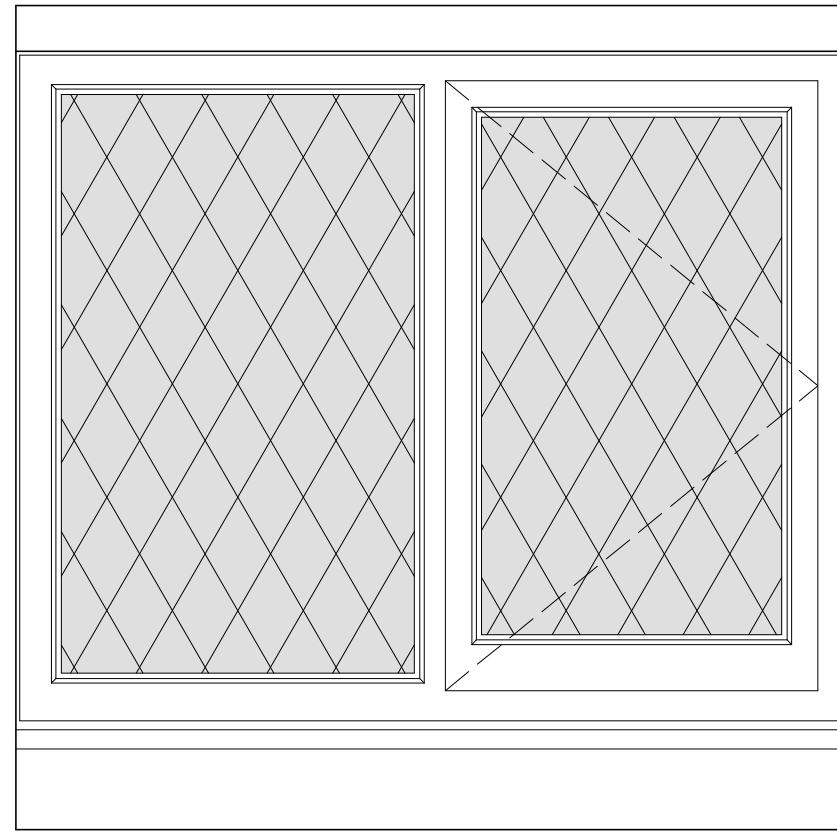


GFW1 FLUSH FITTING
CASEMENT - ELEVATION
SCALE 1:10

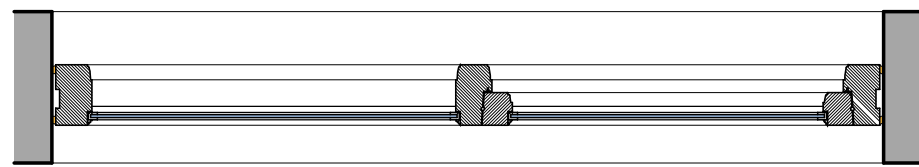


GFW1 FLUSH FITTING
CASEMENT - PLAN
SCALE 1:10

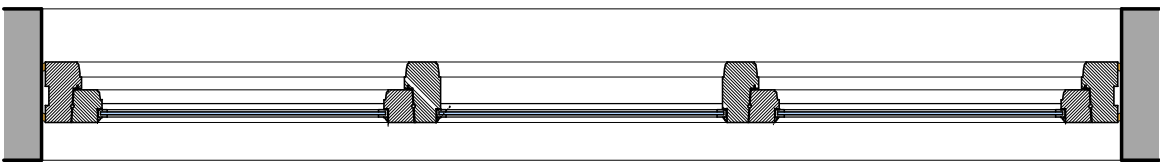

FFW3 FLUSH FITTING
CASEMENT - PLAN
SCALE 1:10

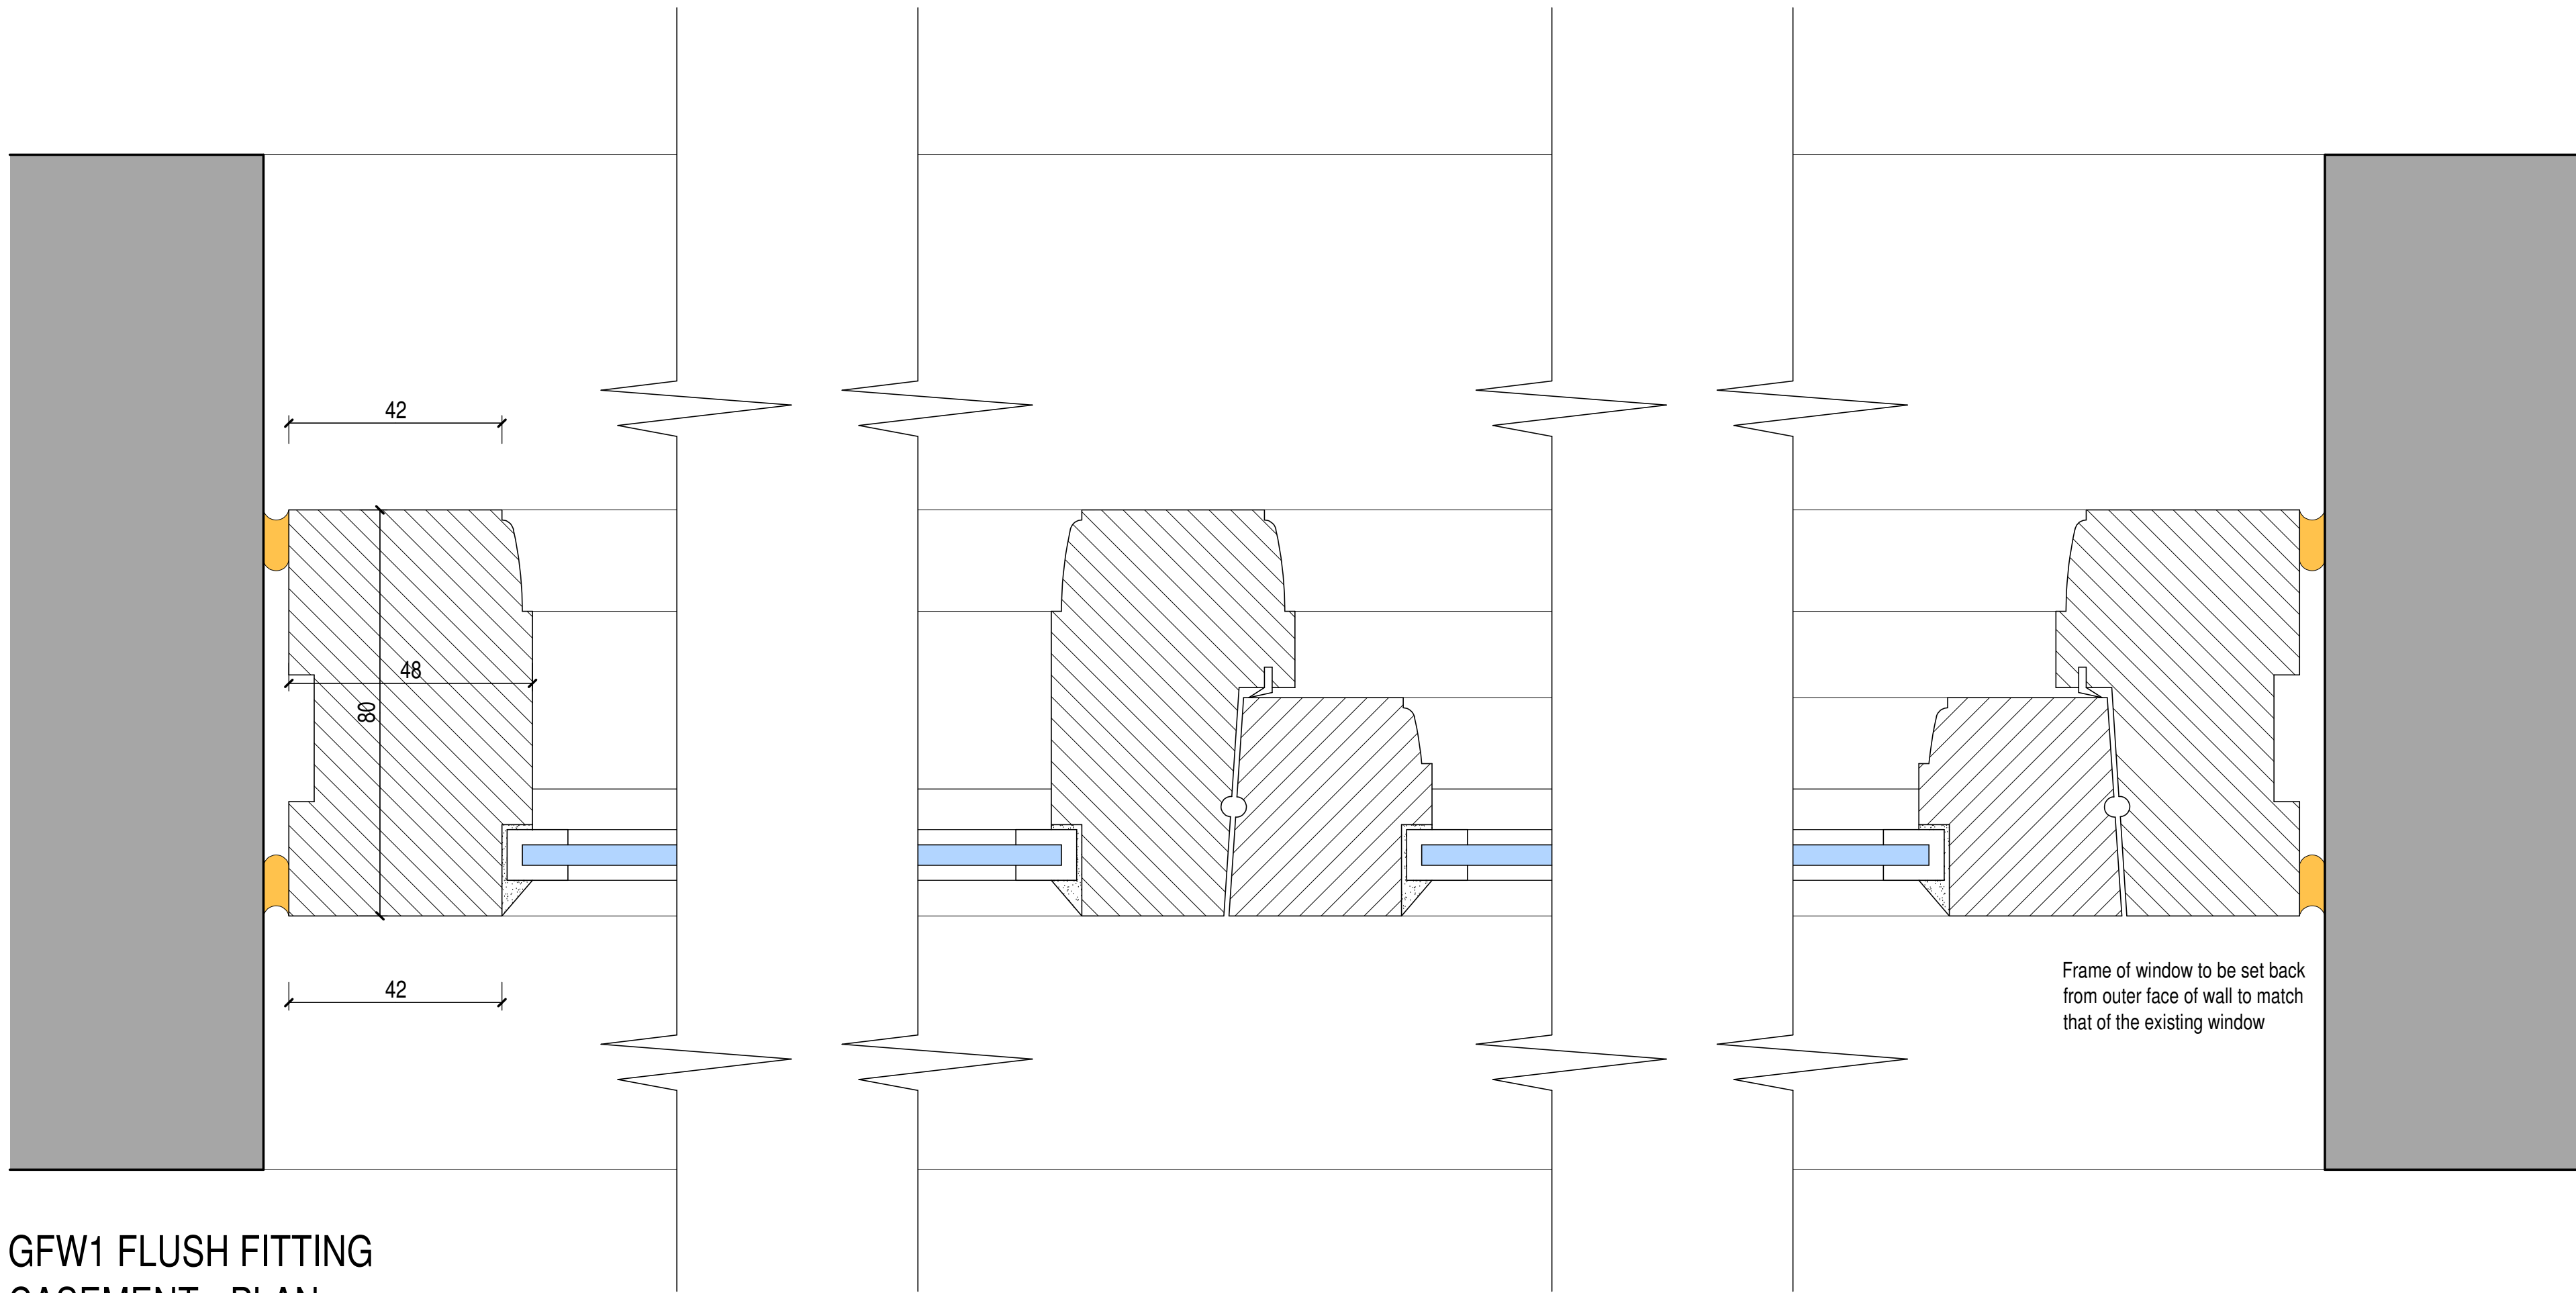

GFW1 FLUSH FITTING
CASEMENT - PLAN
SCALE 1:1

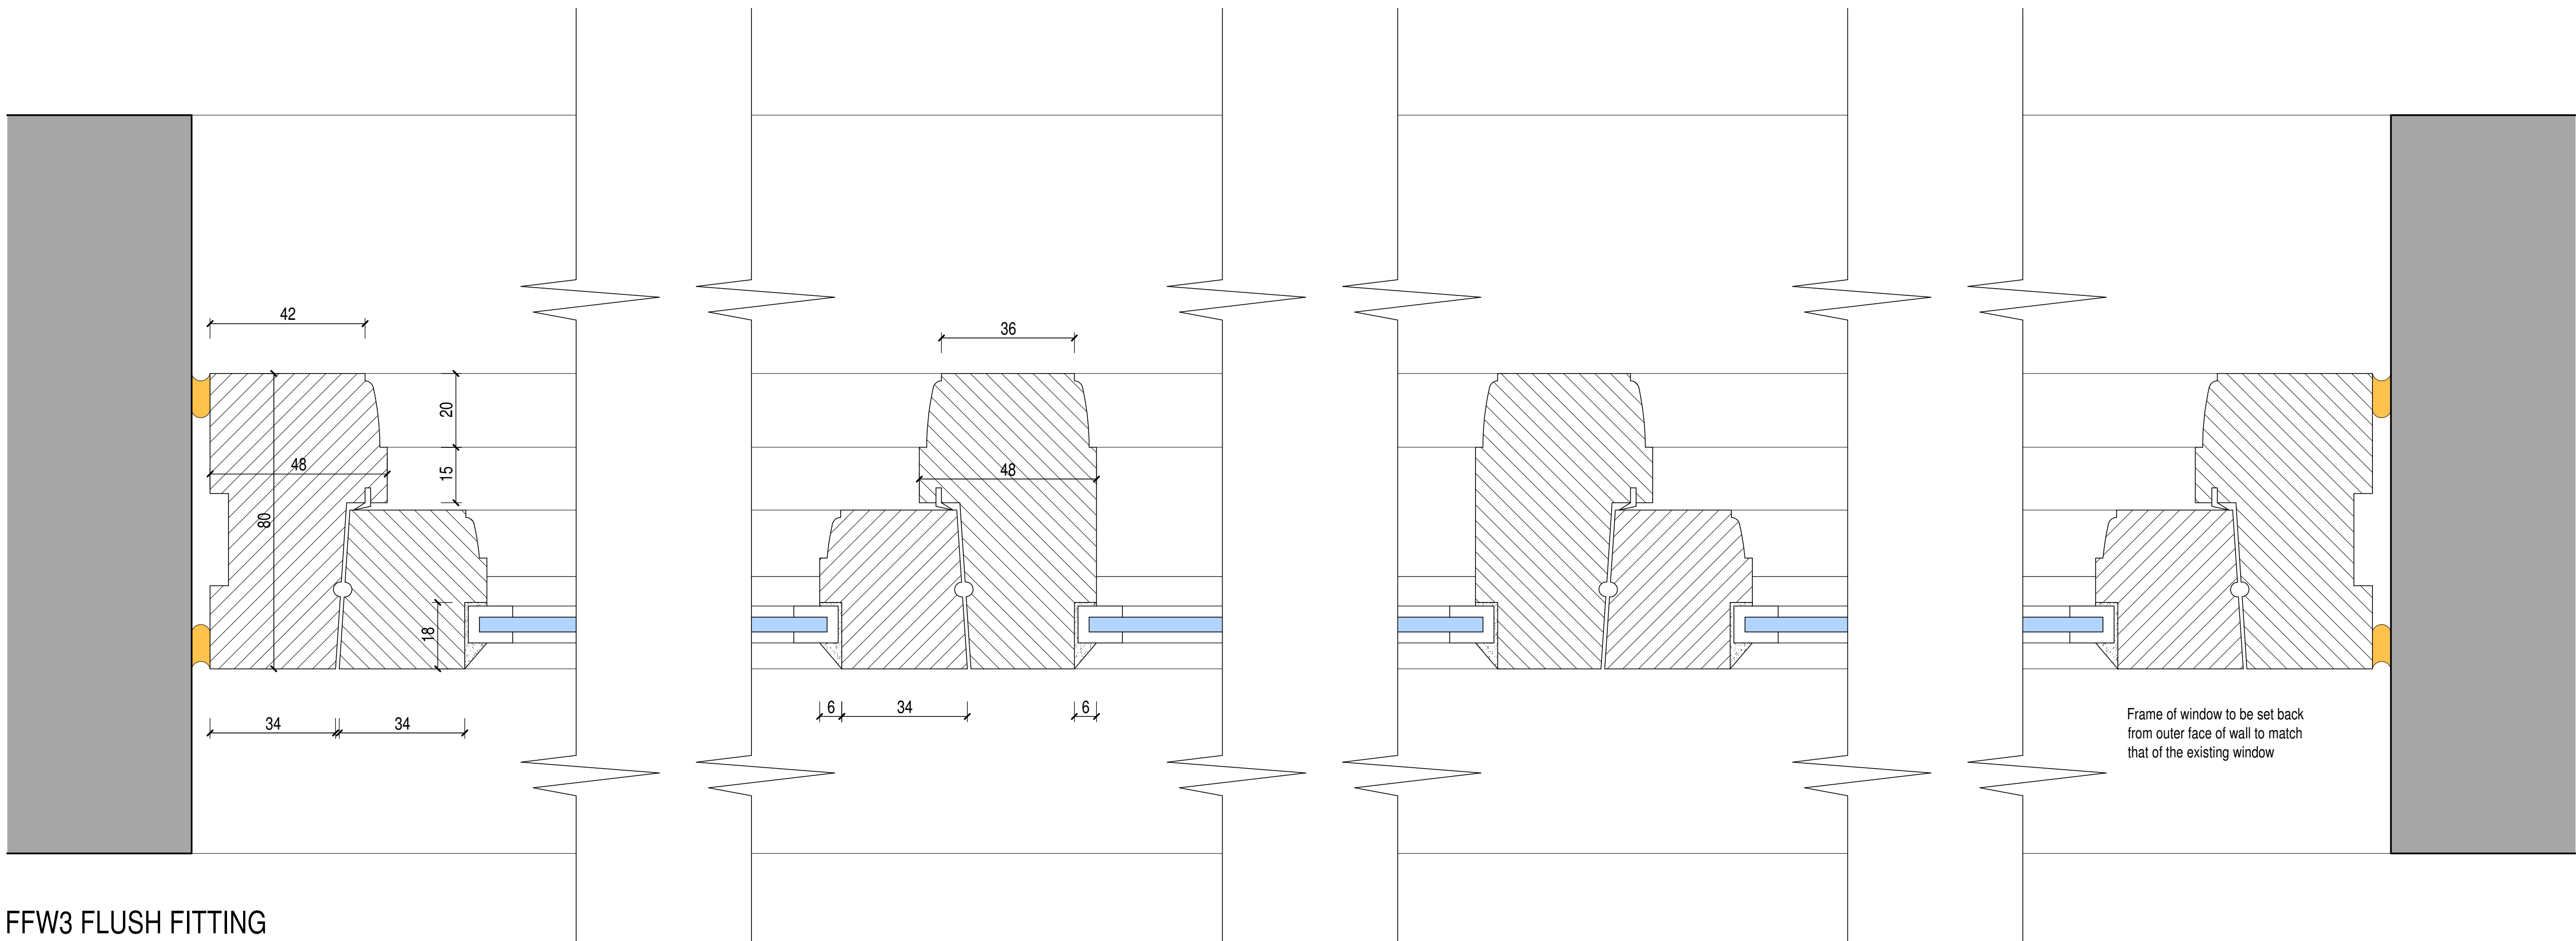

FFW3 FLUSH FITTING
CASEMENT - PLAN
SCALE 1:1

NOTES -
All sizes shall be measured on site by the manufacturer.
Check on site prior to commencement.
These details are to form part of the proposal for
drawing ref: 2021-2638-02
(always refer to the latest amended drawing).

Utilite or other sustainable hardwood to be used.

3 coat paint system to be used, white colour finish.

Hardware: latches with black iron monkey tail and
casement stays with scow down sliding bar

All mouldings to be Ovola style.

scale bar @ 1:10

scale bar @ 1:1

scale bar @ 1:1

