




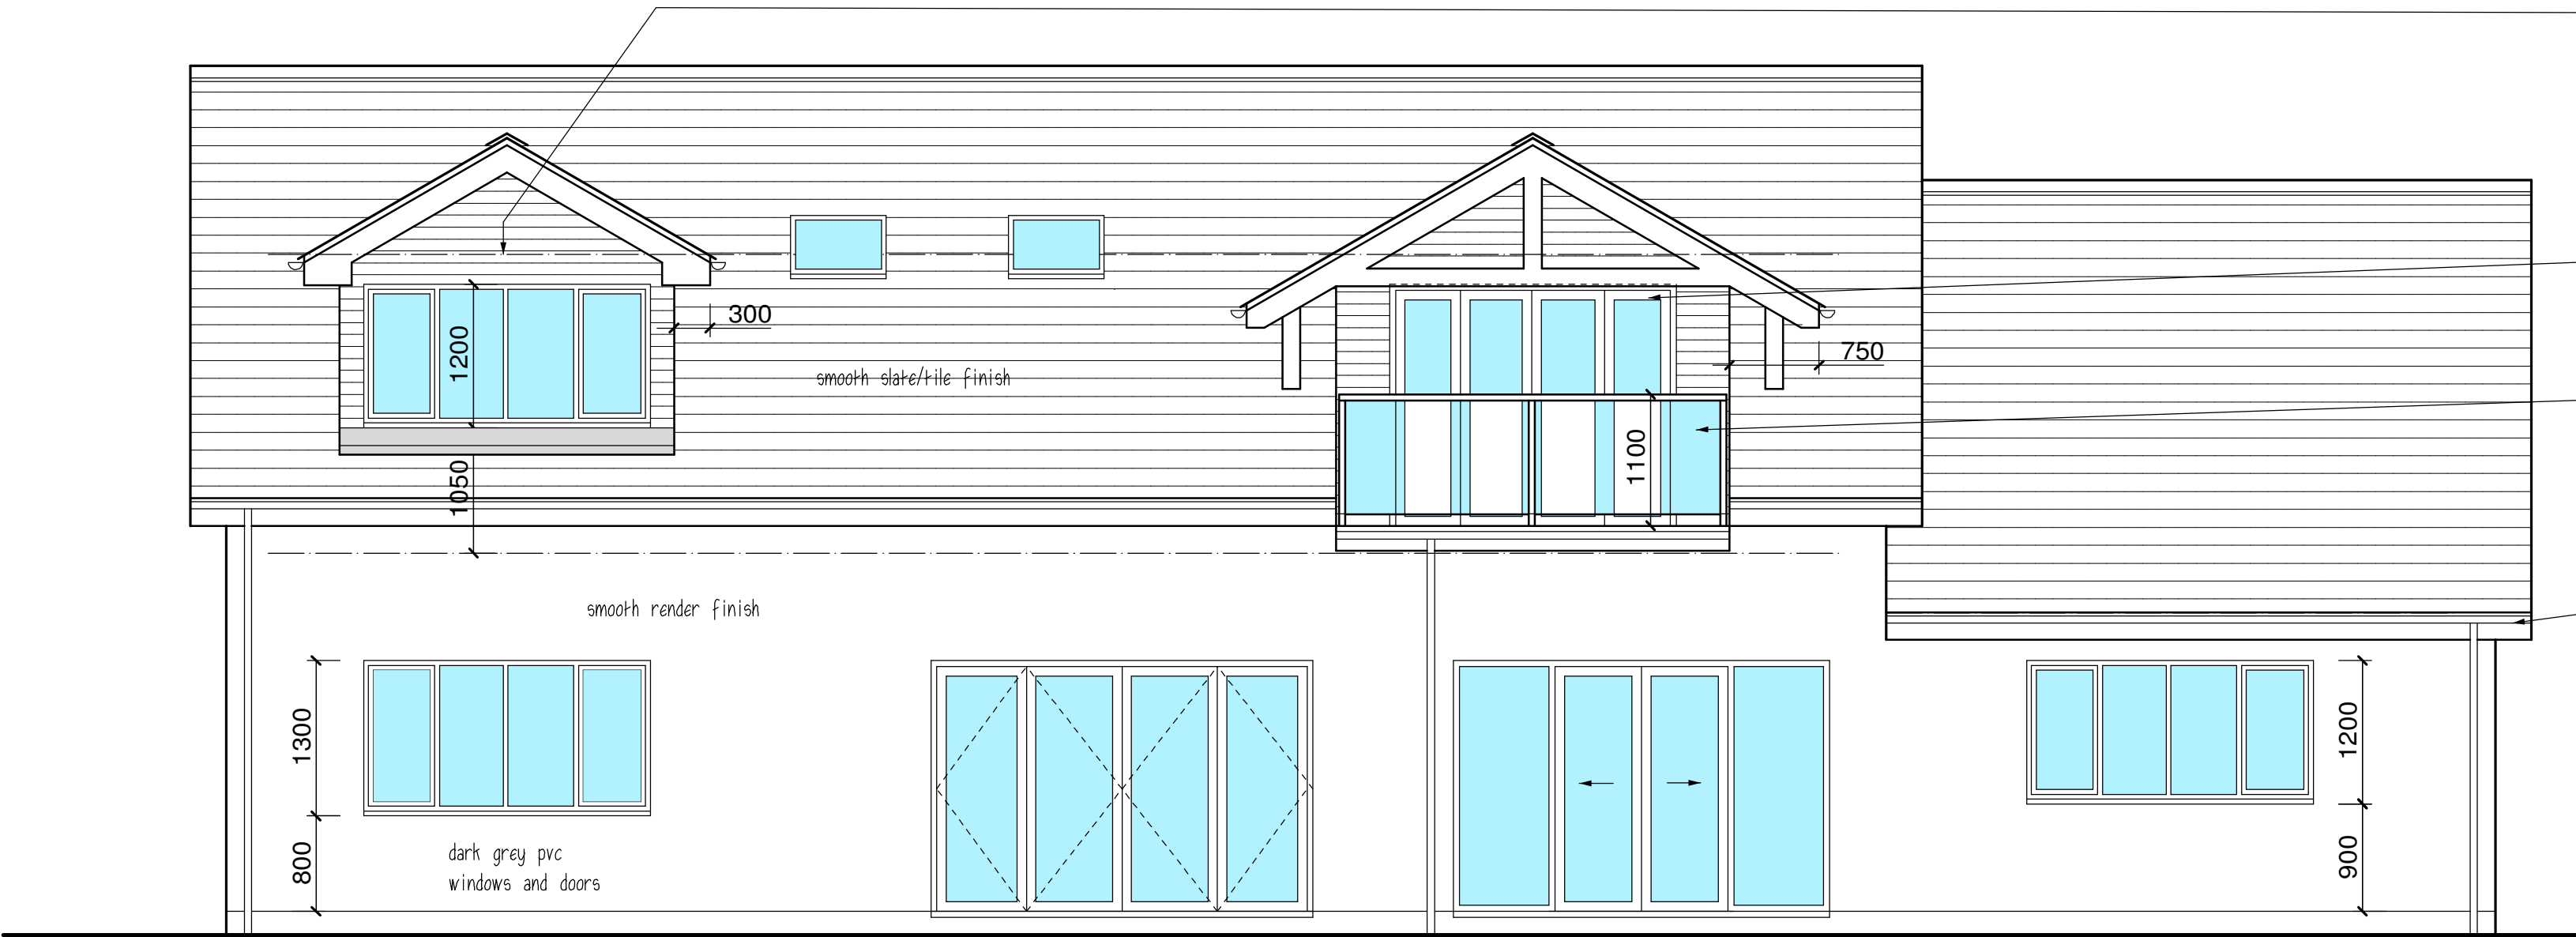


Rear Elevation

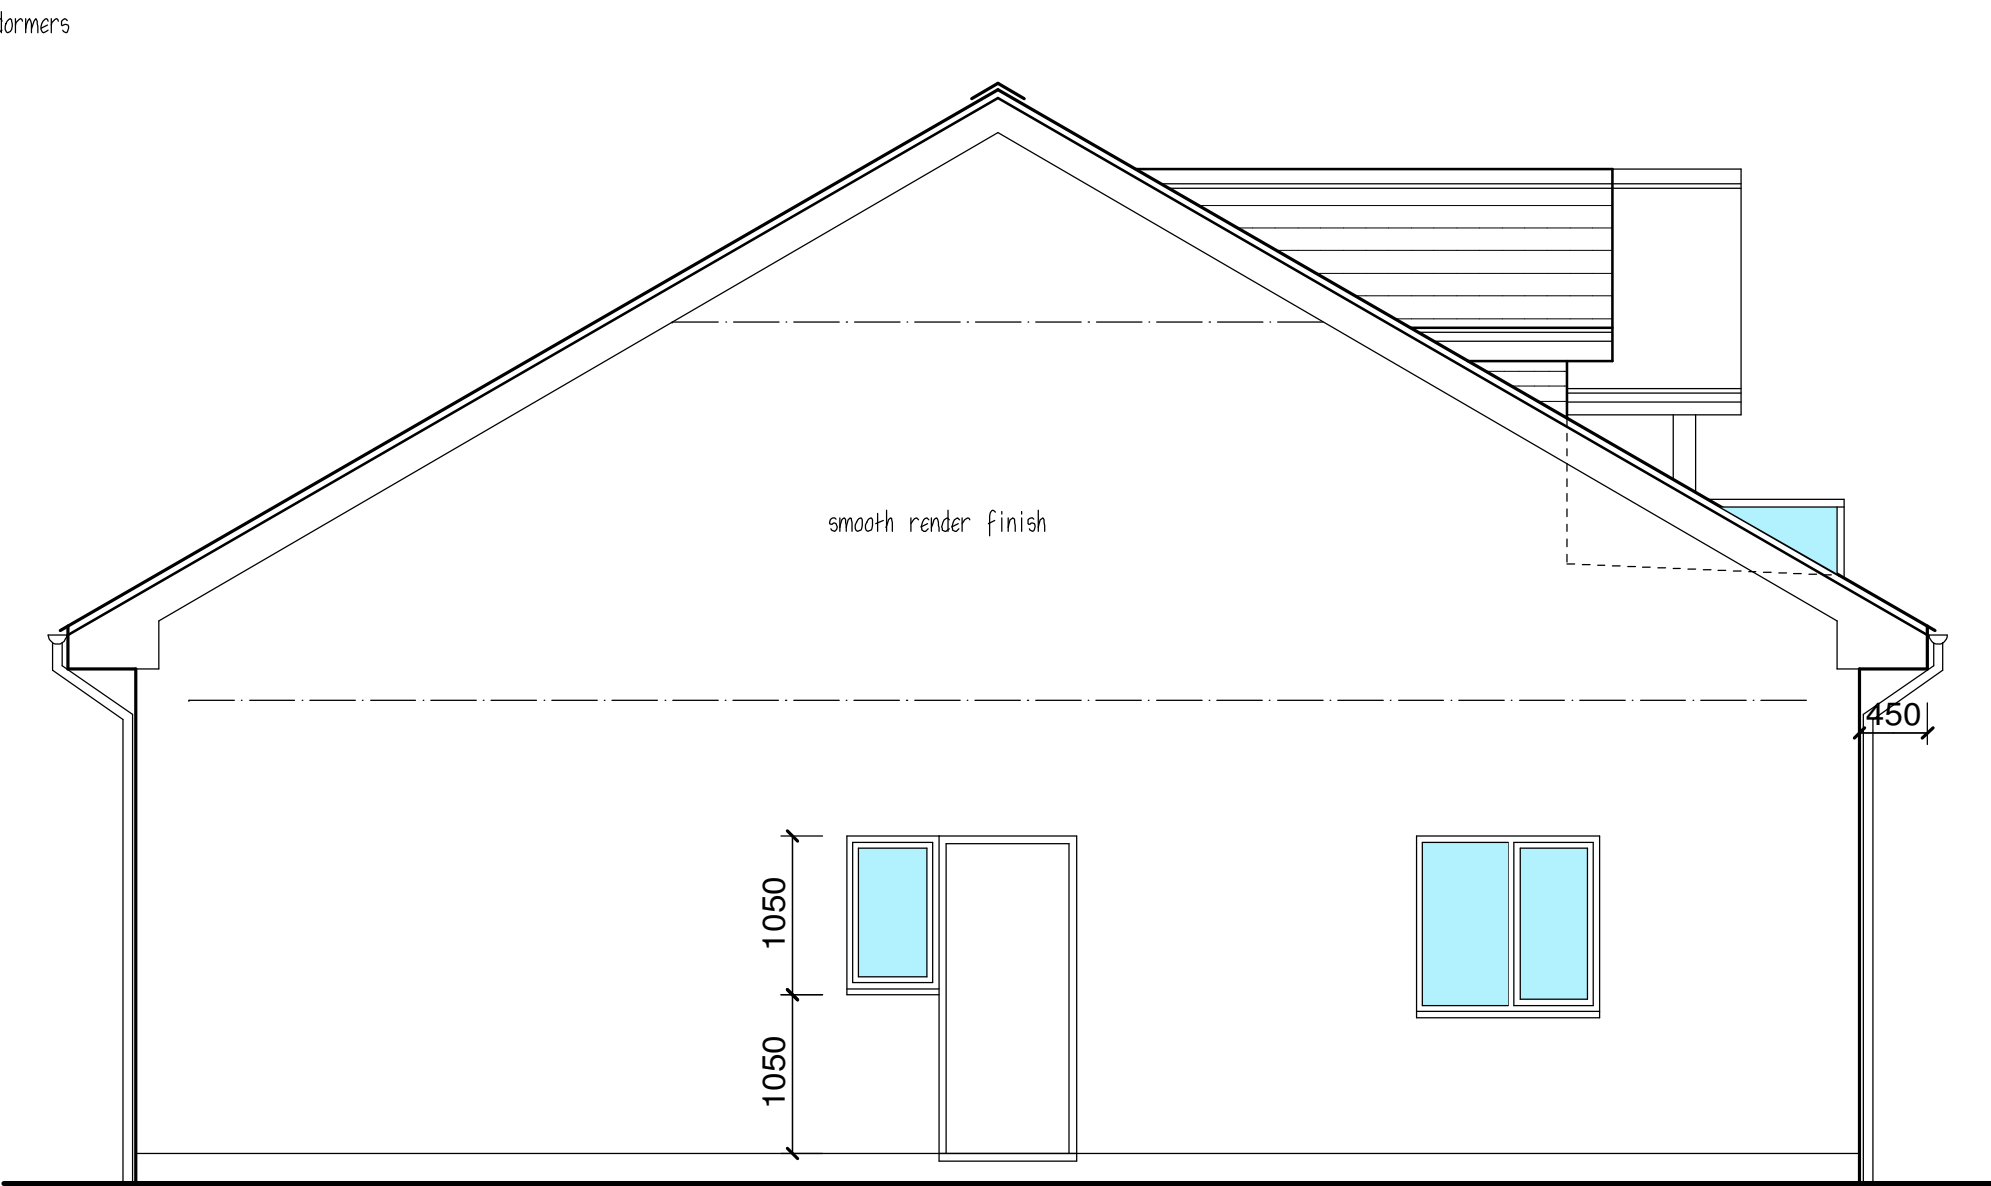


Side Elevation

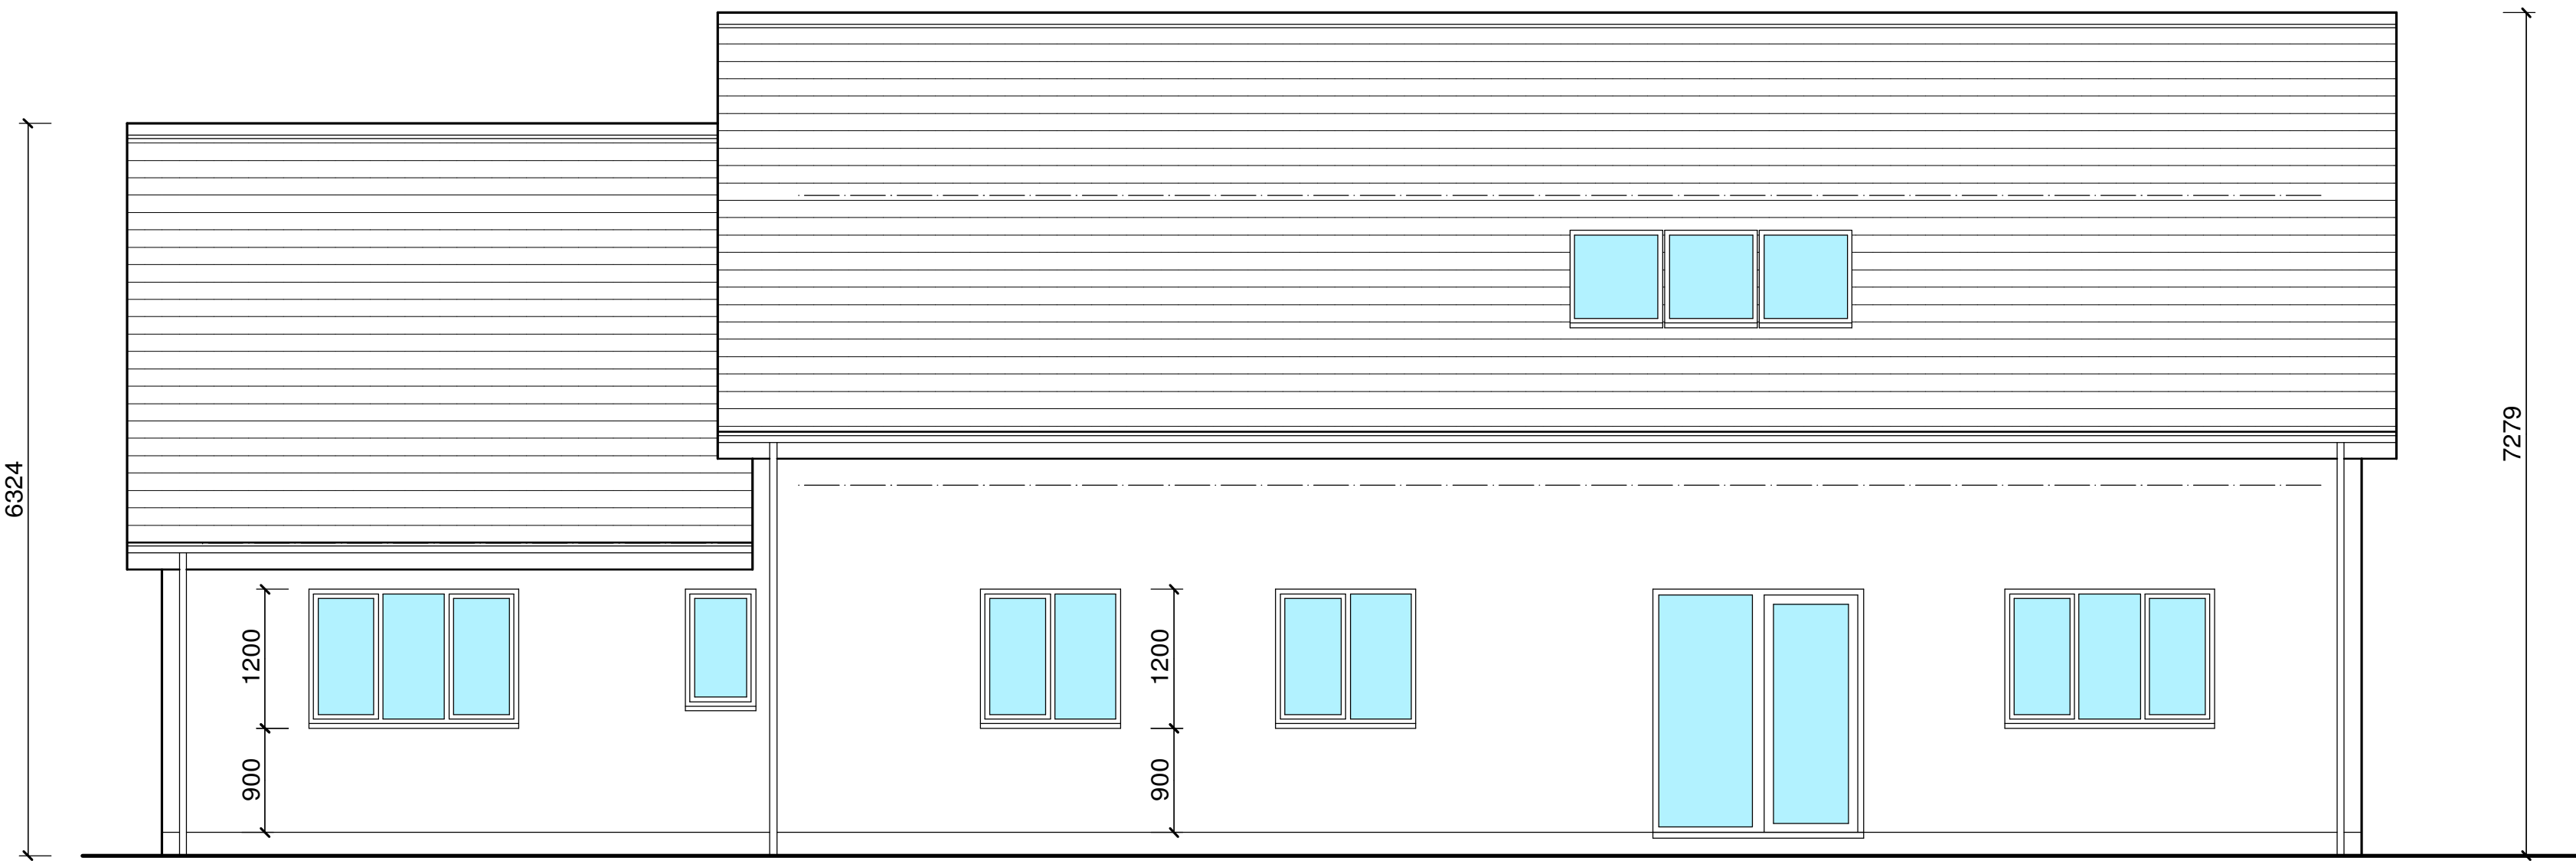

Roadside Elevation

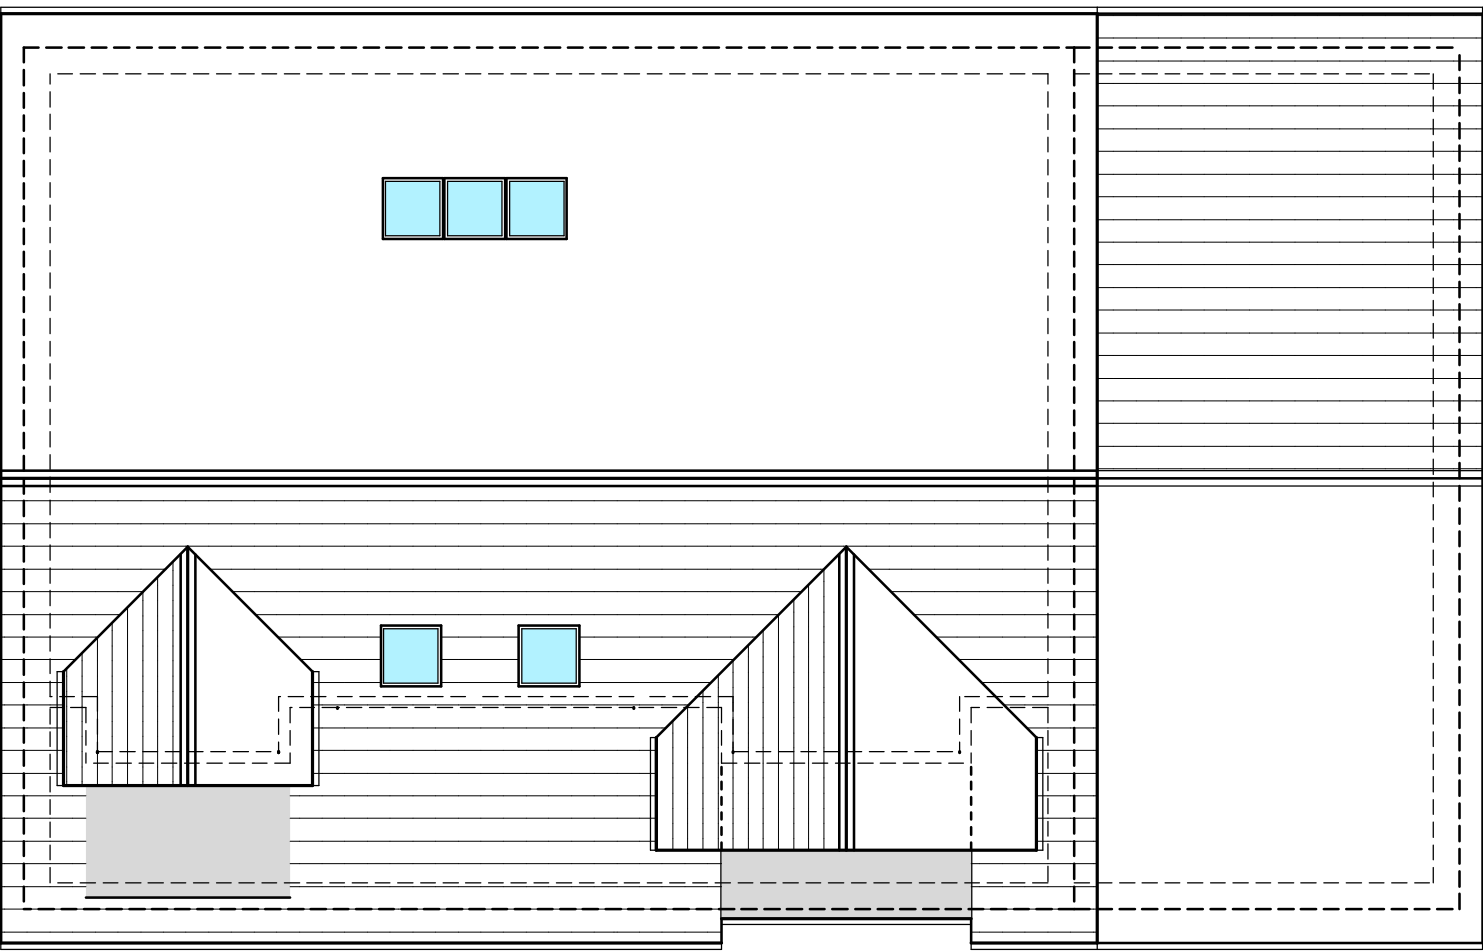

Roof Plan

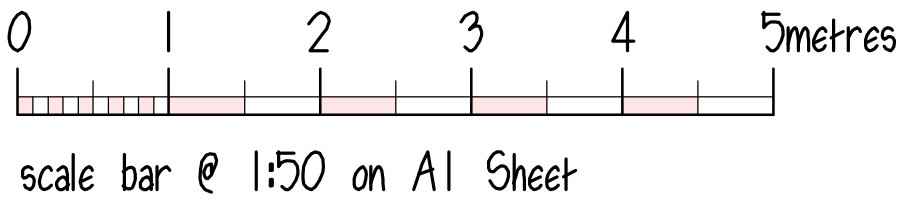

Clients are advised to clarify dimensions with the author prior to setting out and not to scale from the drawing. This drawing is copyright and should not be reproduced without the written consent of RLM ASSOCIATES.

RLM ASSOCIATES

JOB	GORSEYDALE HOUSE.
CLIENT	Mr. & Mrs. CARDING.
DRAWING	REVISED SCHEMATICS FOR PROPOSED REPLACEMENT HOUSE.
DATE	November 2021.
DRWG. No.	RLM942/26.
SCALE	1:50.
REVISION	B.

