


SHOWING EXISTING
STRUCTURE AND LAYOUT WITH
PROPOSED STRUCTURE, WITH
TREE CONSTRAINTS AND
PROTECTION MEASURES.

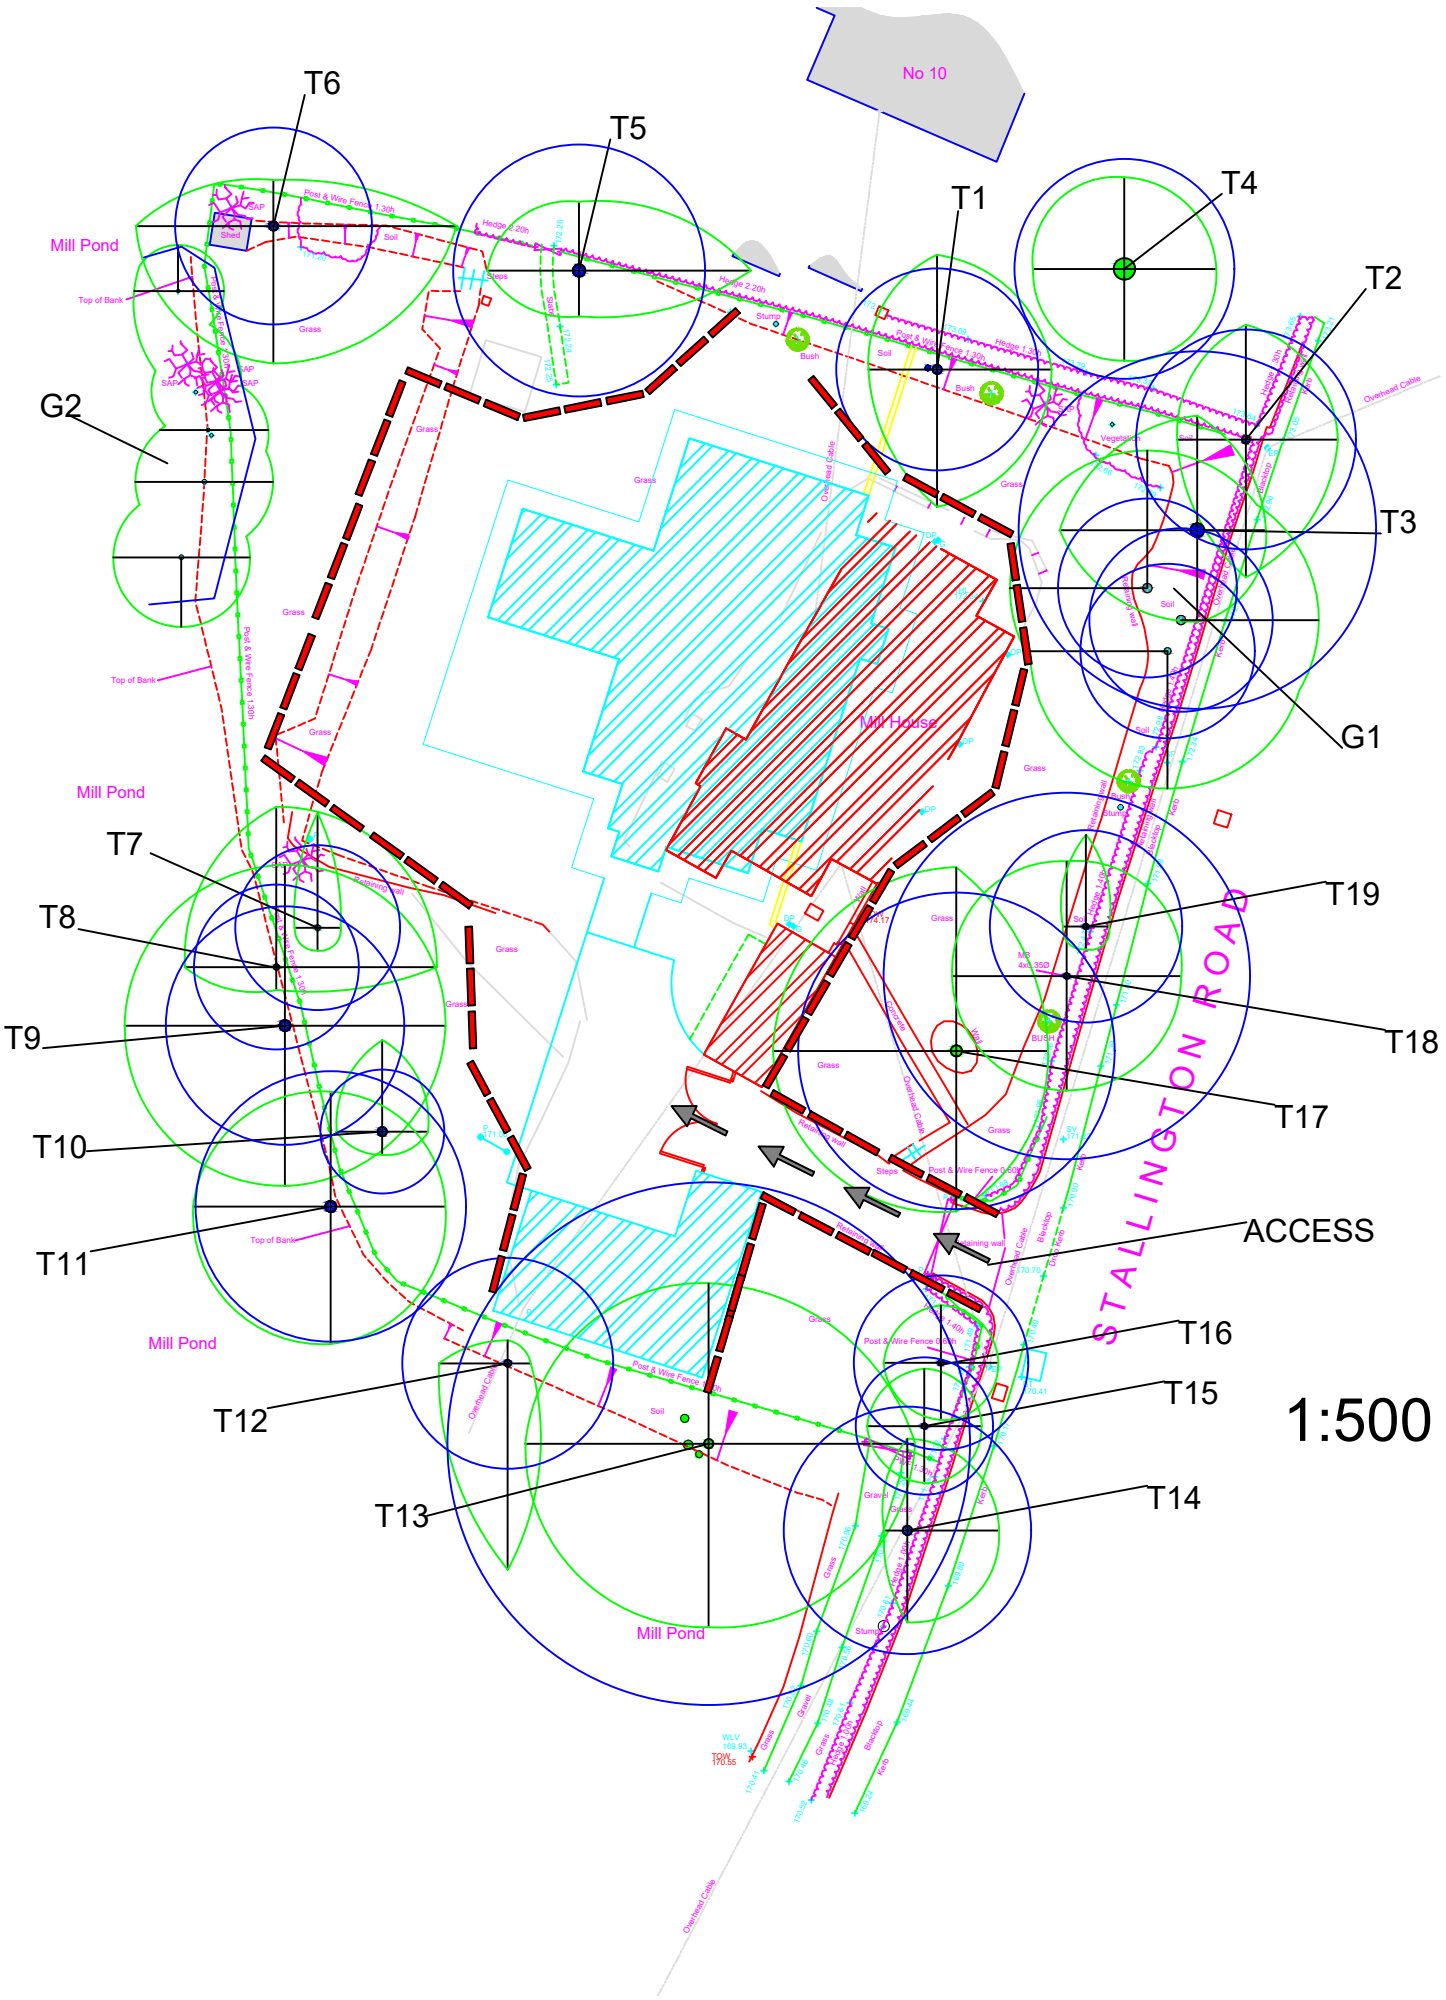

1:500 @ A3

ELITE ECOLOGY

Professional Ecological and Arboricultural Consultants

Wellesley House
Wellesley Street
Stoke-on-Trent
Staffordshire
ST1-4NF


www.eliteecology.co.uk
www.facebook.com/eliteecology
www.twitter.com/eliteecology

TEL 01782 287990
EMAIL: Enquiries@eliteecology.co.uk



TREE CONSTRAINTS AND PROTECTION DRAWING

DRAWN BY: D. WHITEHEAD | DATE: 15/07/21 | SCALE: 1/500

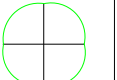	=	TREE CATEGORY	
	=	RPA	
	=	CANOPY DISTRIBUTION	
	=	PROPOSED STRUCTURE LOCATION	
	=	EXISTING STRUCTURE	
	=	PROTECTIVE BARRIER	

10 Stallington Road, Blyth Bridge