

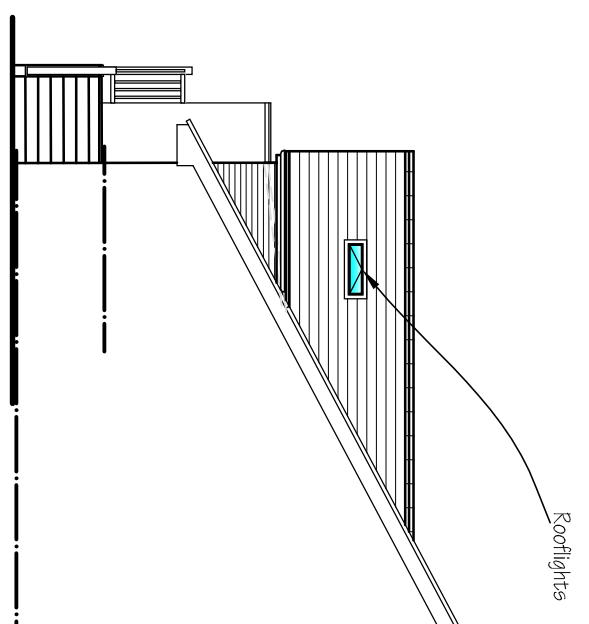
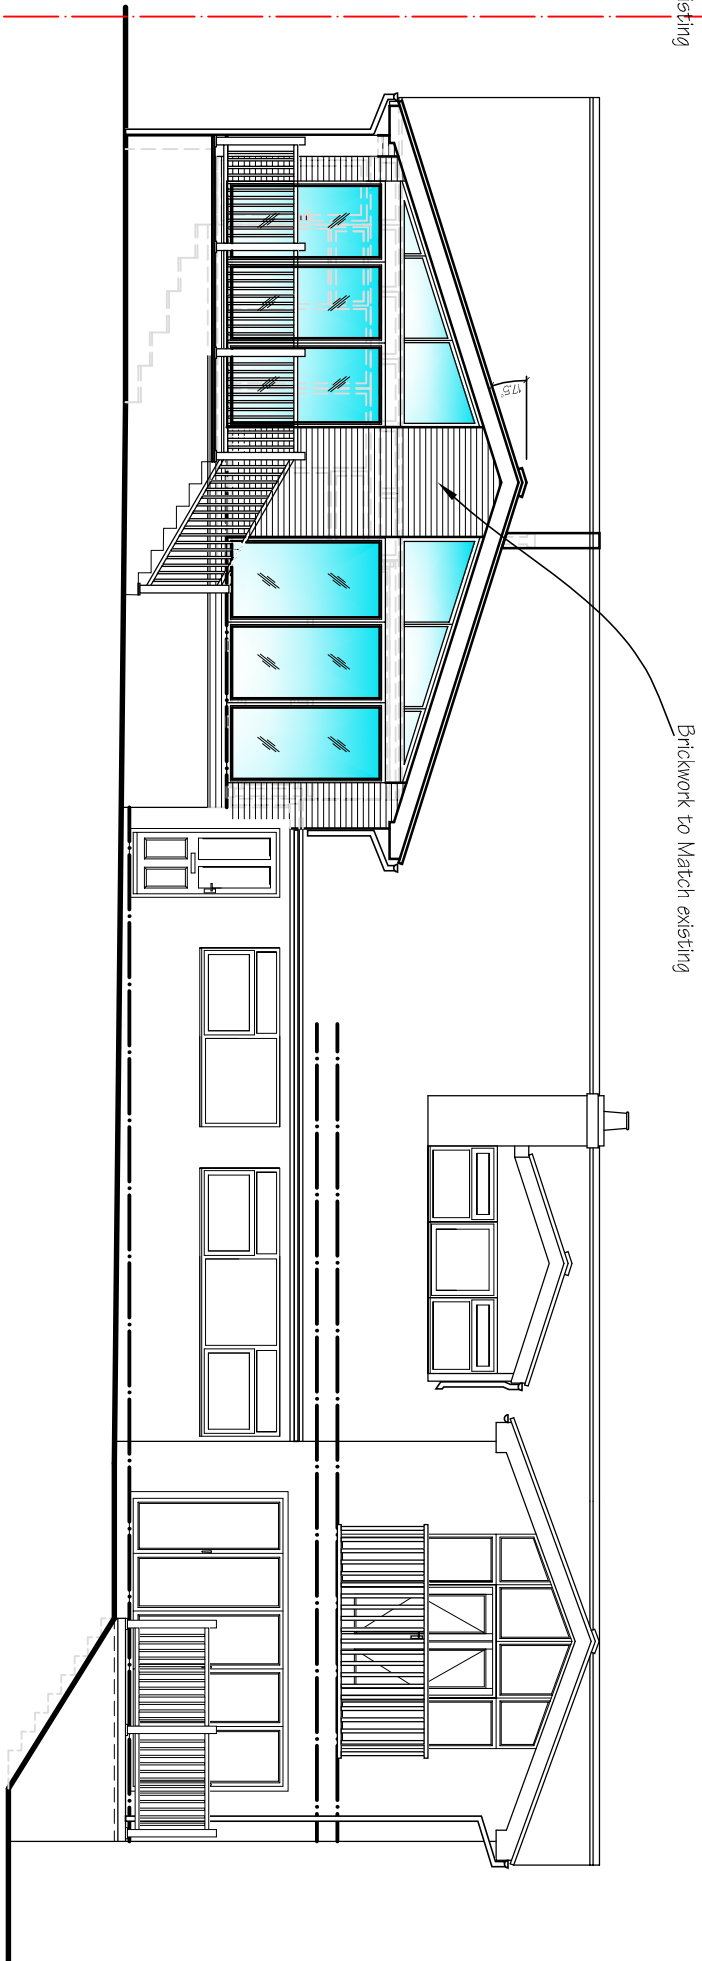
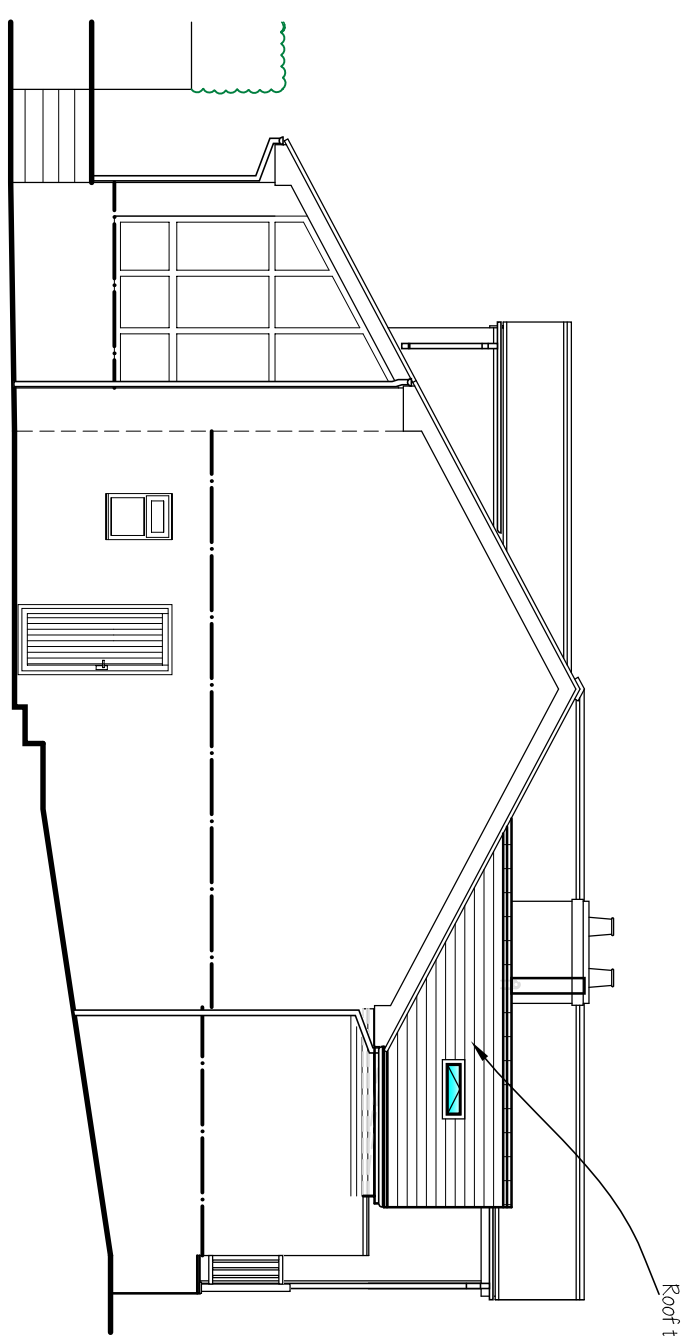
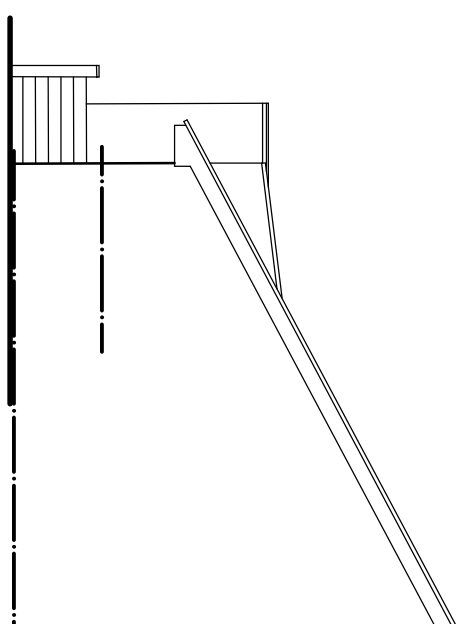
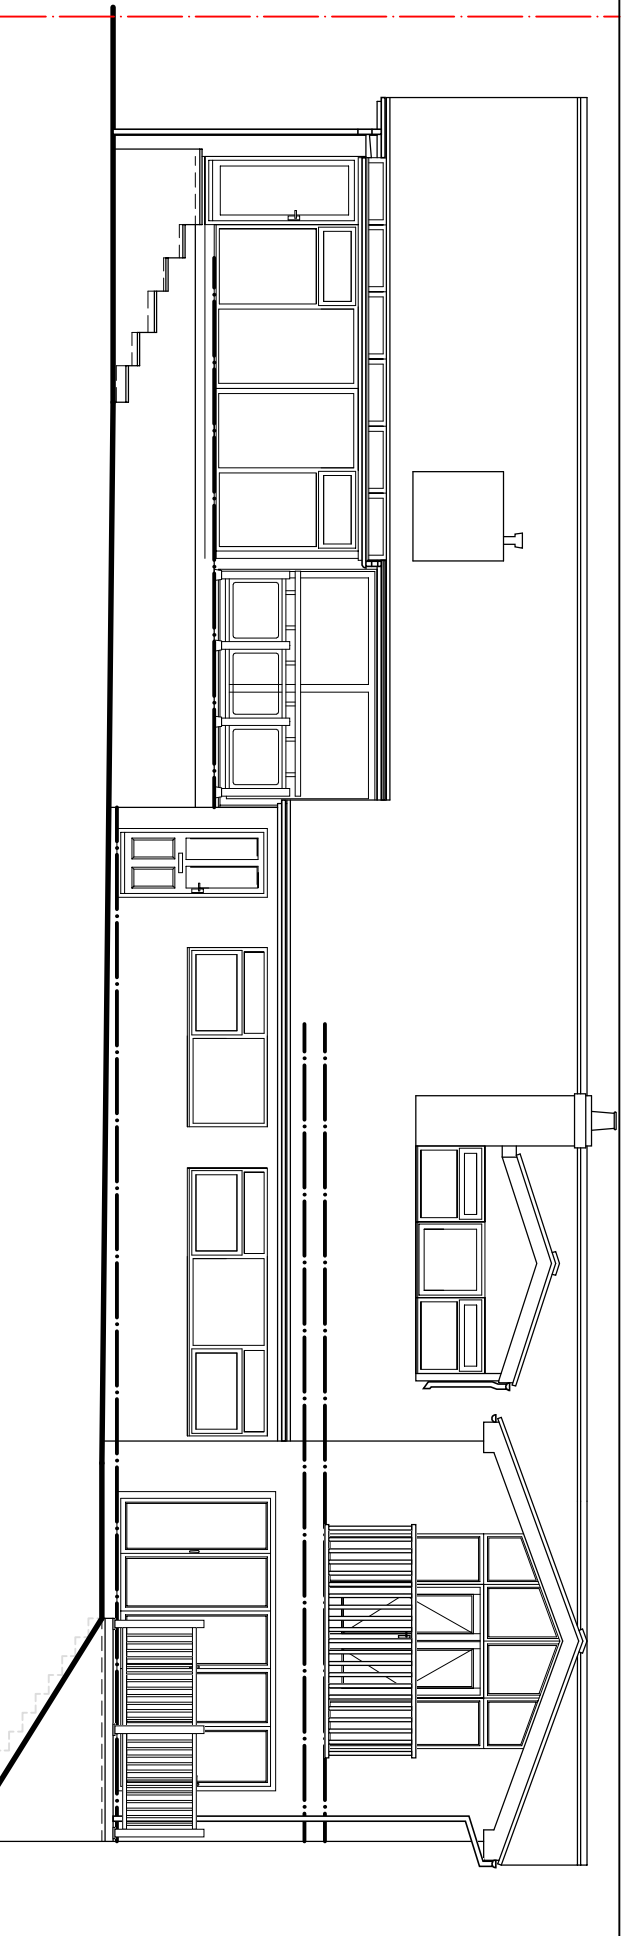
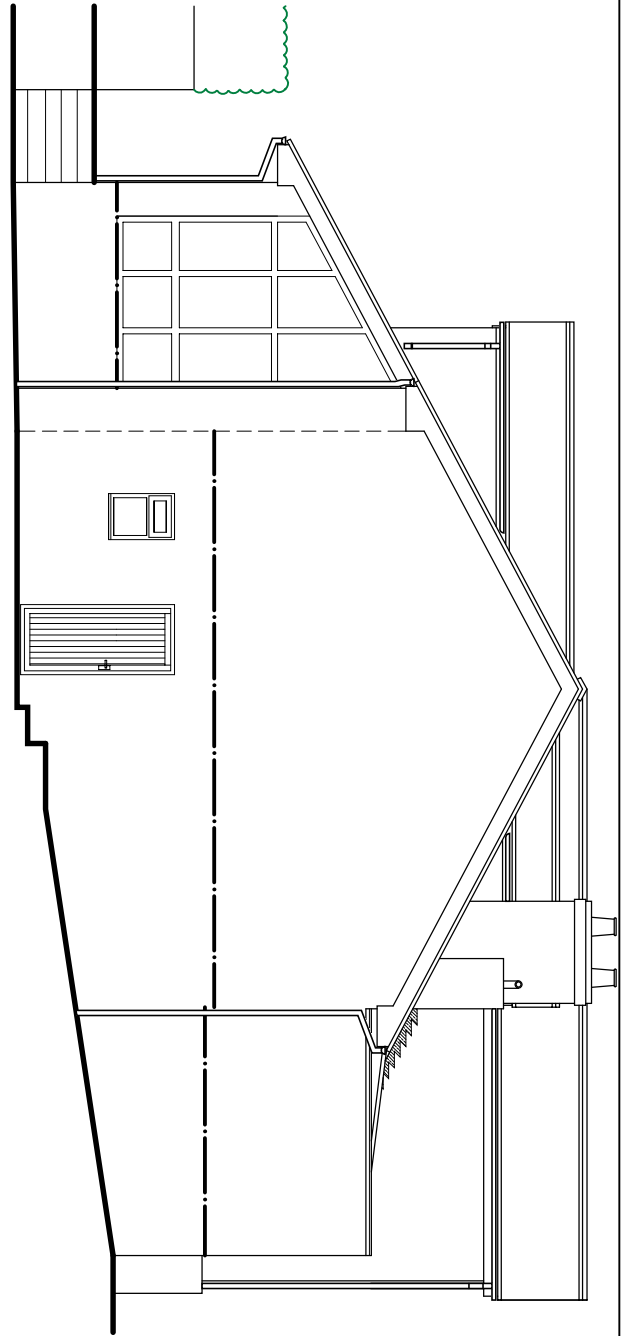
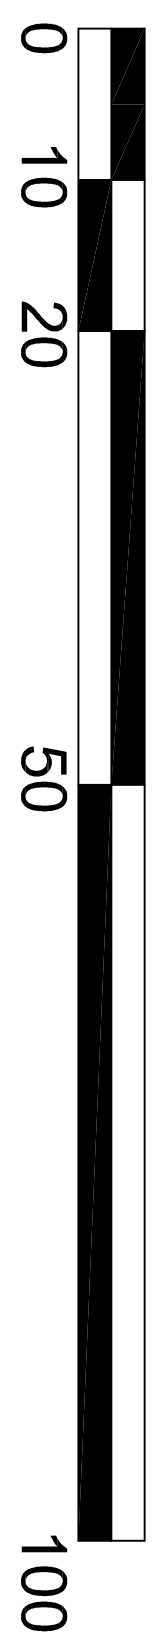
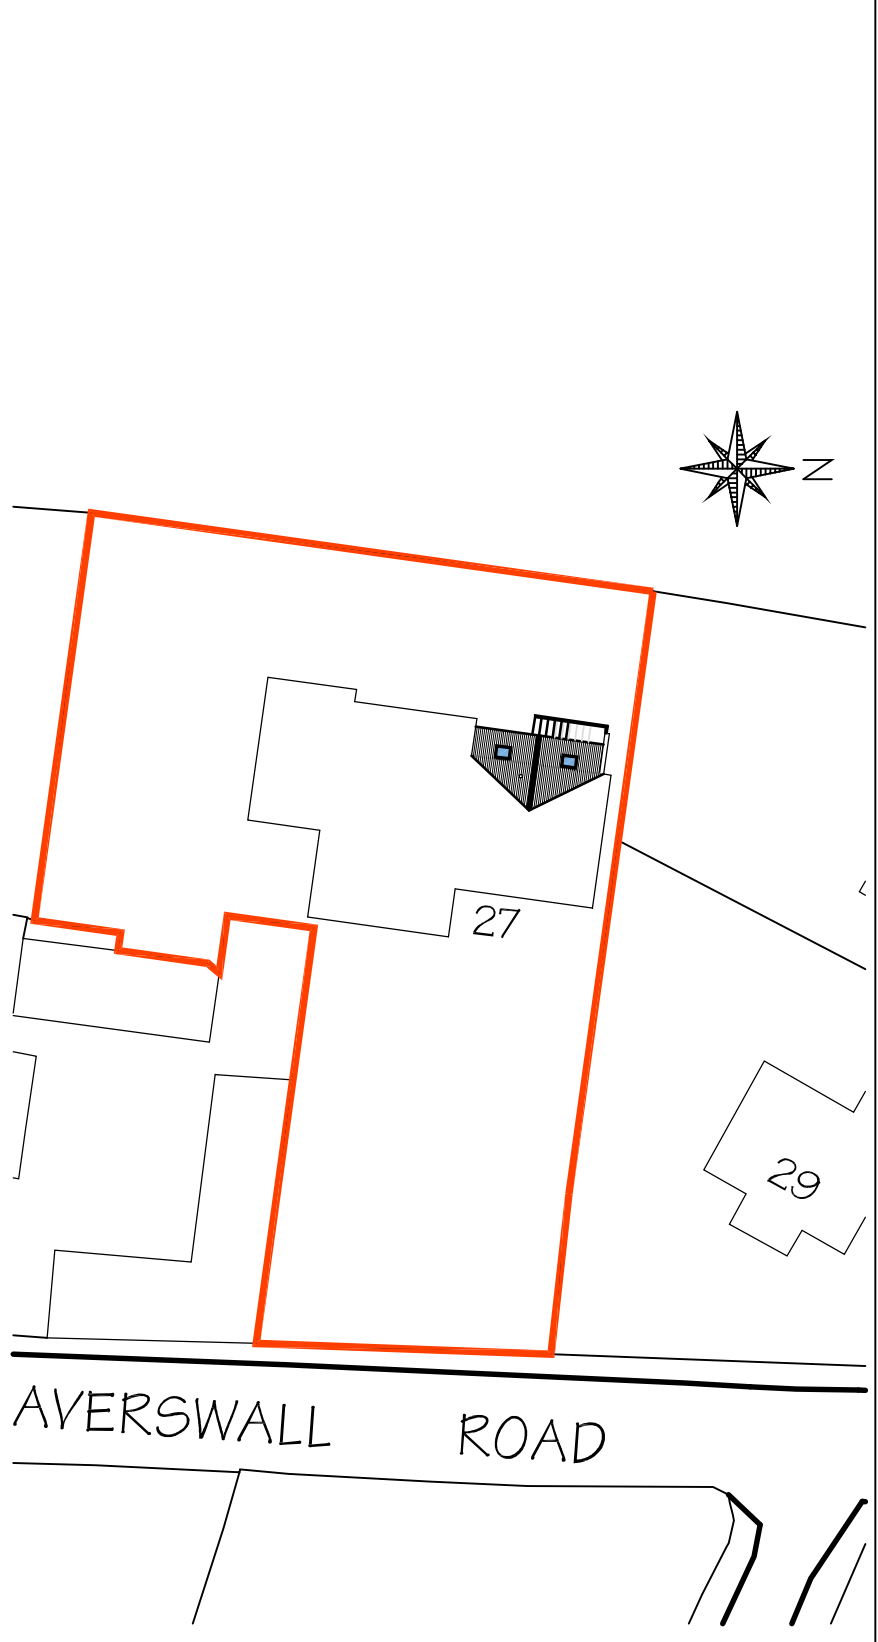
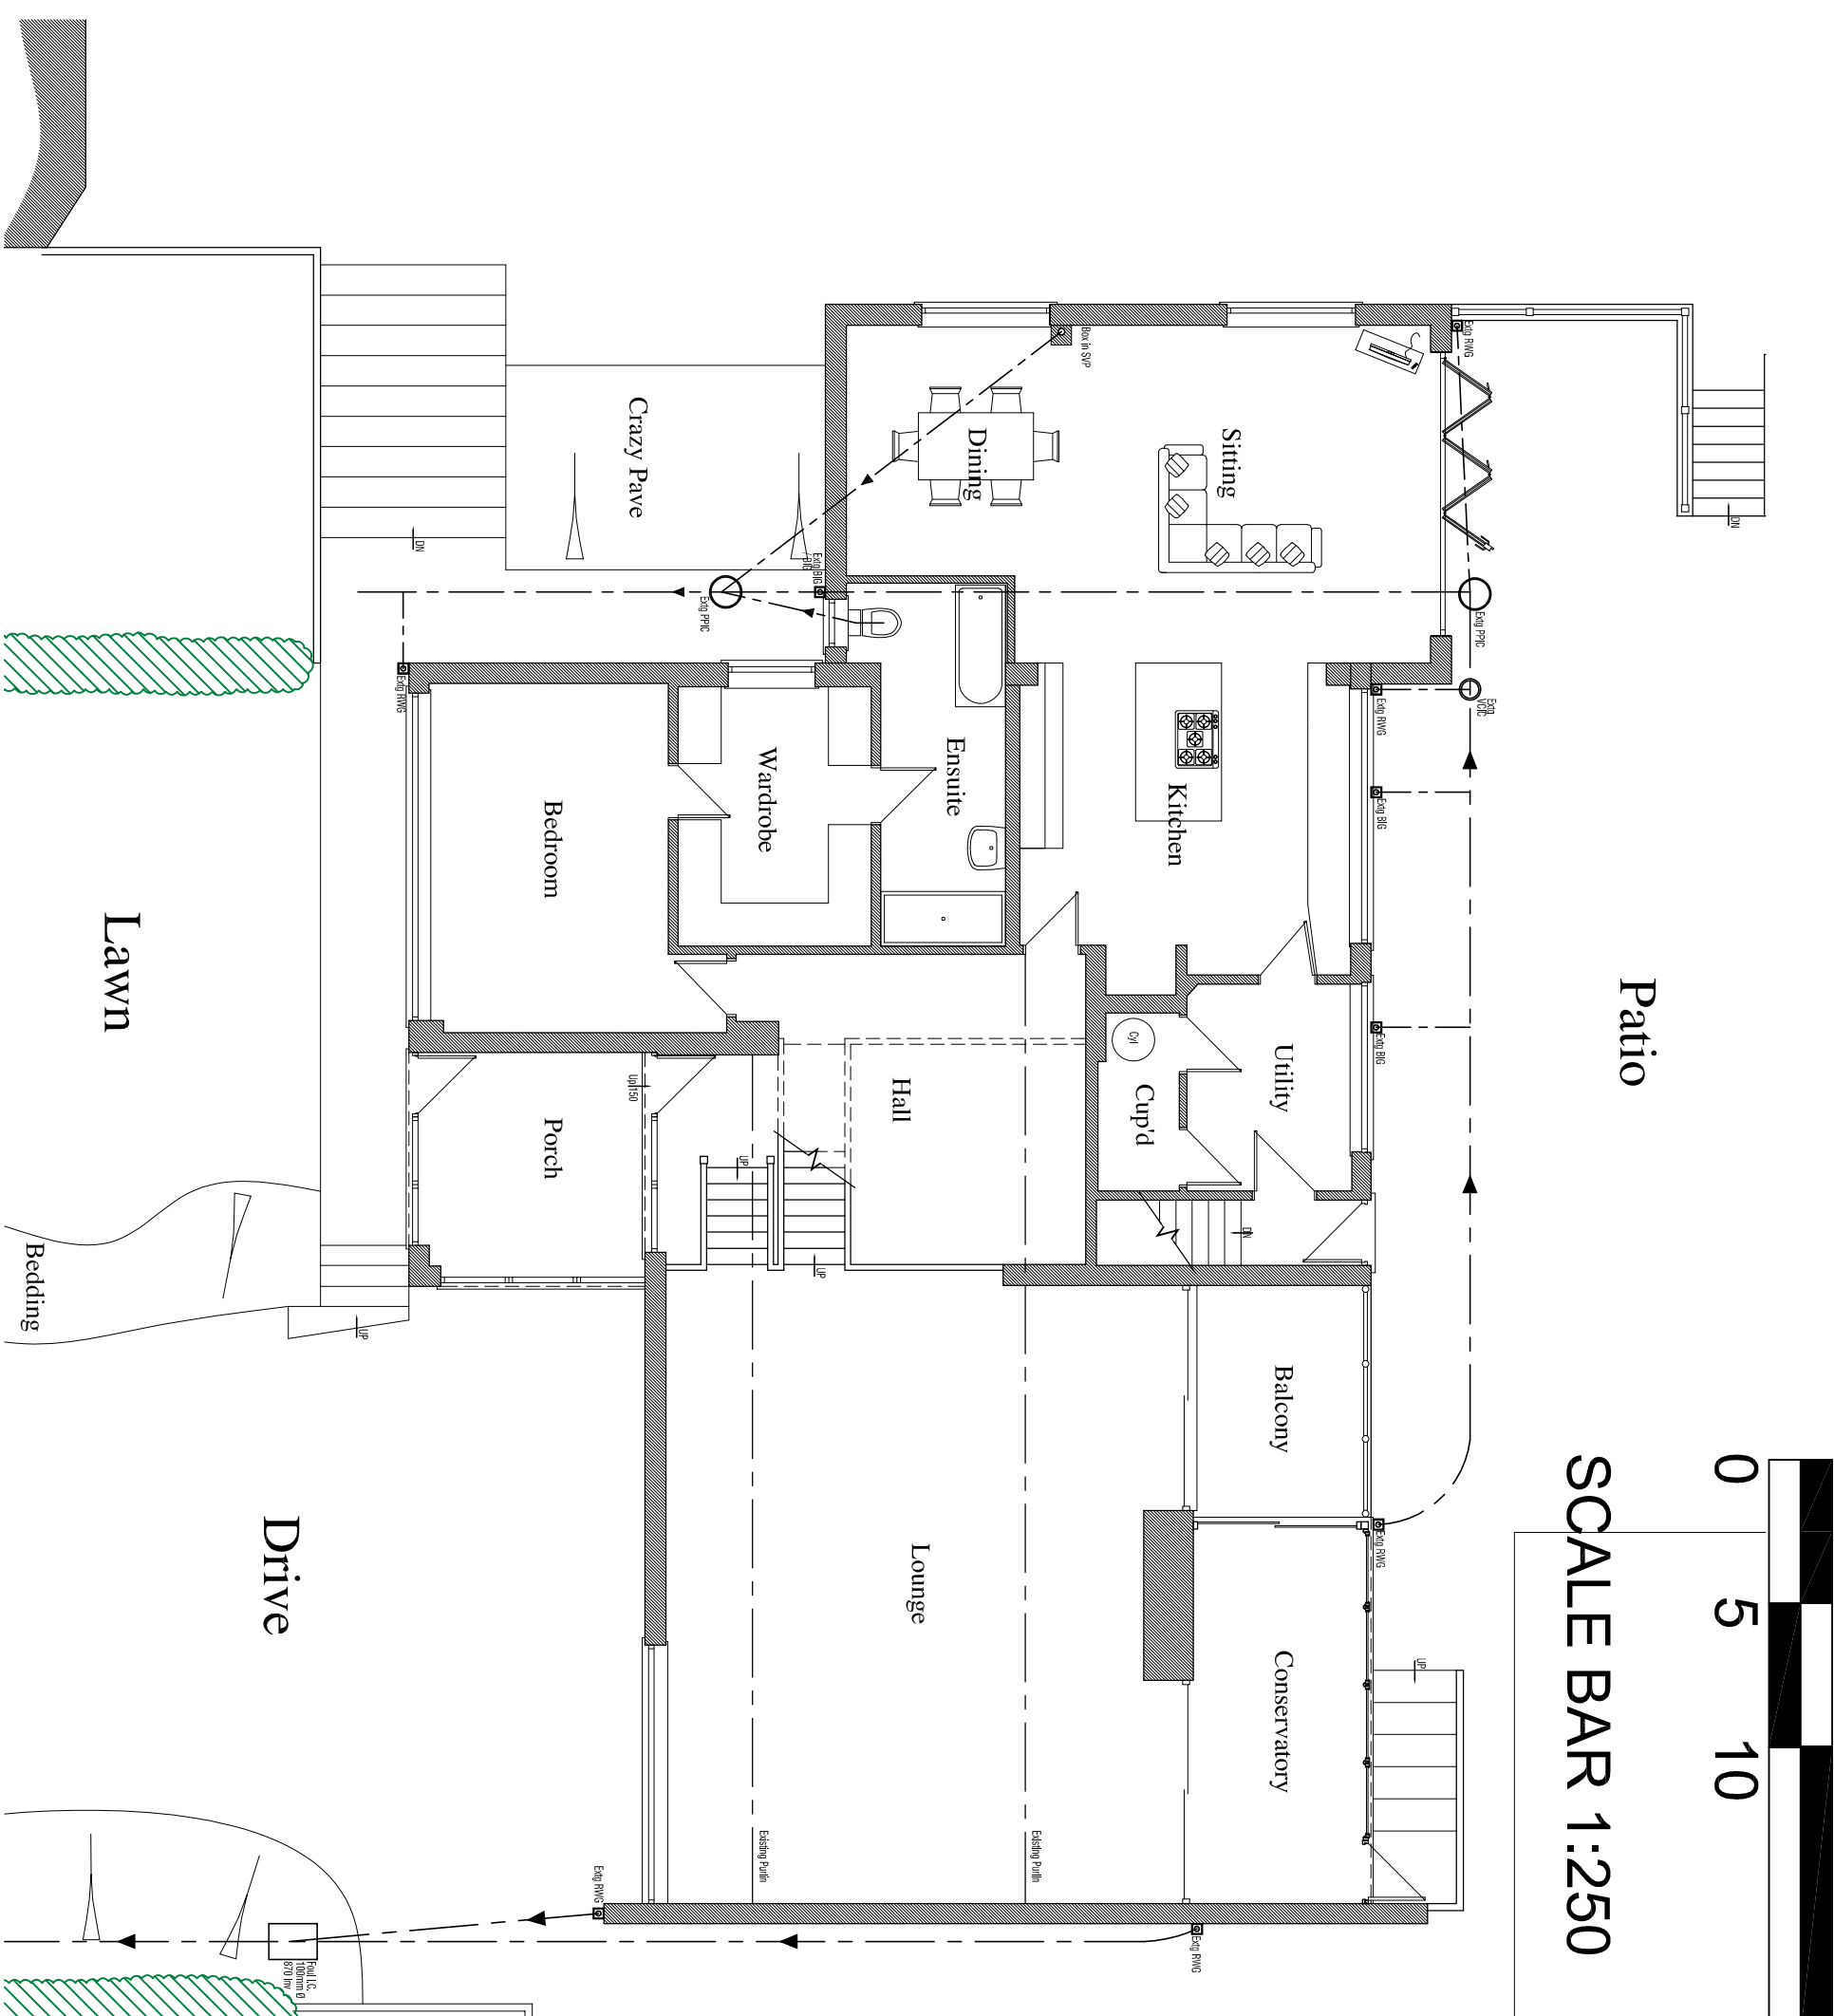


SCALE BAR 1:100

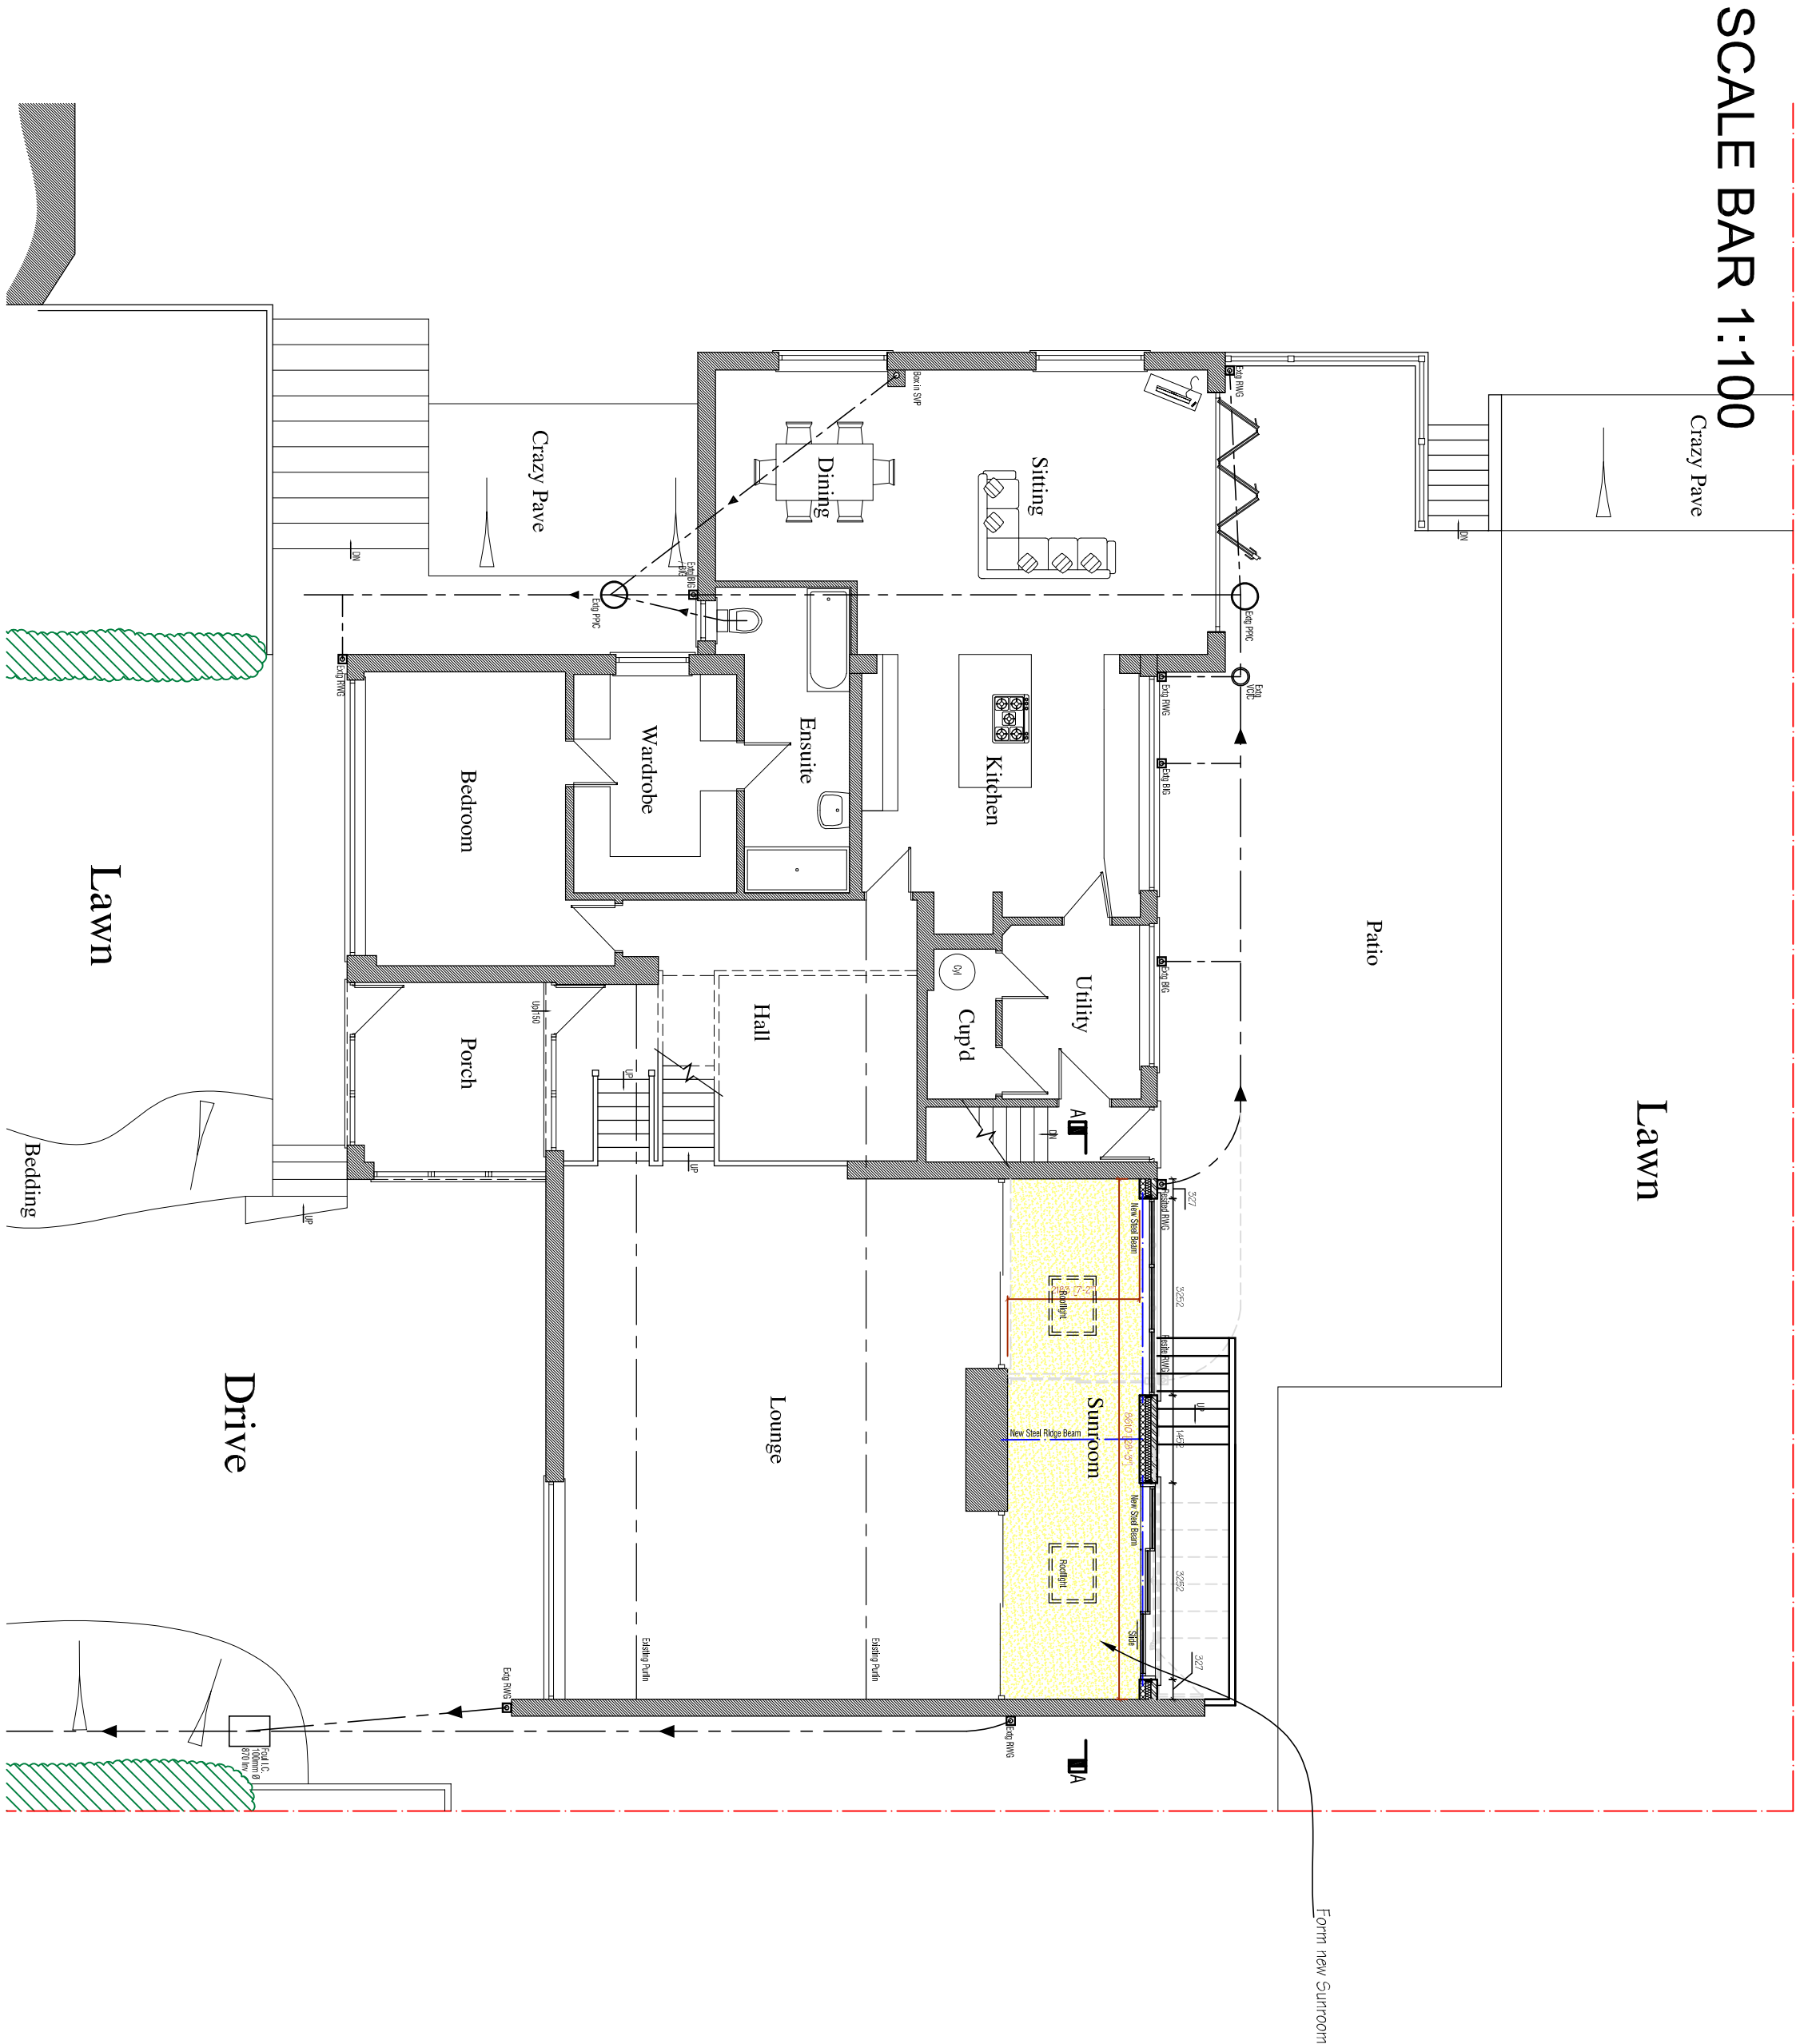

SCALE BAR 1:500

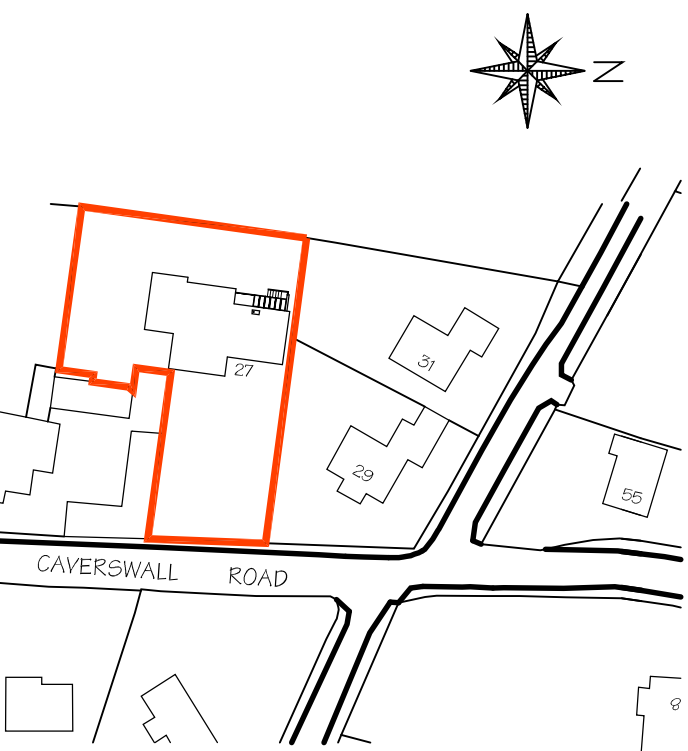

Ordnance Survey (c) Crown Copyright 2013. All rights reserved. Licence number 100022432

REV	DATE	NOTE
B A	07/1/22 01/12/21	Rooflights added, Sliding patio door amended and new landing / steps extended

[illegible]

JPK
DESIGN LTD

Architectural Design Specialists

83 Drimdale Parade East
Wollaton
Newcastle under Lyme
ST5 8DP
T:01928 622321

e: enquiries@jpkdesign.co.uk
w: www.jpkdesign.co.uk

Planning Drawing PROJECT Proposed Replacement Sunroom Extension To Rear At 27
--

Caverswall Road, Blythe Bridge, Staffordshire ST11 9BG

Mrs. Whitehead

	D			
	A			
1:100; 1:500; 1:1250				

November 2021	JKP/21/4836/3			
---------------	---------------	--	--	--

Rajeshwari Muddurama			
----------------------	--	--	--