




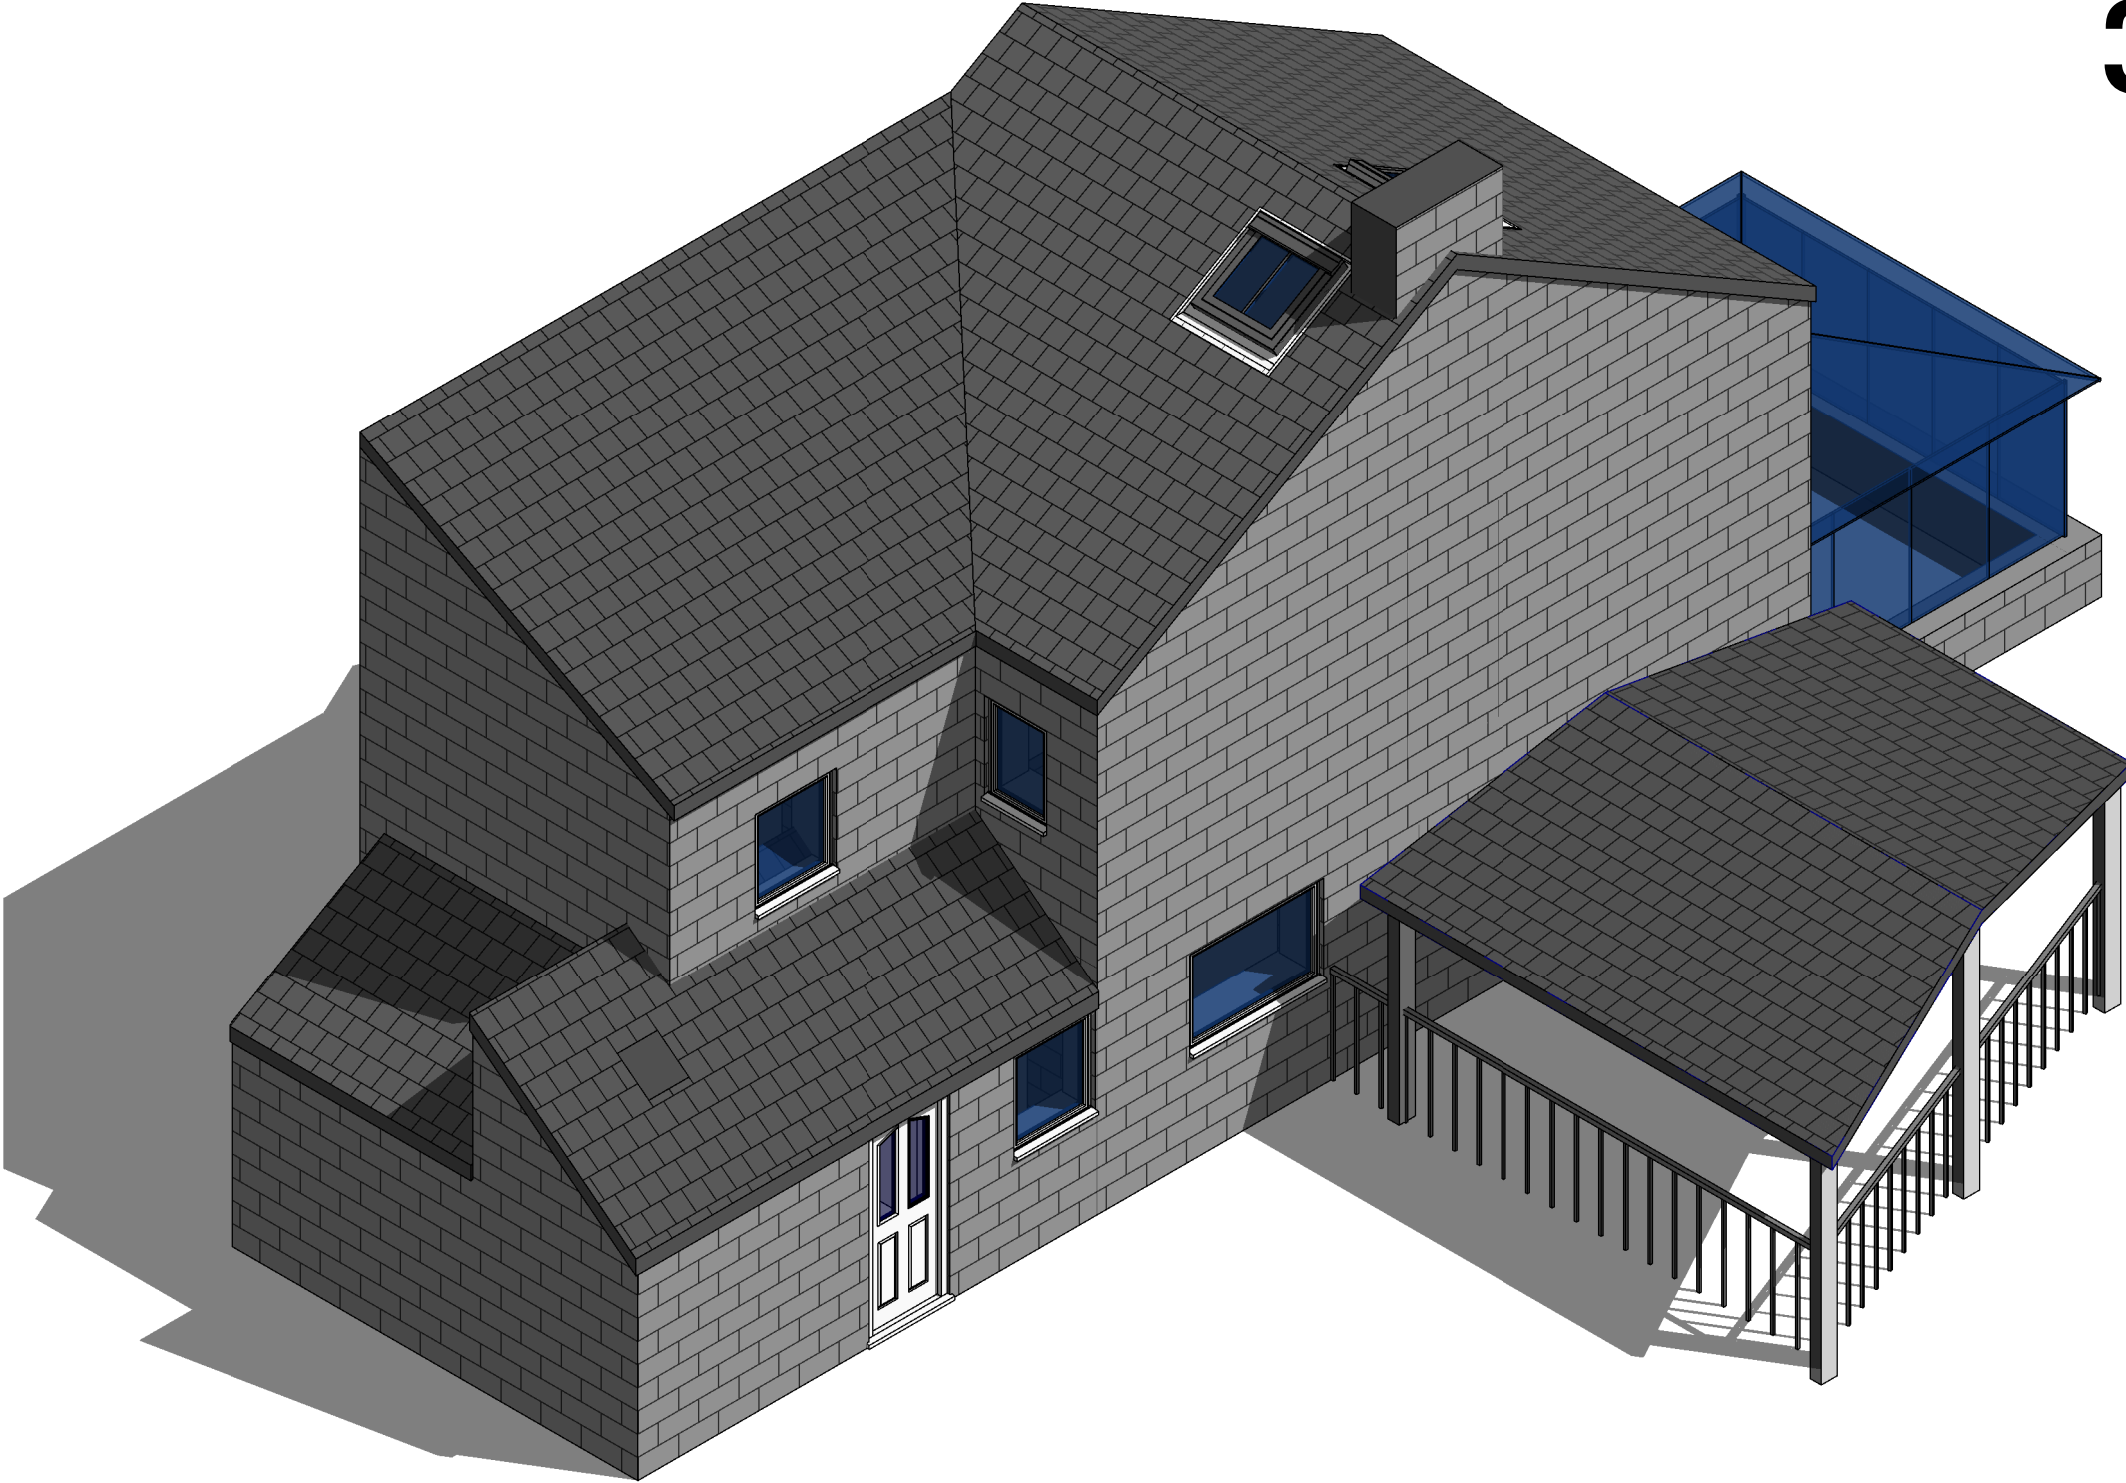


3d-1 Existing

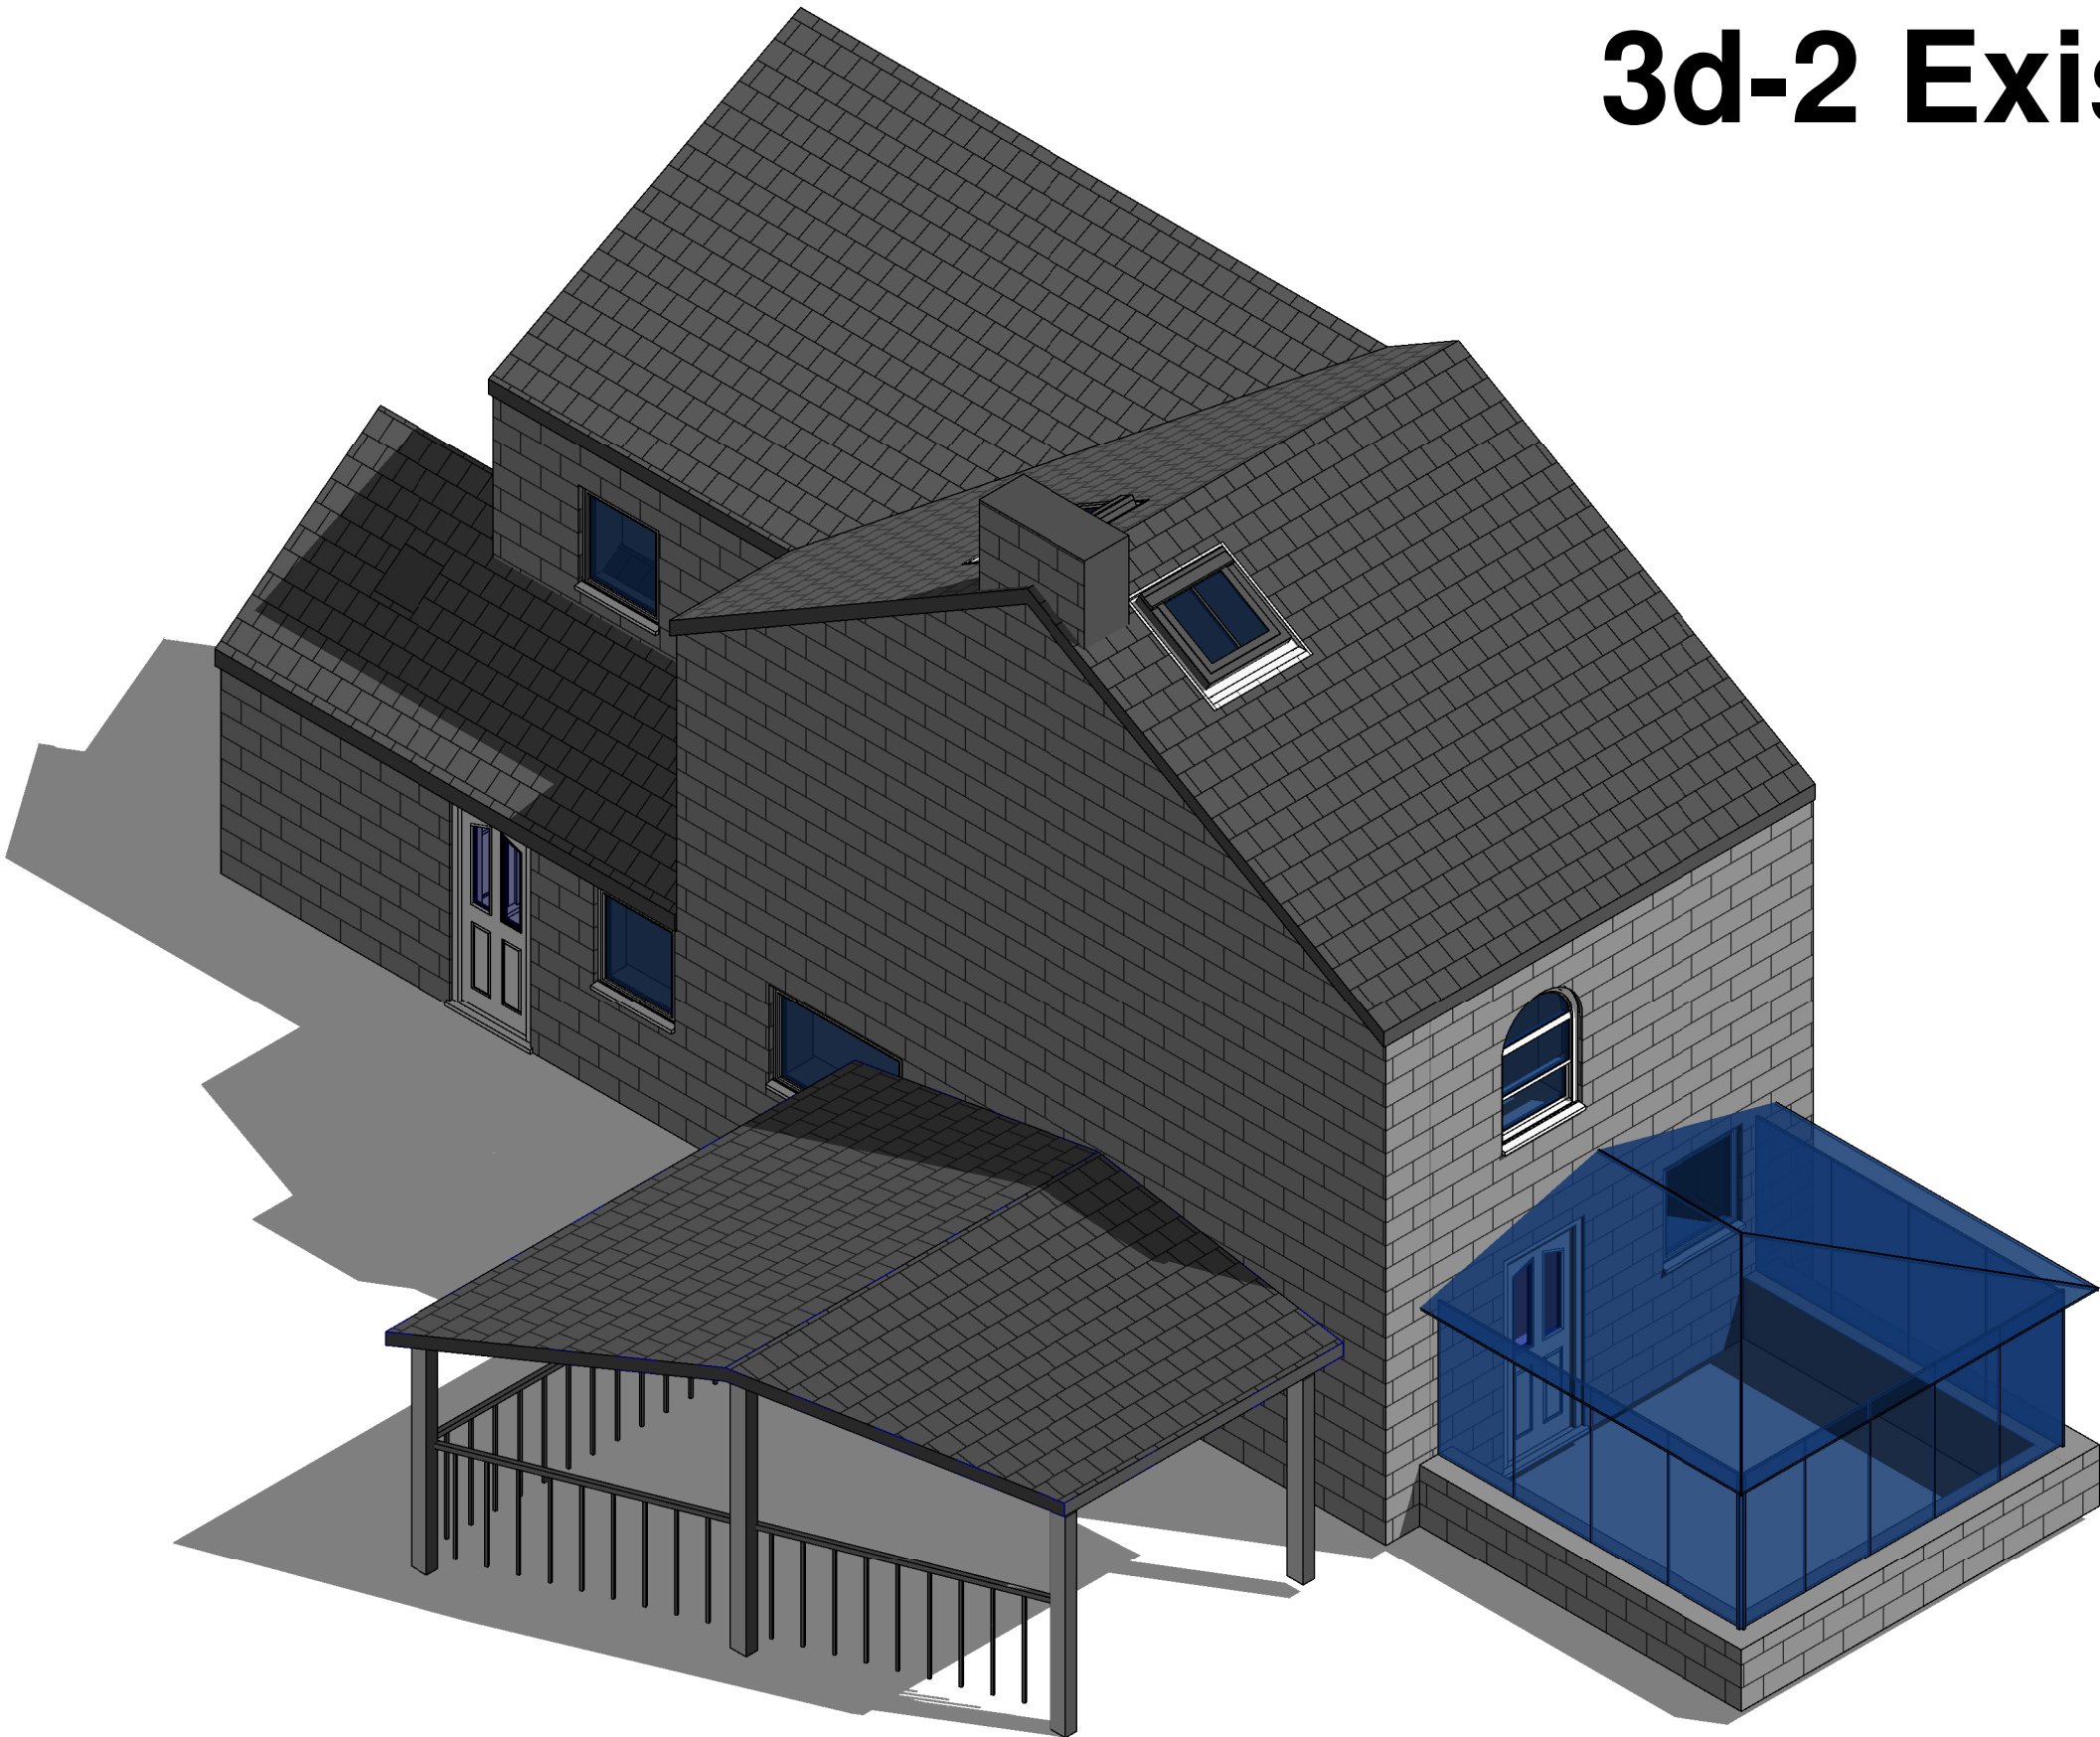

3d-2 Existing

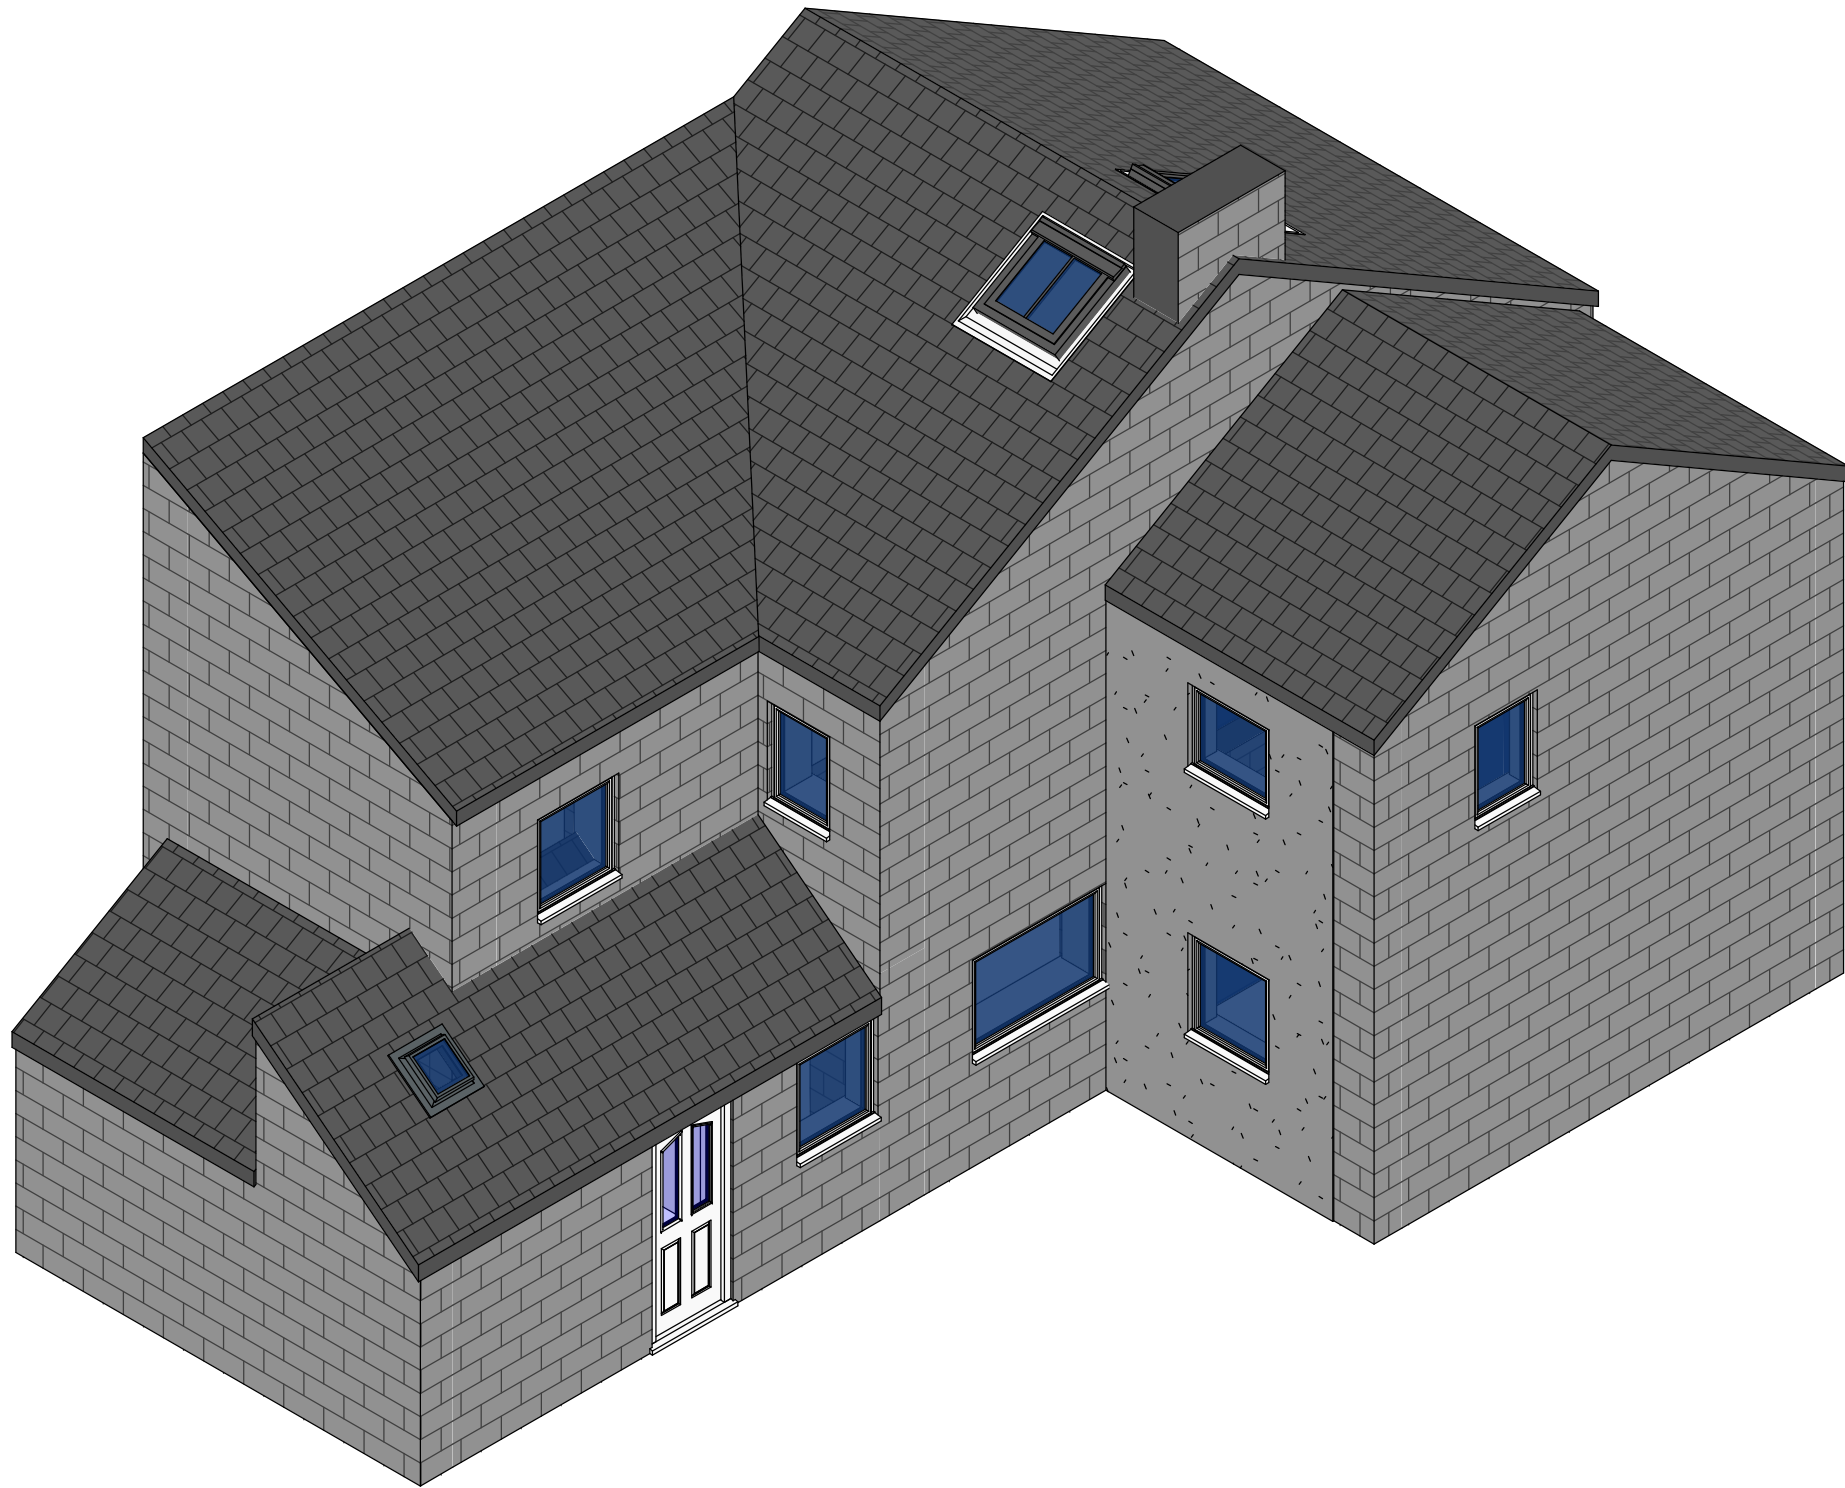

3d-1 Proposed

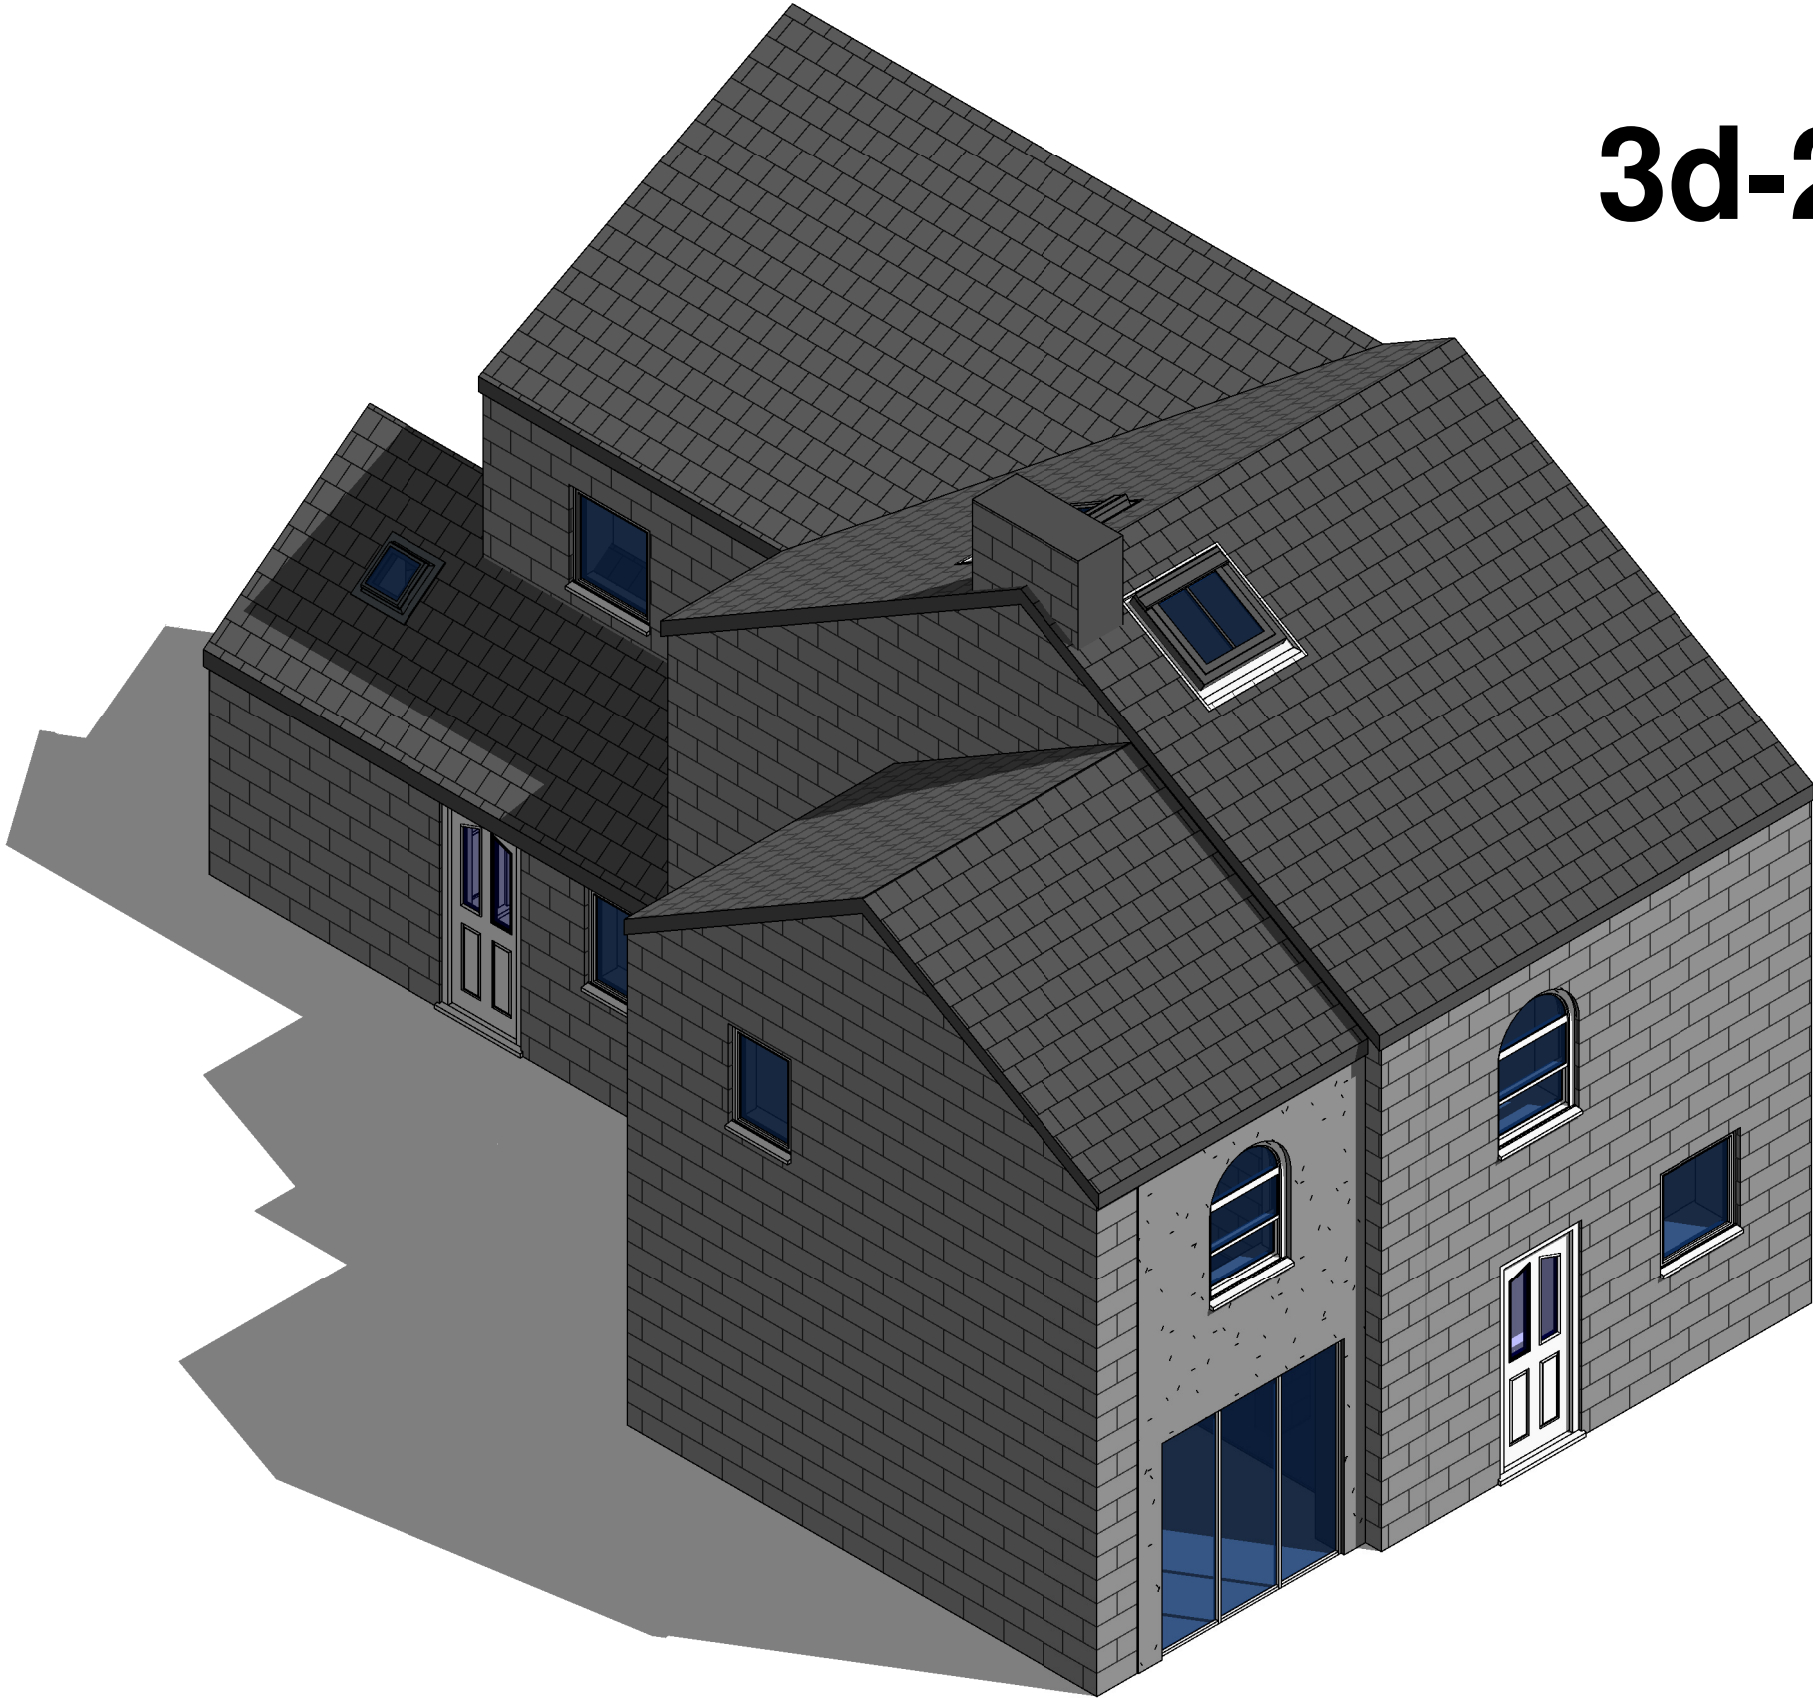

3d-2 Proposed

No.	Description	Date

CODE	STATUS	SUITABILITY DESCRIPTION	PURPOSE OF ISSUE

PROJECT	Demolition of Rear Conservatory and erection of a Two Storey Side Extension
SHEET	3d views

CLIENT			
Latham - Stone Villas, 4 Tower Hill Road, Mow Cop, ST7 3PS			
Date	Project number	Scale (@ A3)	
Issue Date	MJC-LATH-21-RevB		
Drawn by	DRWAING NUMBER		REV
Author			
Checked by	A103		
Checker			