



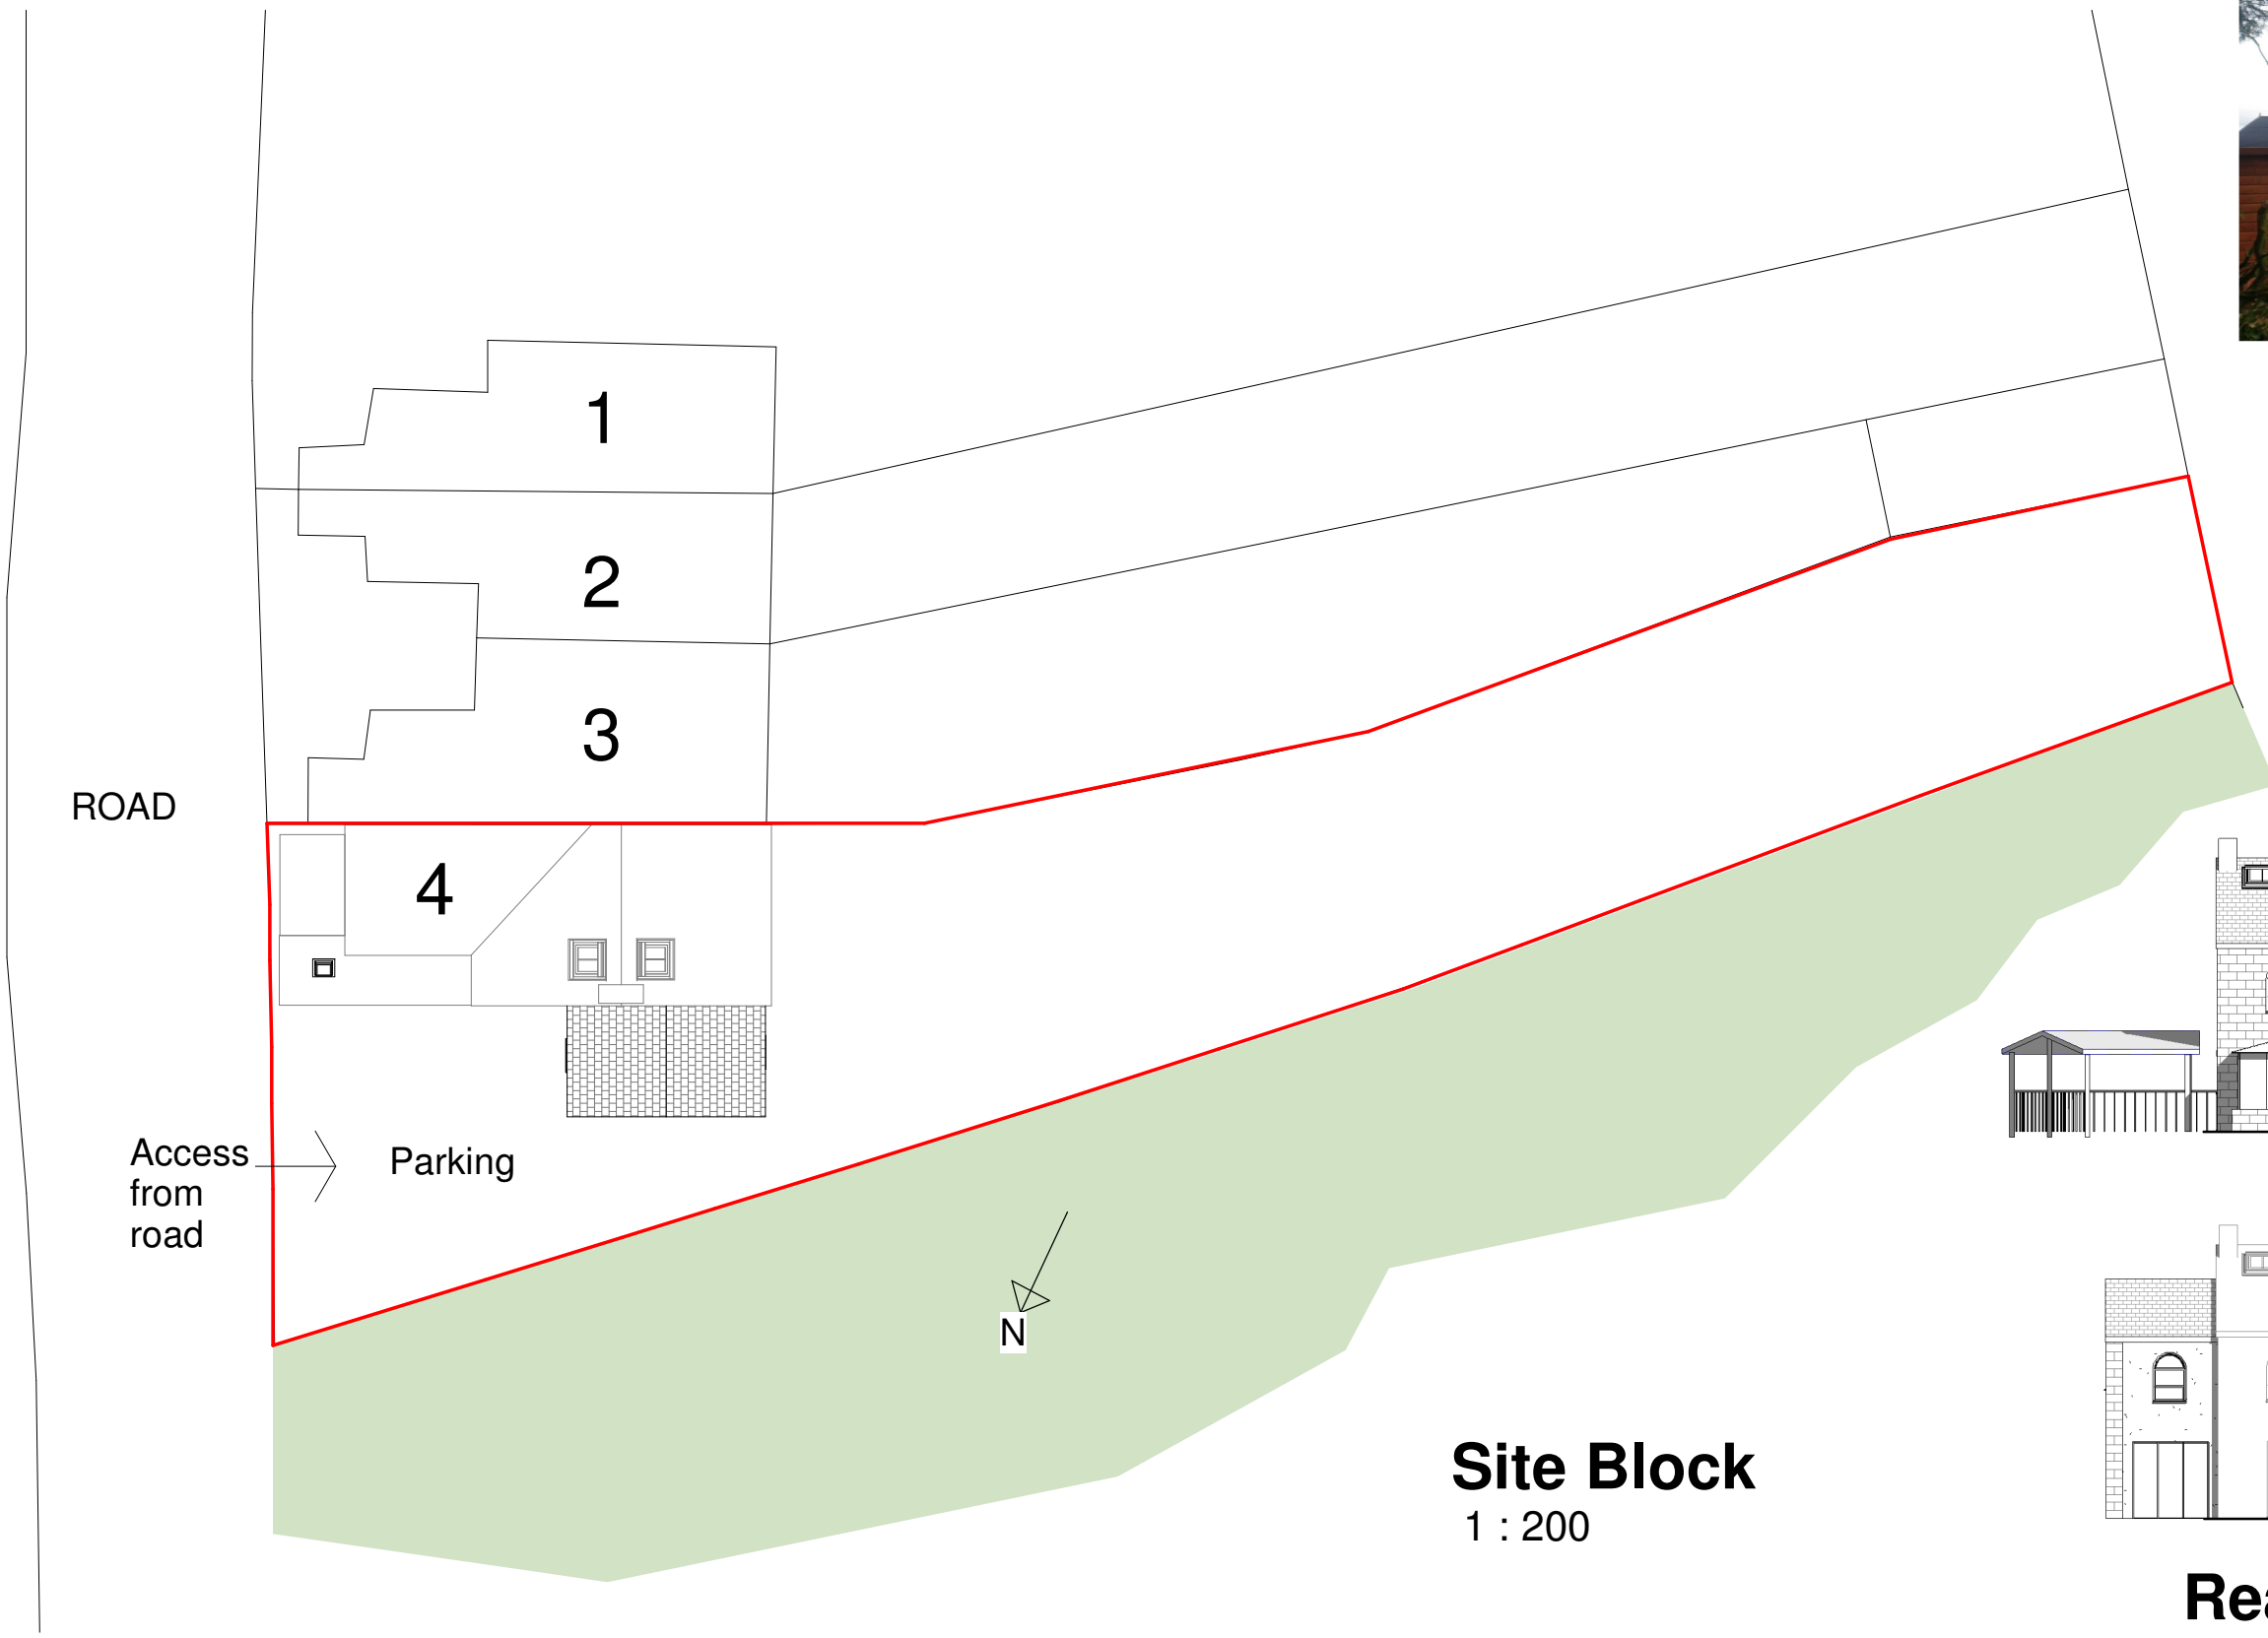


Existing Rear Photo



Rear Existing Street

1 : 200

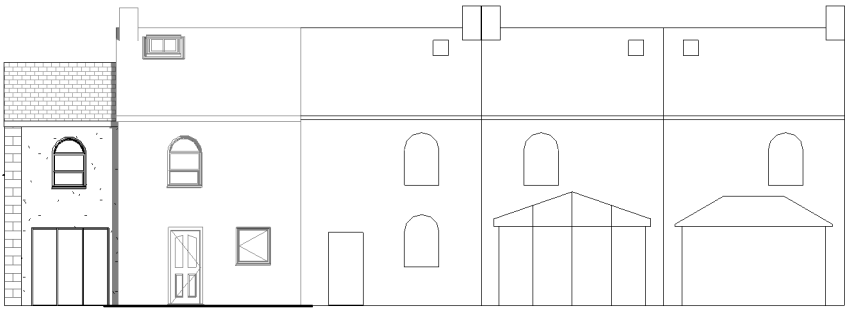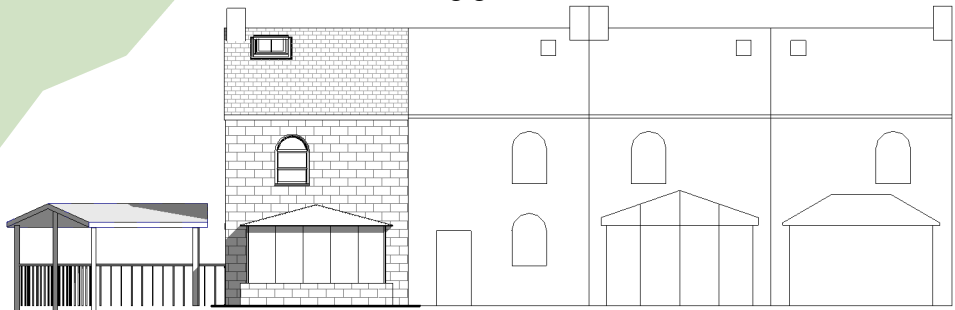

Rear Proposed Street

1 : 200

Site Block

1 : 200

	No.	Description	Date					PROJECT		CLIENT		
								Demolition of Rear Conservatory and erection of a Two Storey Side Extension		Latham - Stone Villas, 4 Tower Hill Road, Mow Cop, ST7 3PS		
								SHEET	Site Block	Date	Project number	Scale (@ A3)
										Issue Date	MJC-LATH-21-RevB	1 : 200
				Drawn by	DRWAING NUMBER							
				Author	A101							
				Checked by								
				Checker								