




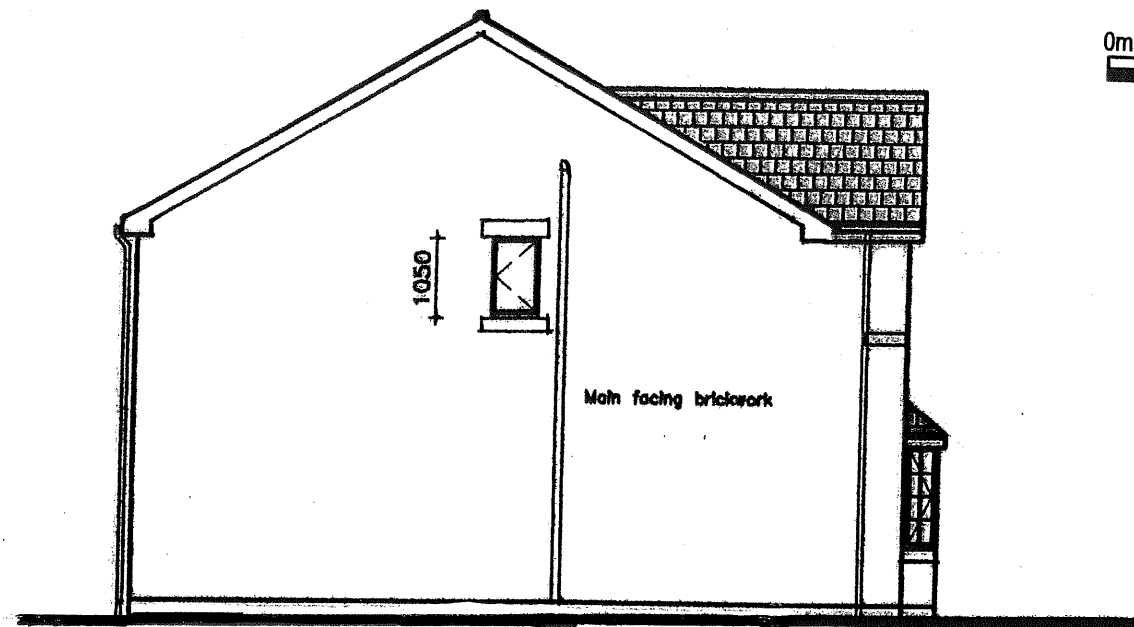


Rear Elevation

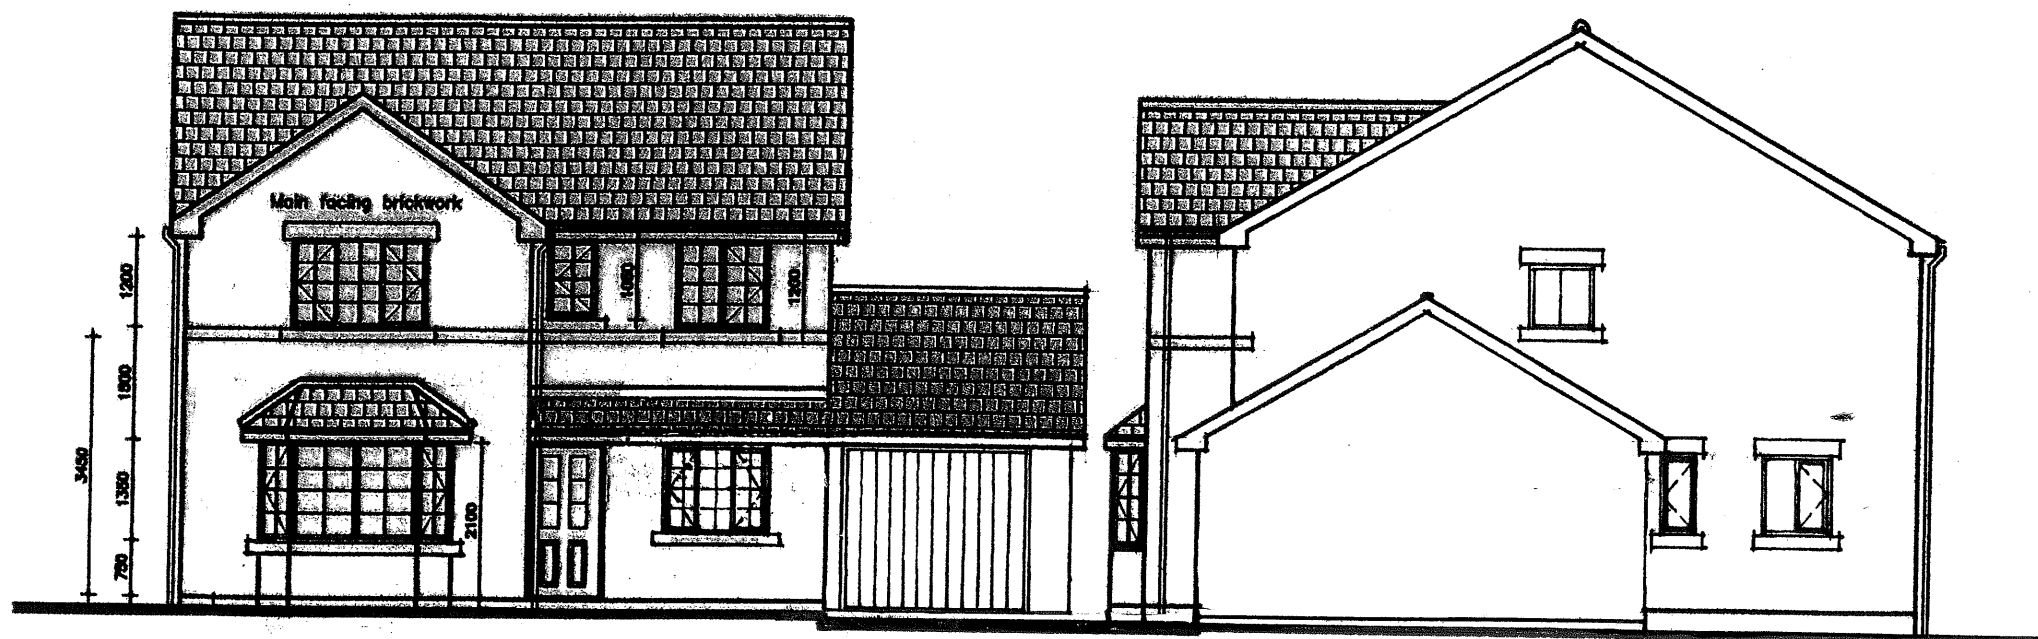

Side Elevation

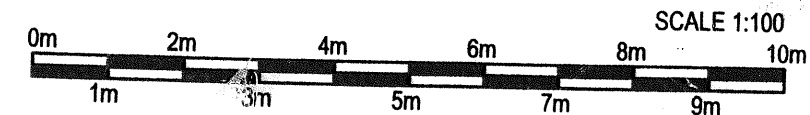

Front Elevation

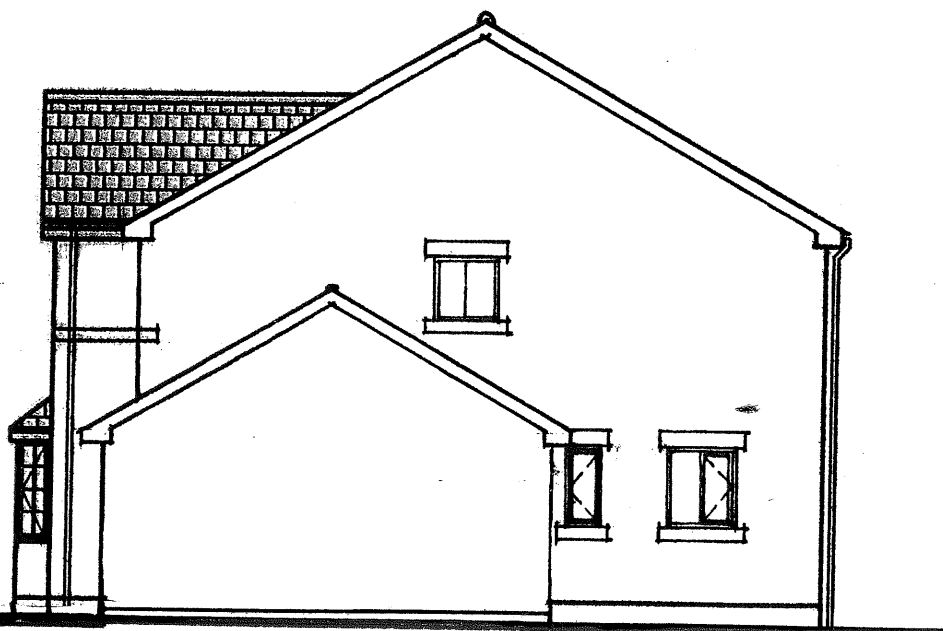

Side Elevation

HARRISON WOOD

Architecture and Construction Consultants

Unit 3, Studio 2, Silverdale Enterprise Centre,
Kents Lane, Silverdale, Newcastle-under-Lyme,
Staffs, ST5 6SR. Tele :- 01782 - 711144

Mob :- 07970-308358

Email :- harrisonwood.consult@gmail.com
Harrison Wood Consultancy Ltd

**PROPOSED NEW DETACHED HOUSE
DEVELOPMENT ON LAND ADJACENT
TO 9 BLYTHE ROAD, FORSBROOK,
STOKE-ON-TRENT, STAFFS, ST11 9BU**

**BLOOR AND FINLAYSON
CONSTRUCTION LTD**

ELEVATIONS

Scale:- 1 : 100

A3

House GFL 10.150
Garage GFL 10.000

HWA 1659 / 006