


This plan has been reproduced from Ordnance Survey Map information with the permission of HM Stationery Office.

Harrison Wood is licensed to reproduce Ordnance Survey Copyright material under Licence No 100006611

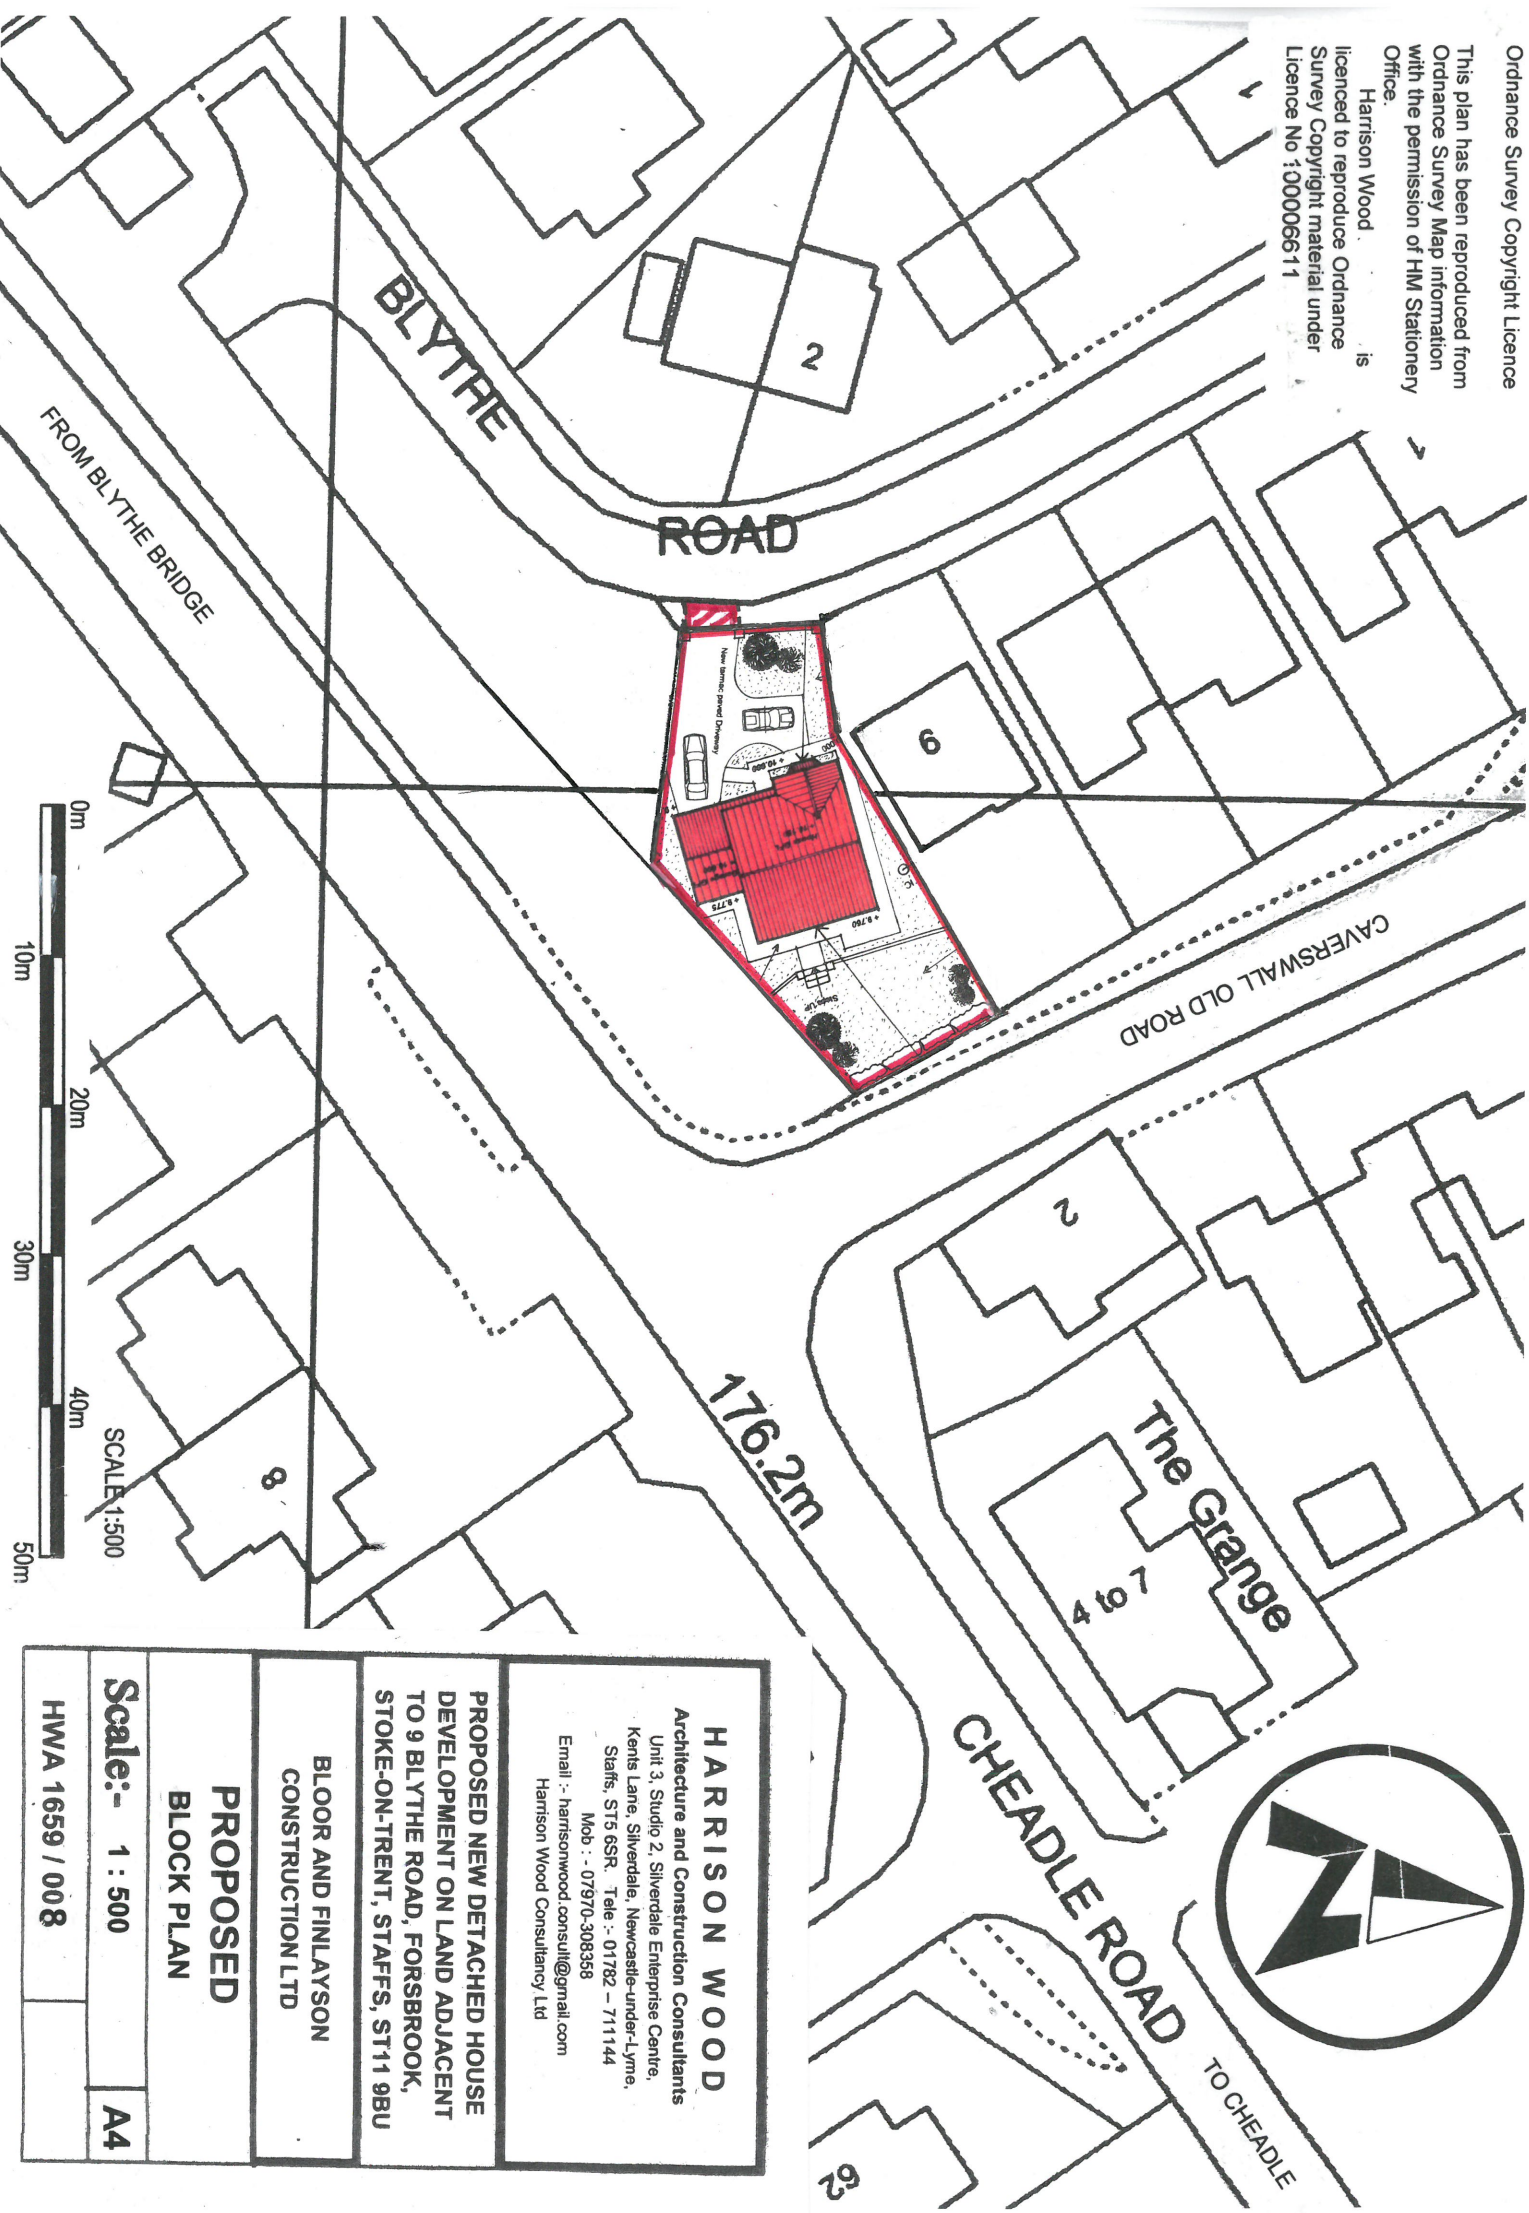

HARRISON WOOD Architecture and Construction Consultants Unit 3, Studio 2, Silverdale Enterprise Centre, Kents Lane, Silverdale, Newcastle-under-Lyme, Staffs, ST15 6SR. Tele : 01782 - 71144 Mob : - 07970-308358 Email : harrisonwood.consult@gmail.com Harrison Wood Consultancy Ltd	
PROPOSED NEW DETACHED HOUSE DEVELOPMENT ON LAND ADJACENT TO 9 BLYTHE ROAD, FORSBROOK, STOKE-ON-TRENT, STAFFS, ST11 9BU	
BLOOR AND FINLAYSON CONSTRUCTION LTD	
PROPOSED BLOCK PLAN	
Scale:- 1 : 500	A4
HWA 1659 / 008	