


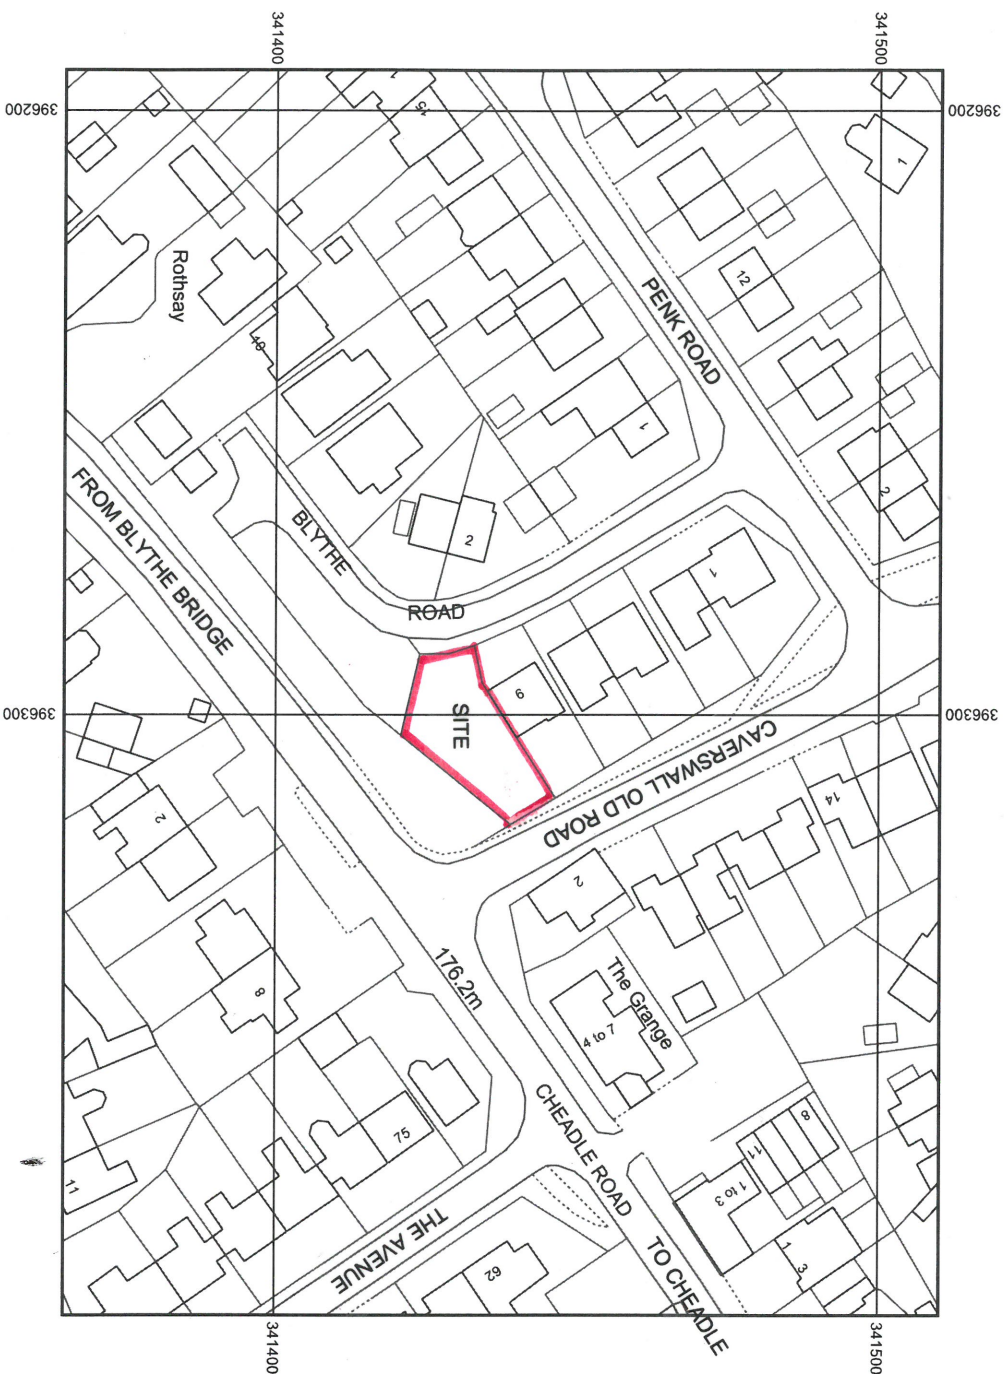

LOCATION PLAN

**BLOOR AND FINLAYSON
CONSTRUCTION LTD**
LAND ADJACENT TO 9 BLYTHE
ROAD, FORSBROOK, STOKE-ON-
TRENT, STAFFS, ST11 9BU

HARRISON WOOD
Architectural and Associated
Consultancy Services

Unit 3, Studio 2,
Silverdale Enterprise Centre,
Kents Lane, Silverdale,
Newcastle-under-Lyme,
Staffs, ST5 6SR.
Tele :- 01782-711144
Mob :- 07970-308358
Email :- harrisonwood.consult@gmail.com

Map Information

Scale: 1:1250
September 2021
DRAWING NO. HWA 1659 / 009

