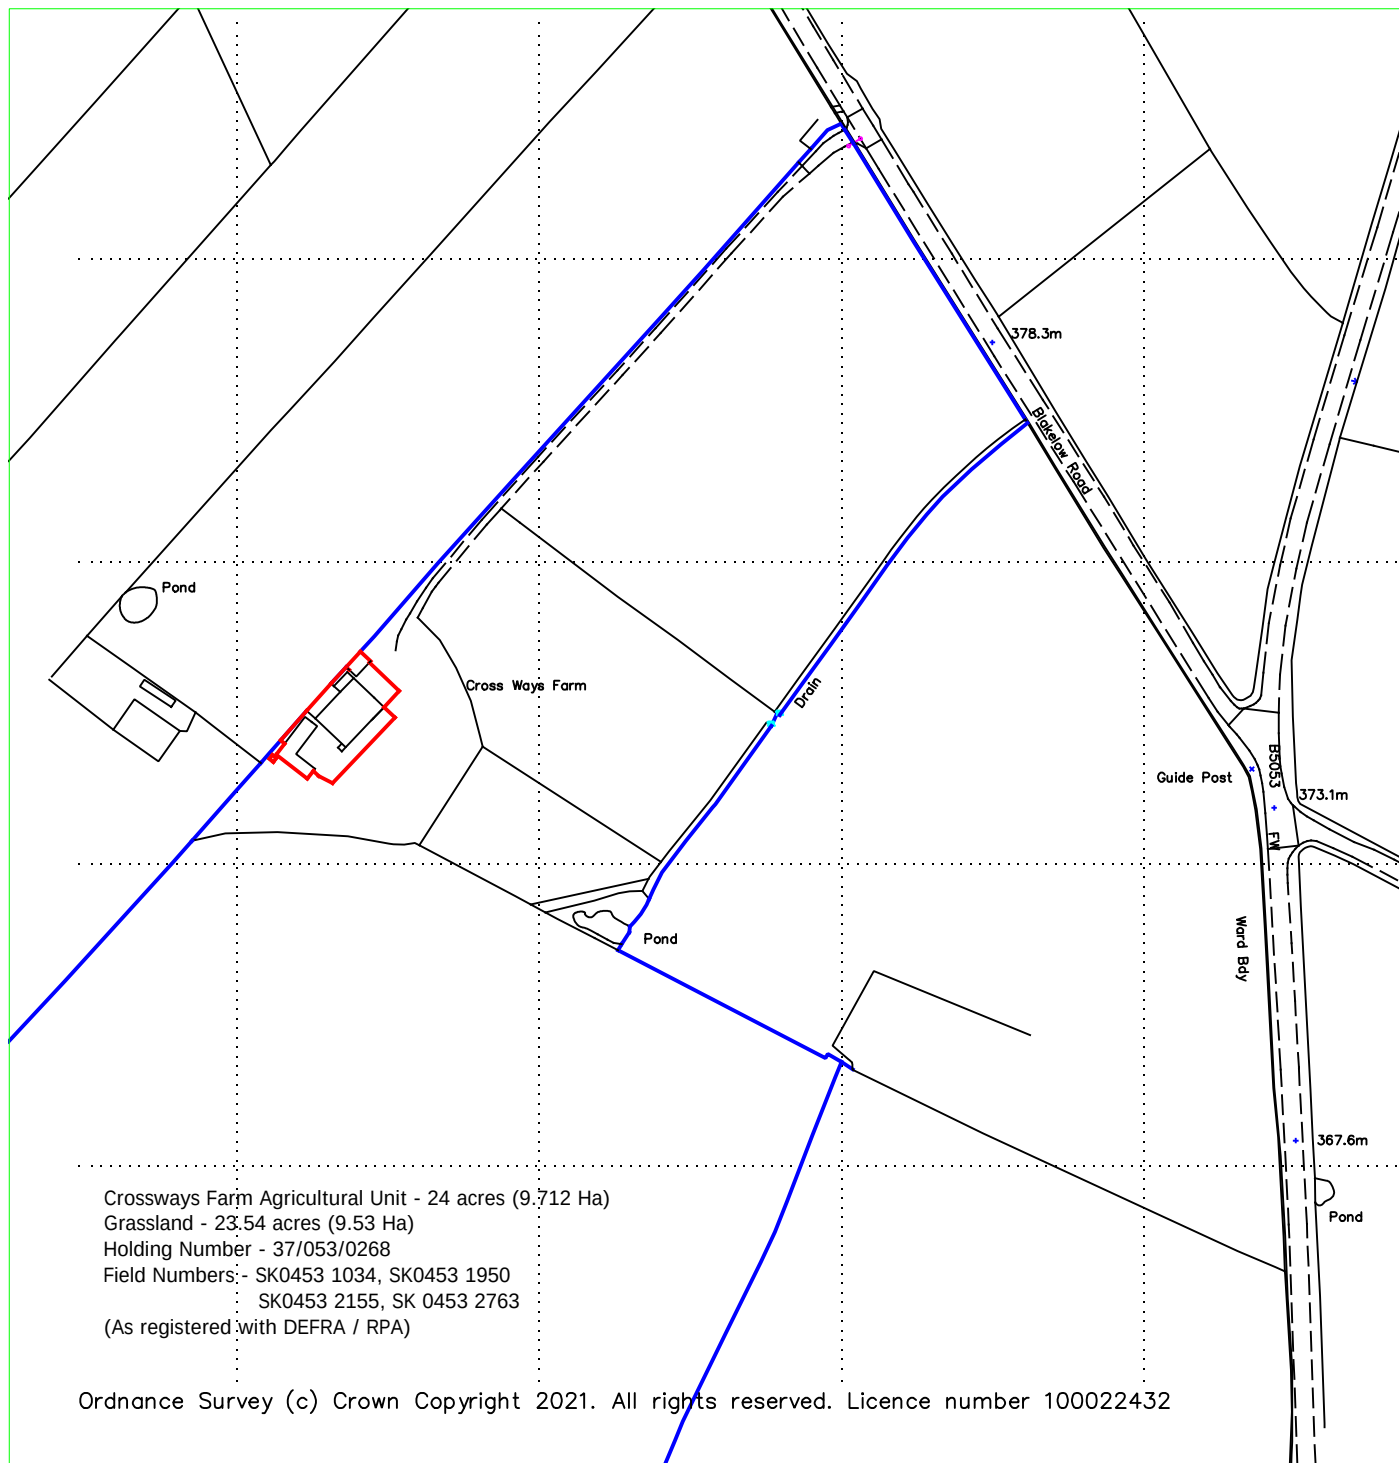


Reproduced from Ordnance Survey digital map data, 1:2500 scale, by permission of Ordnance Survey on behalf of The Controller of Her Majesty's Stationery Office.
 © Crown copyright. All rights reserved. Licence Number: 100005813

Bagshaws LLP Vine House, Ashbourne, Derbyshire. DE6 1AE Telephone: 01335 342201 opt:2 www.bagshaws.com	Applicant & Site: Mr M Flanders Crossways Farm, Blakelow Road, Onecote, ST13 7SF	
	Proposal: Change of Use of Existing Agricultural Buildings and Yard area to commercial use (B2)	
	Scales: 1:2500 @ A4	Detail: Location plan
	Date: 01 12 2021	Drawing No. 2021-001