2 MILLBANK
THE COMMON
DILHORNE
ST 10 2PA
DECEMBER 2021
BLOCK & LOCATION PLAN
SCALE 1:500; 1:1250 A4

A4

APPROX NORTH

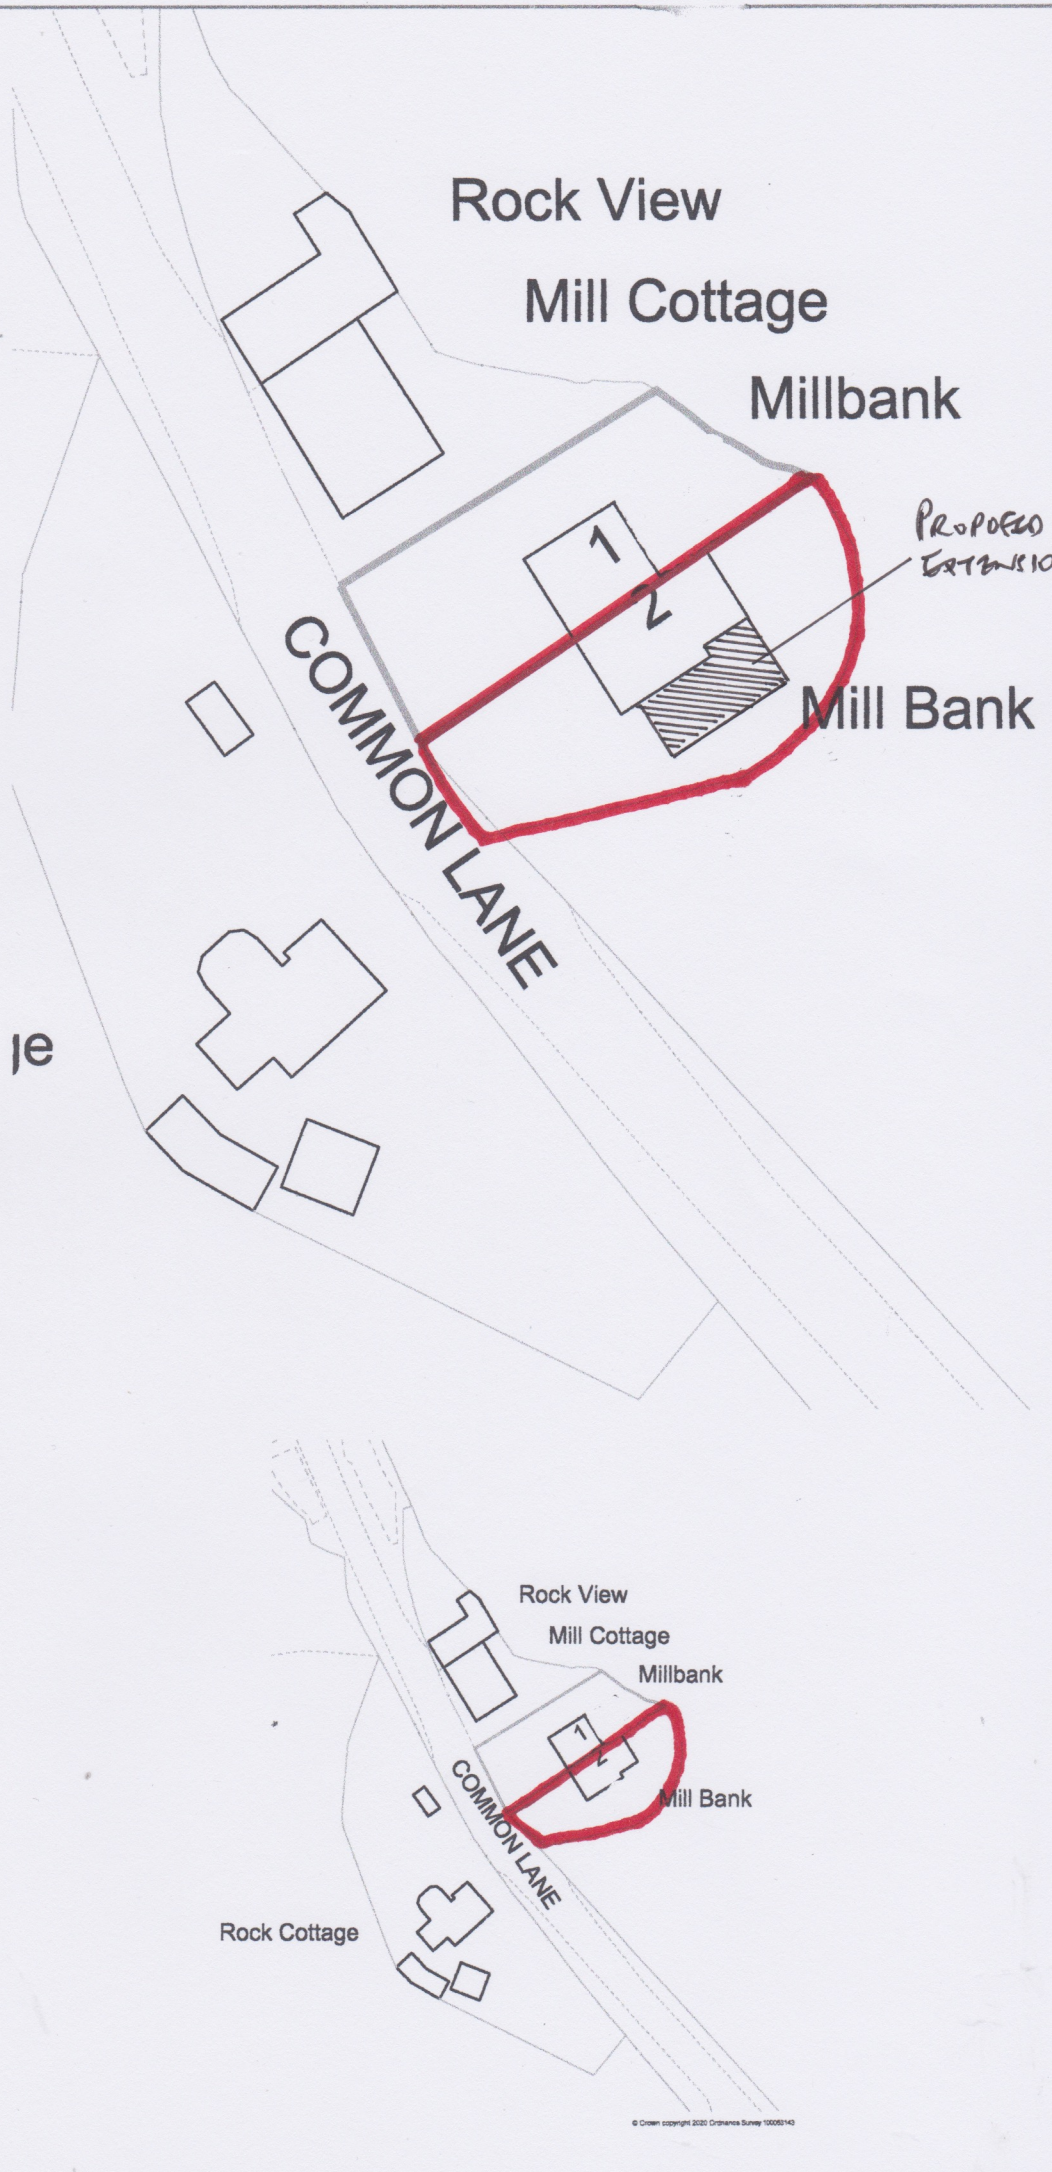

© Crown copyright 2020 Ordnance Survey 100059143