

GENERAL NOTES

The contractor is to check all setting out dimensions are in accordance with the project specific drawings as approved by the planning department prior to commencing construction works. Contact Epoch Architecture Ltd as required for clarification.

All building work is to conform with the 2010 Building Regulations and all subsequent revised documents and to the satisfaction of the building control officer.


Works to be completed in strict accordance with all project specific documents produced in accordance with the CDM Regulations 2015.

It remains the duty of the client and contractor to establish all legal boundaries on site.

This drawing and its contents remain the copyright of Epoch Architecture Ltd.

- KEY**
- | | | |
|--------------|---|--|
| F.C. | - | Floor - Cill Height |
| C.H. | - | Head Height |
| D.H. | - | Door Head Height |
| 2350 | - | Floor - Ceiling Height |
| (E)F.W.I.C.# | - | Existing Foul Water Inspection Chamber |
| (E)S.W.I.C.# | - | Existing Surface Water Inspection Chamber |
| (E)C.W.I.C.# | - | Existing Combined Water Inspection Chamber |
| (E)F.W.M.H.# | - | Existing Foul Water Manhole |
| (E)S.W.M.H.# | - | Existing Surface Water Manhole |
| (E)C.W.M.H.# | - | Existing Combined Water Manhole |
| (P) | - | Denotes Proposed |
| RWP | - | Rainwater Pipe |
| SVP | - | Soil Vent Pipe |
| S.S. | - | Sub-Stack |
| G. | - | Gully |
| B.I.G. | - | Back Inlet Gully |
| M.J. | - | Movement Joint |

APPLICATION SITE EDGED RED THUS

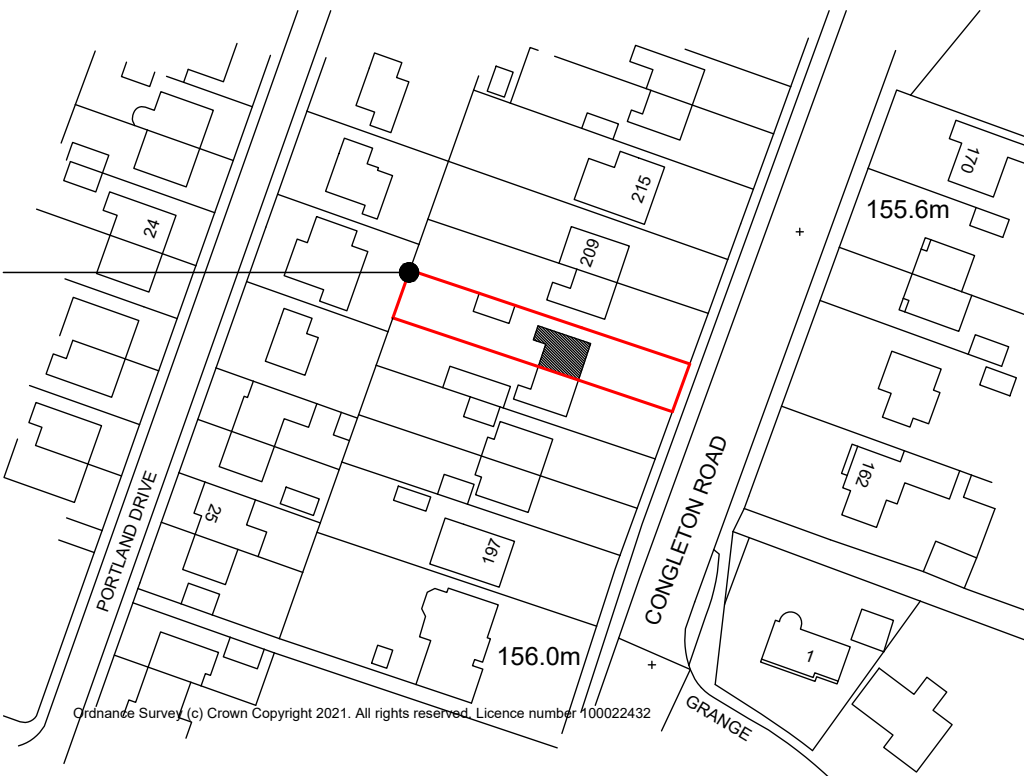

Location Plan

Revision	Description	Date
Client	Mr & Mrs Guy	
Project	205 Congleton Road Biddulph Extension & Alterations	
Drawing Title	Location Plan	
Drawing Ref.	P270 - 205	
Date	07/12/21	Scale 1:1250
Status	Feasibility	Bldg. Regs
Status	Planning	Tender
Status		Construction



Epoch Architecture Ltd
12 Robin Hill,
Biddulph Moor, Staffordshire, ST8 7NN
T: 01782 929536
M: 07705 350128
E: jonathan@epocharchitecture.co.uk
W: www.epocharchitecture.co.uk

