


SIDE ELEVATION 1:50


REAR ELEVATION 1:50

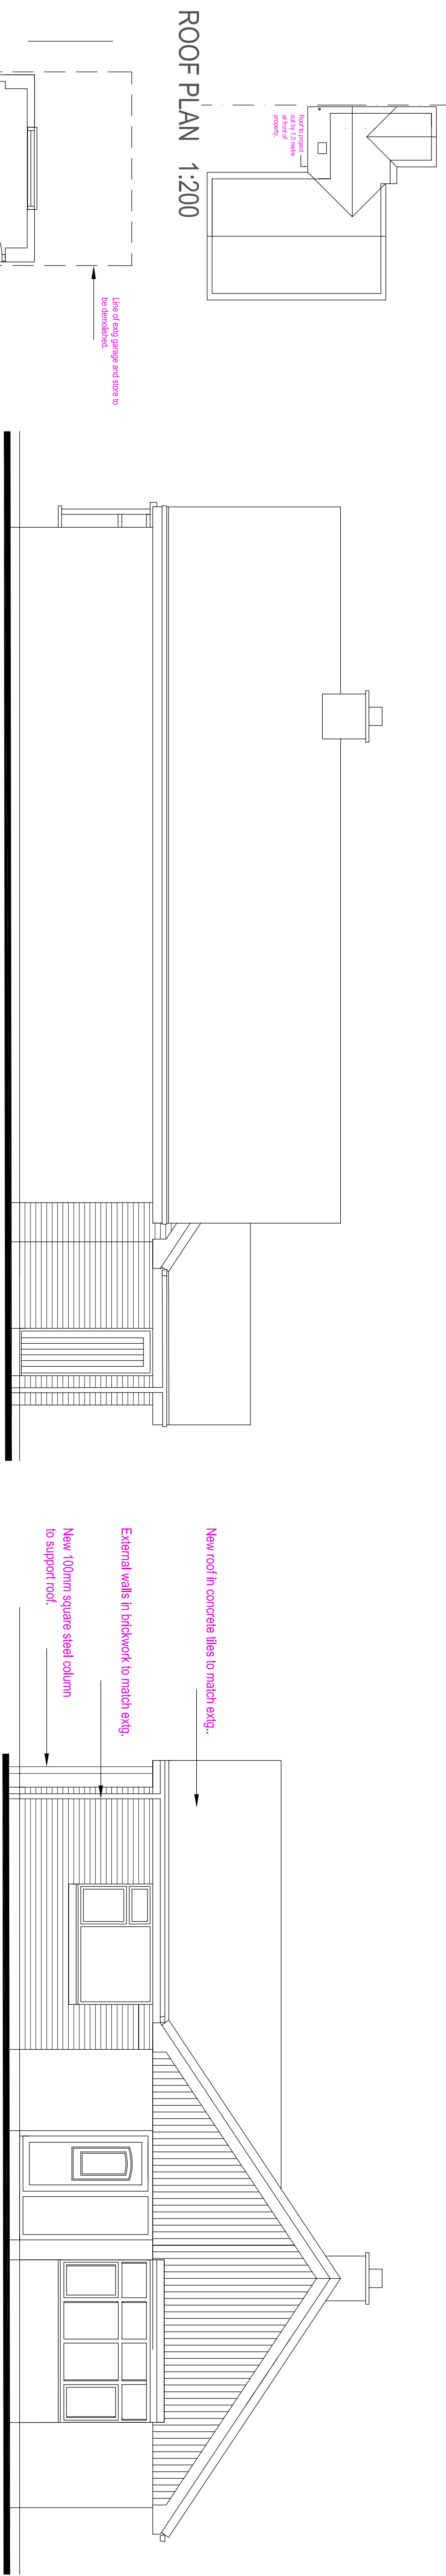


SIDE ELEVATION 1:50

FRONT ELEVATION 1:50


ROOF PLAN 1:200

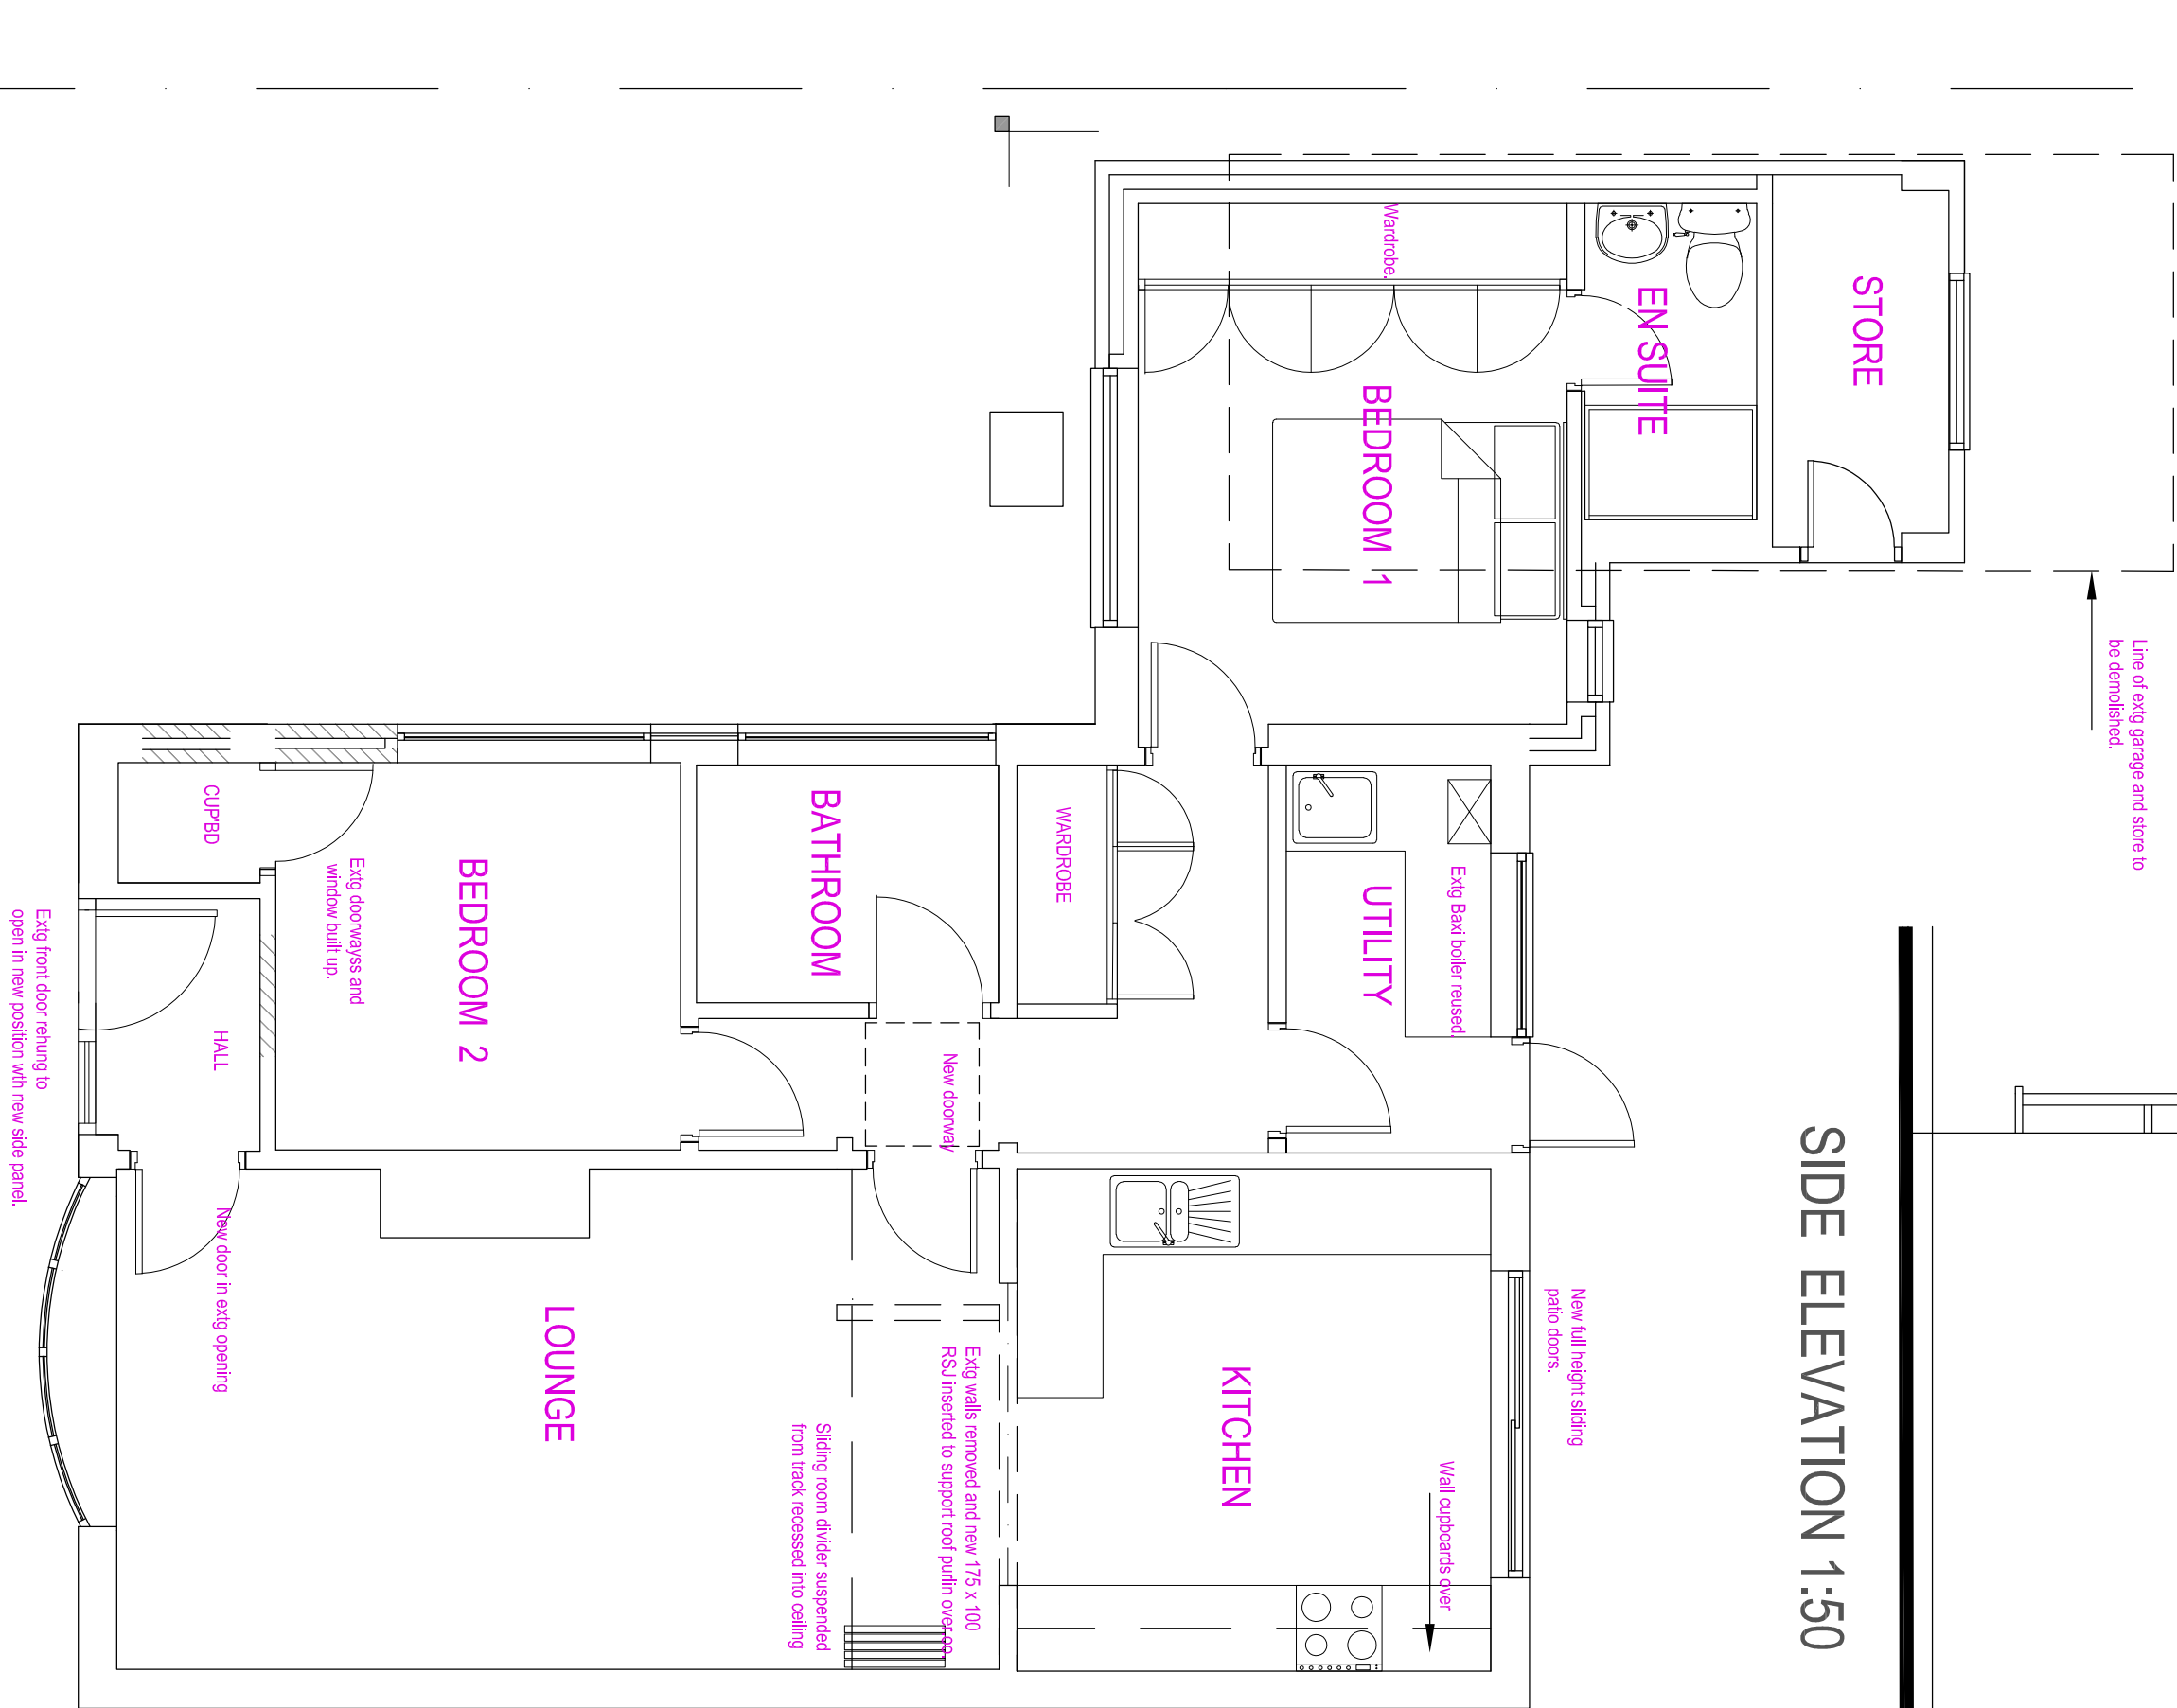


GROUND FLOOR PLAN 1:50

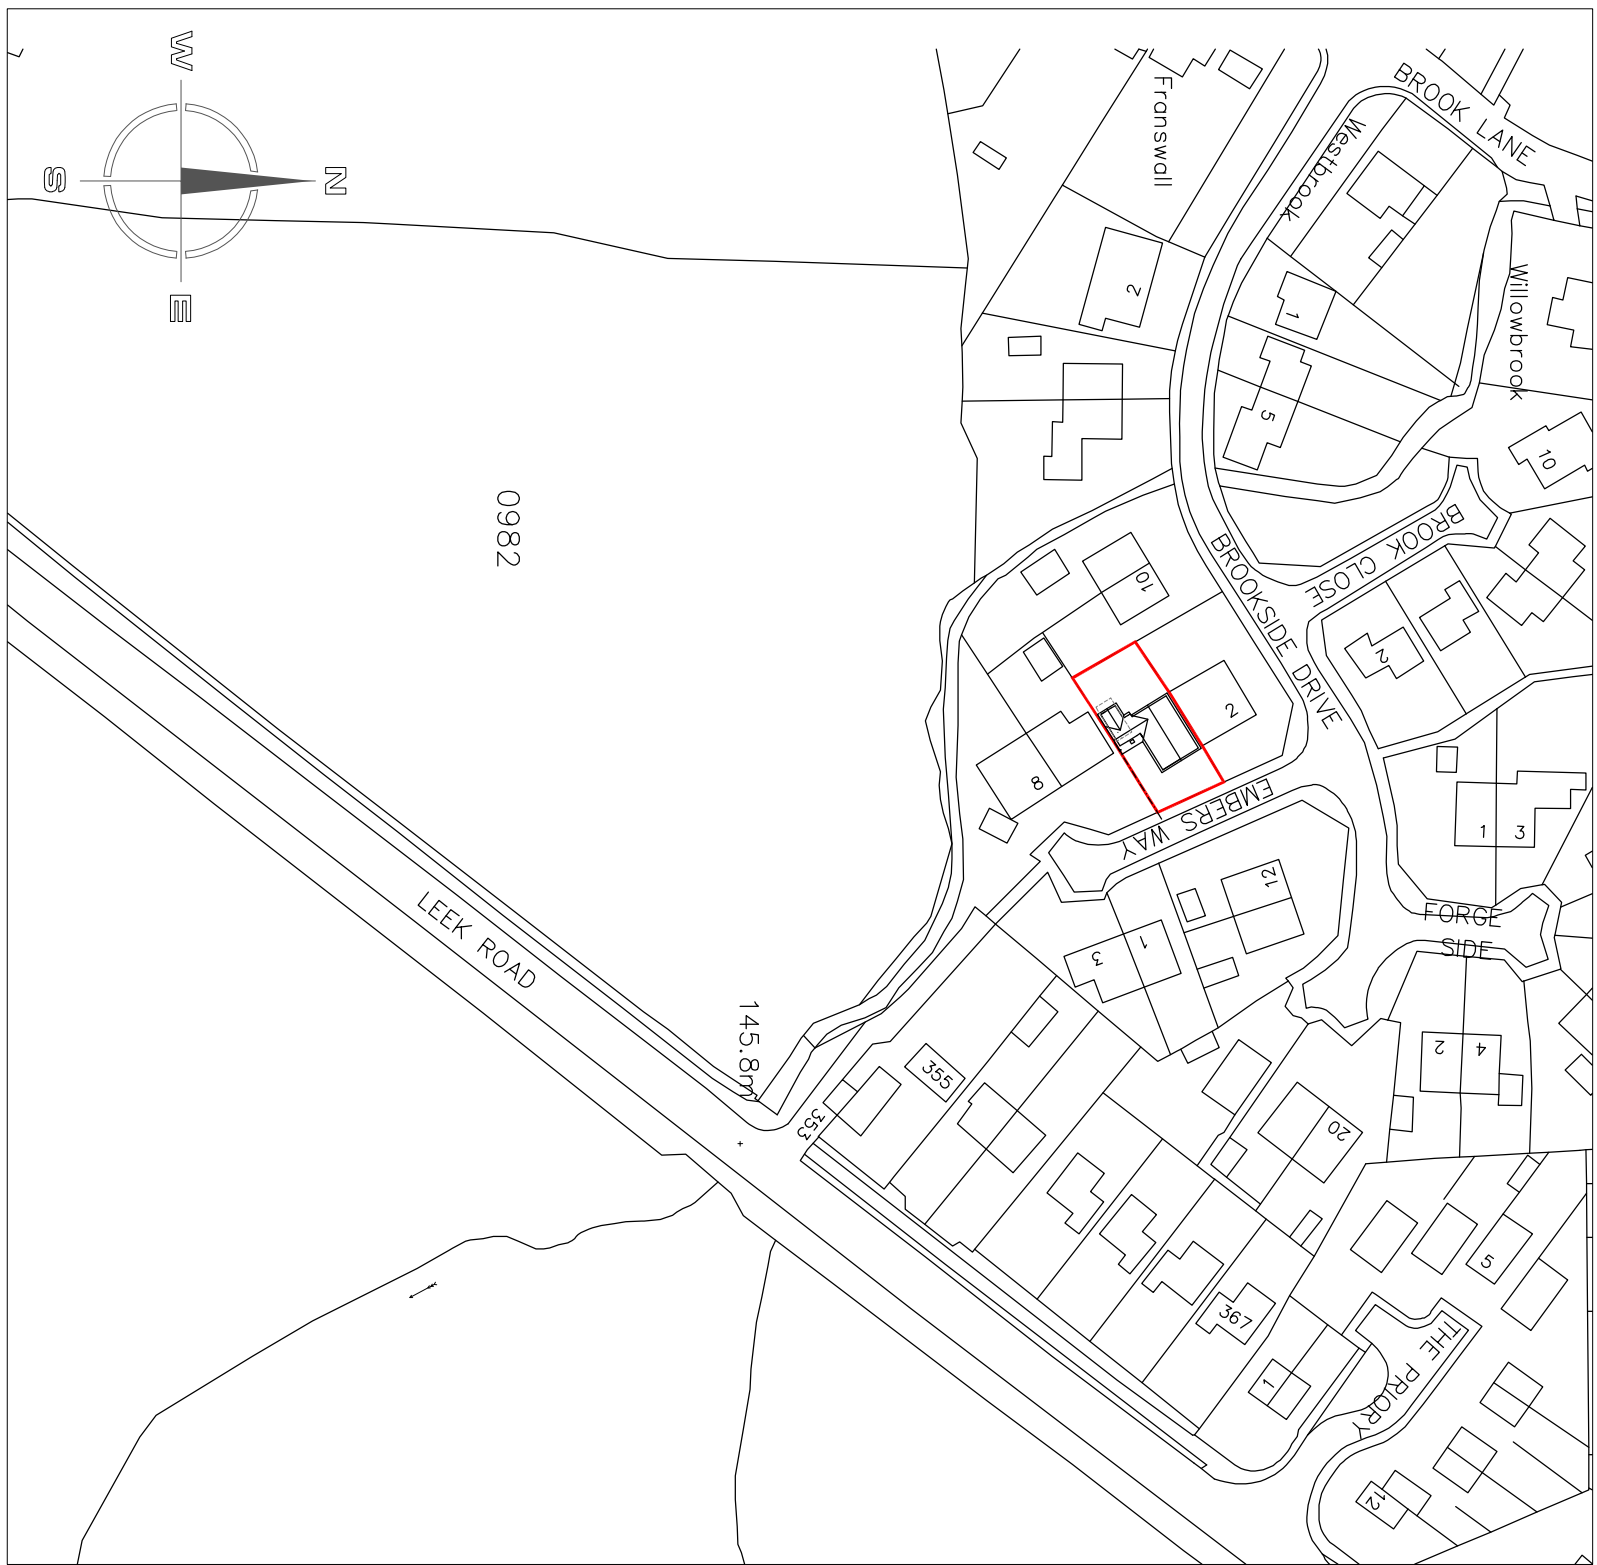

SITE LOCATION PLAN 1:1250

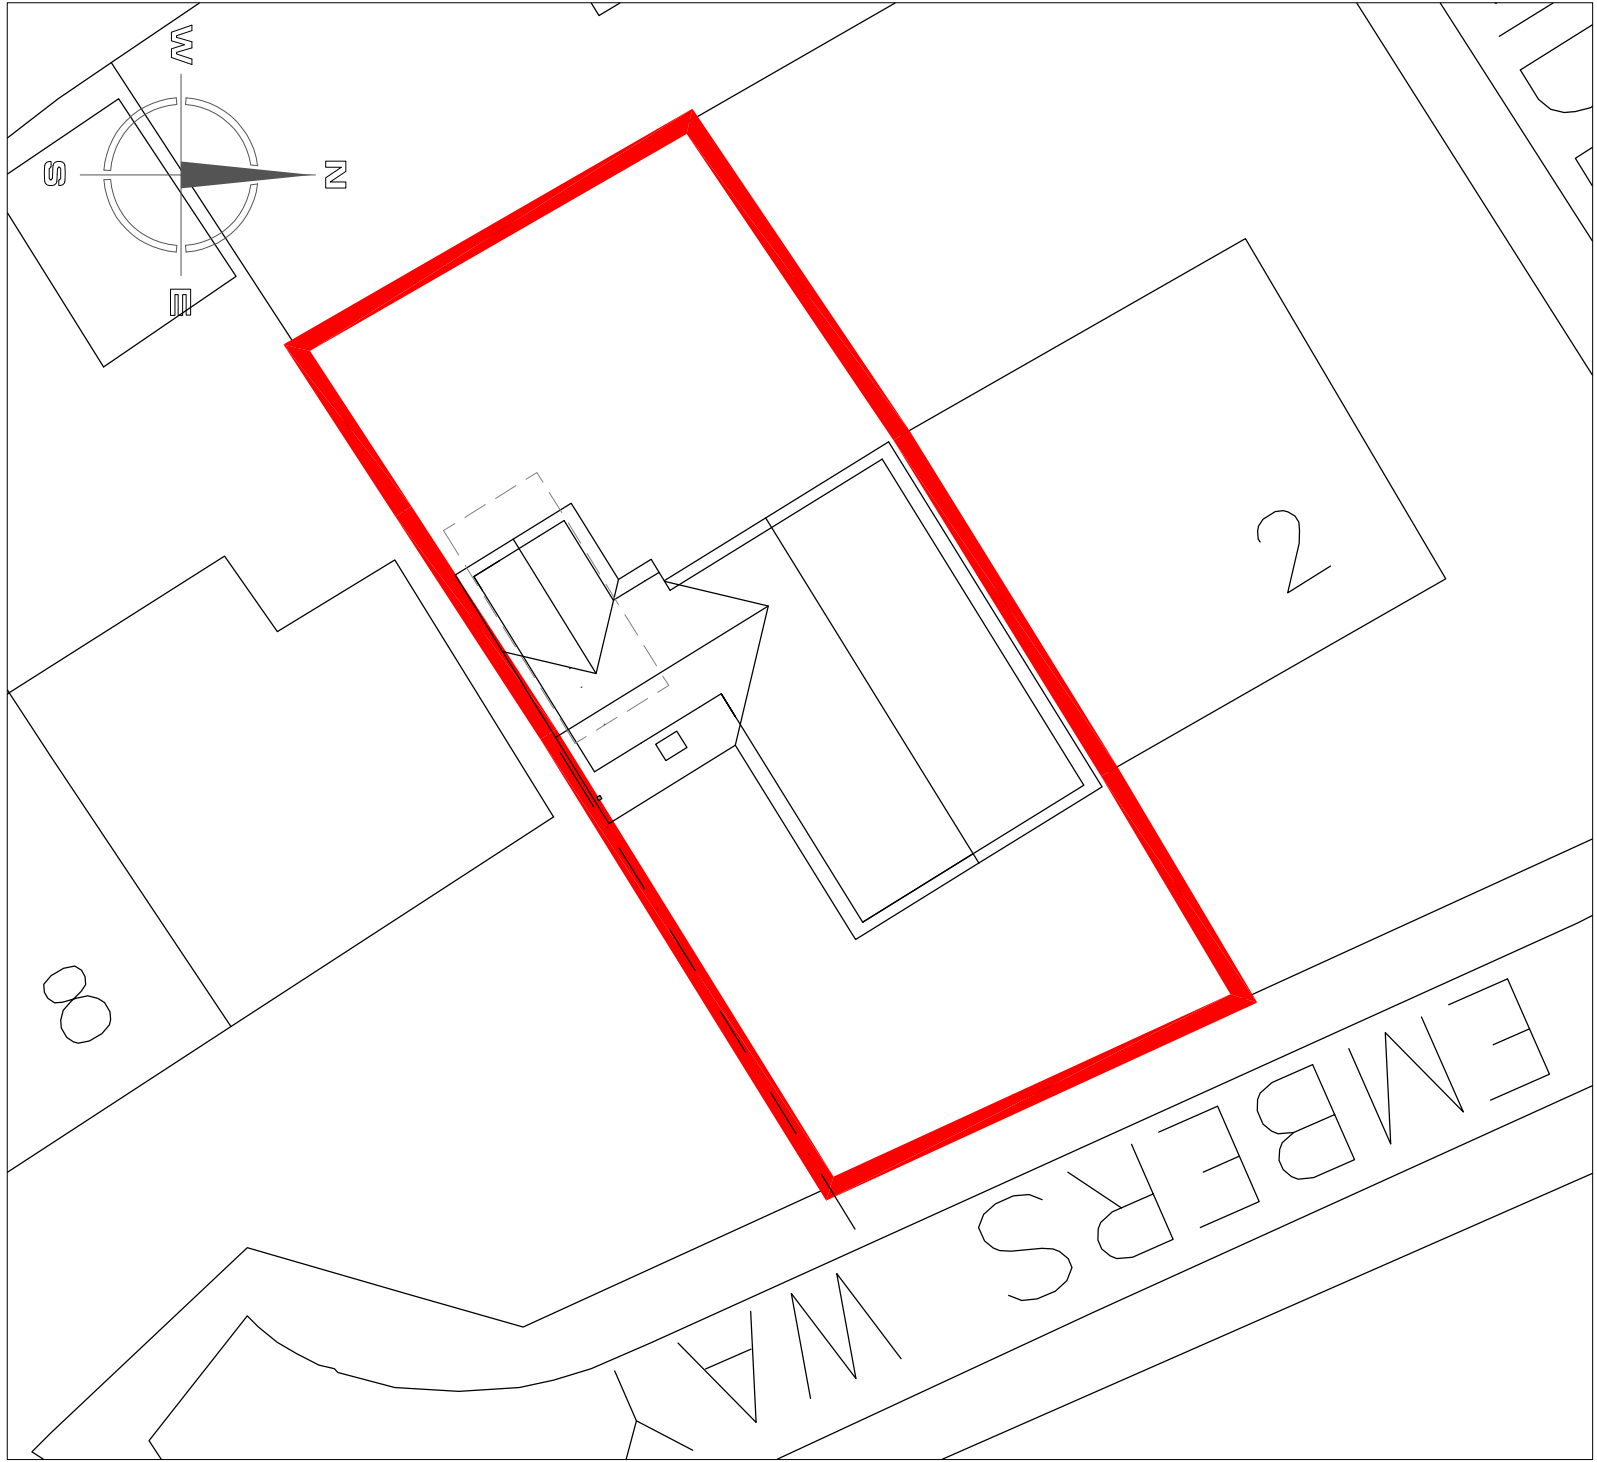

SITE LAYOUT PLAN 1:200

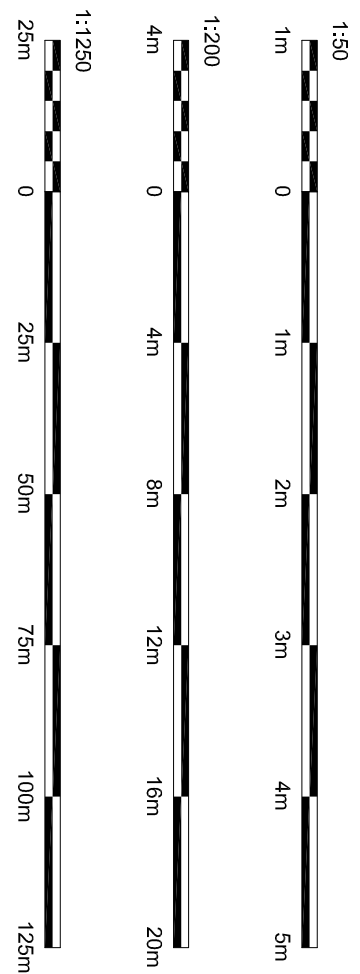

**Hewitt&Carr** Architects

A: Design&Arch House 1 17-19 Leek Road | Cheddale | ST10 1JE  
T: 01832 254889  
E: enquiries@hccarchitects.co.uk  
W: www.hccarchitects.co.uk

Client  
Mrs B Brown

Project  
Proposed works to No 4 Embers Way  
Endon ST9 9HE

Title  
Plans and Elevations as Proposed

Drawn  
JES  
Date  
30.12.21  
Scheme  
AS NOTED  
Scale  
AS NOTED

Project No  
01133 AL(0)02

Rev