


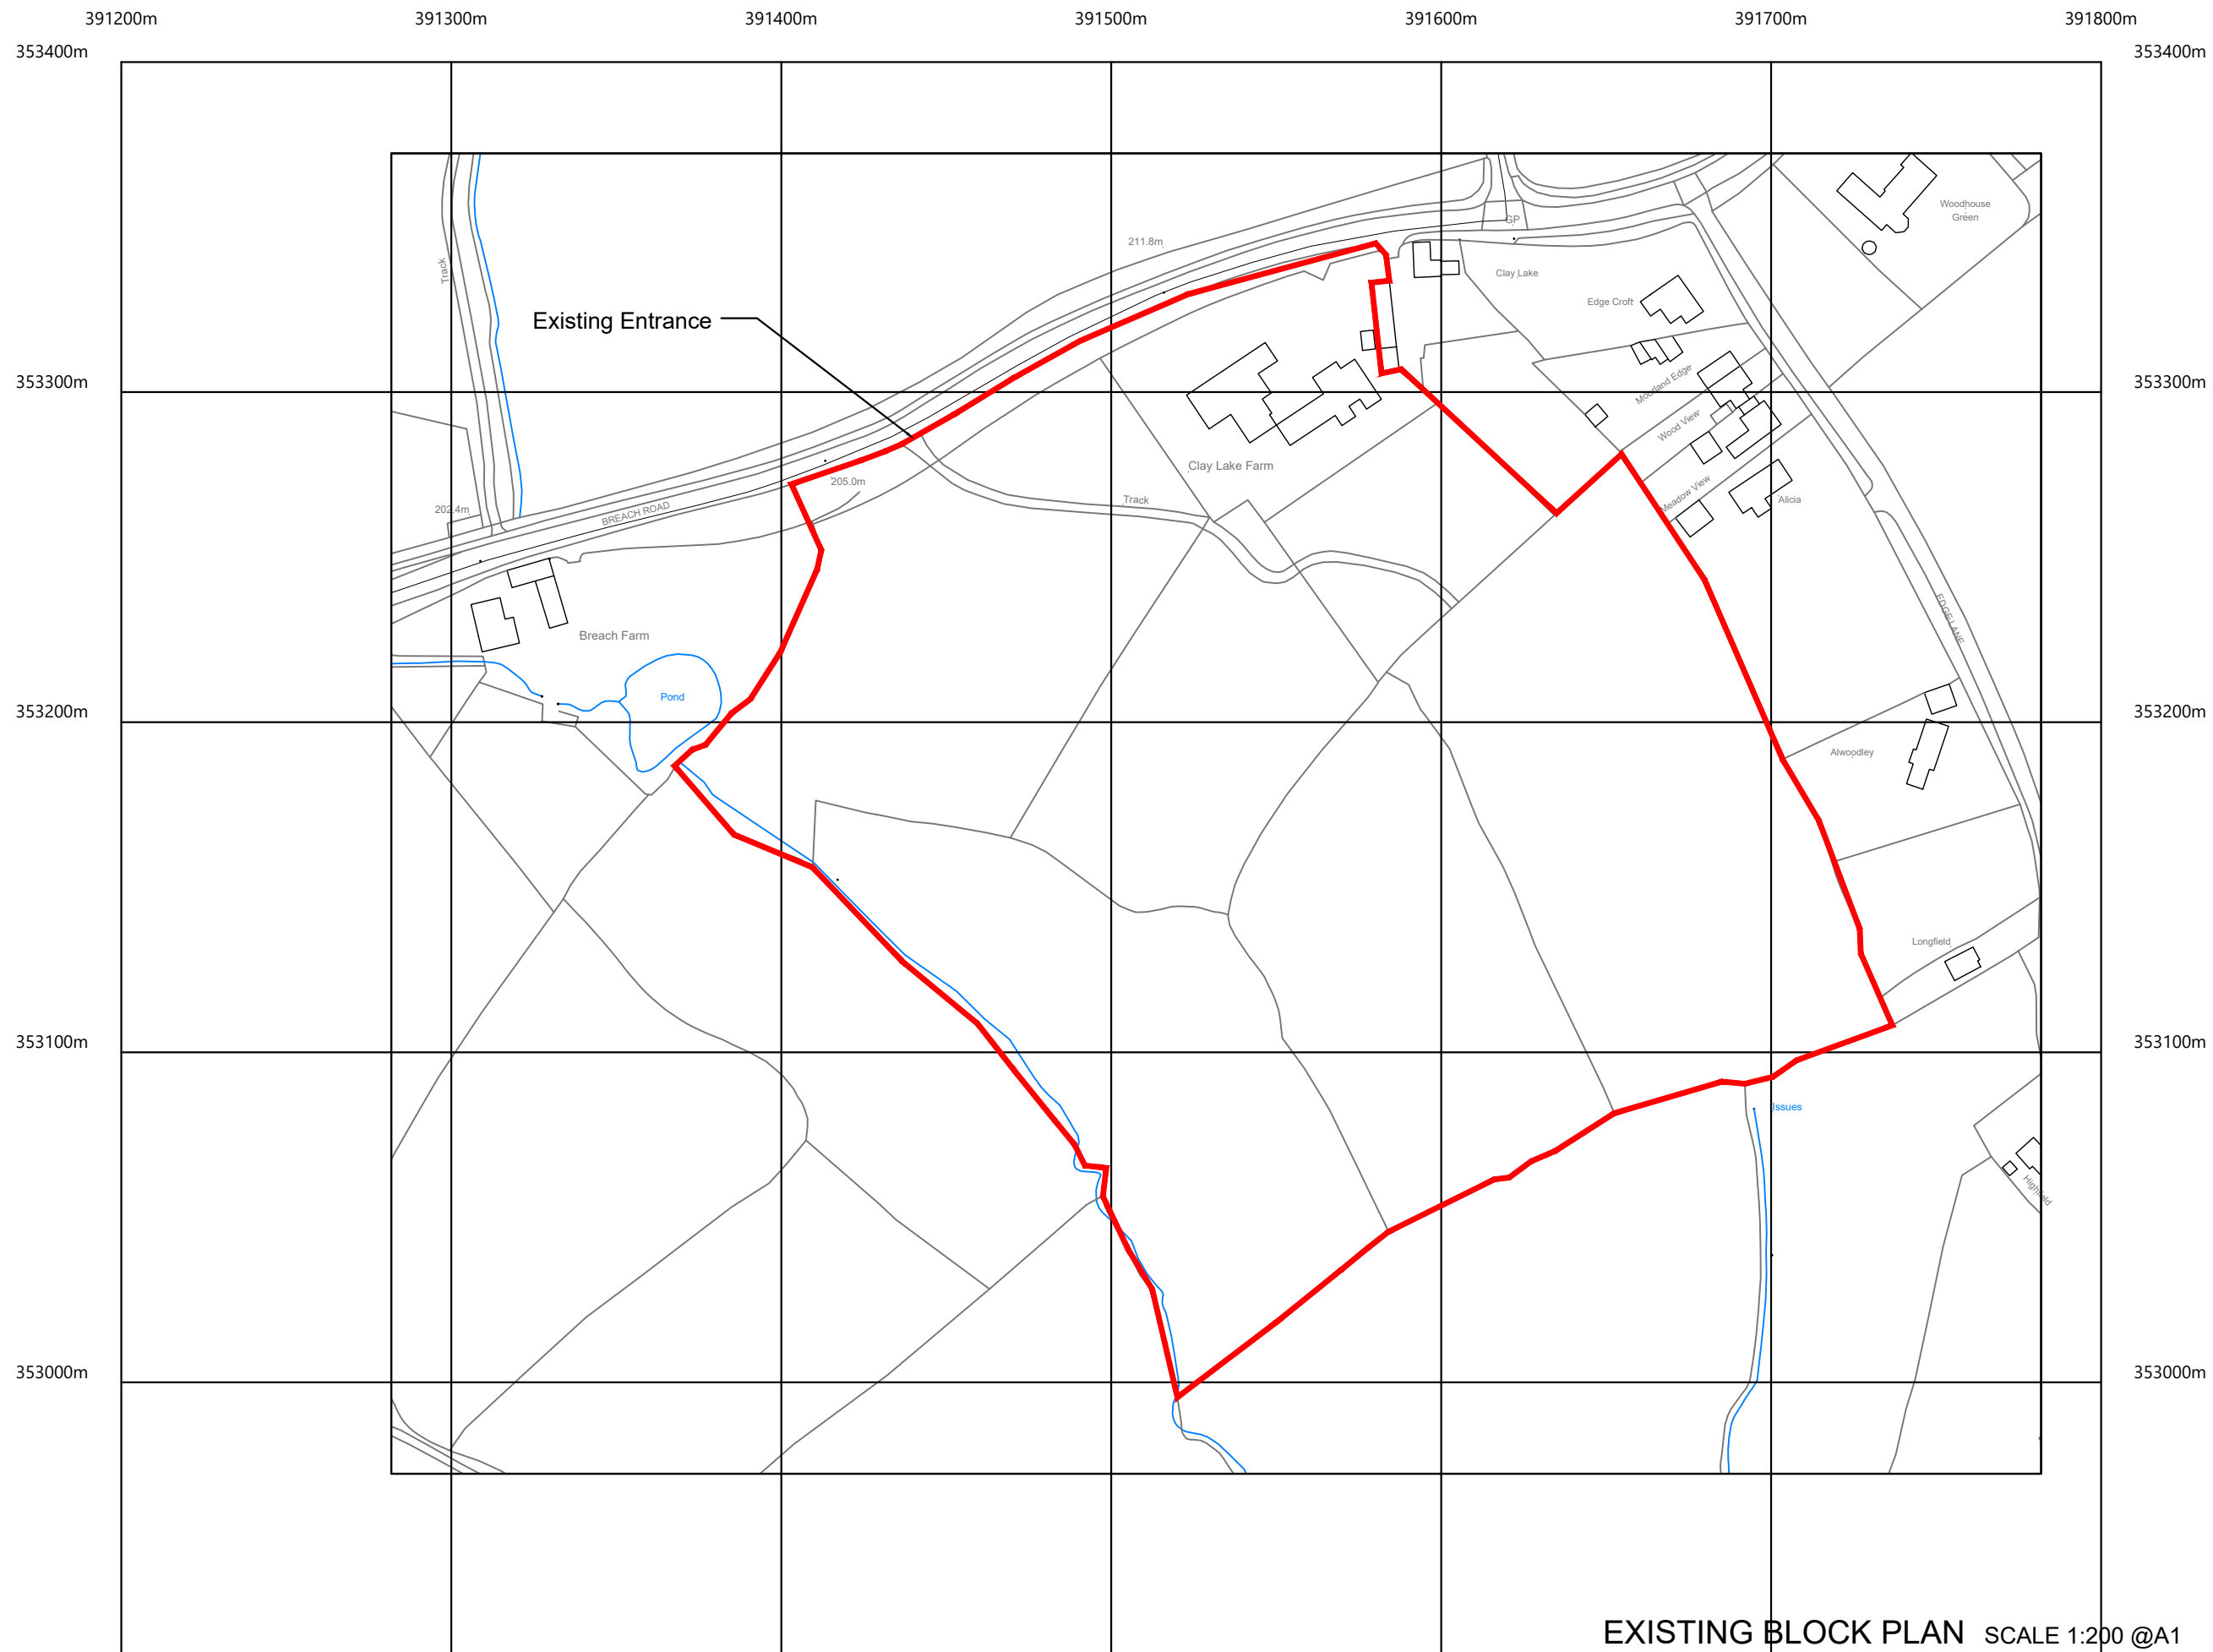

Client	
Mr and Mrs N Mountford	
Project	
Proposed Garages	
Clay Lake Farmhouse	
Breach Road	
Brown Edge, Staffordshire	
Title	
Existing Block Plan	
Date	Nov 2021
Scale	As Noted @ A1
Status	Sketch Proposals
Dwg No.	NM-AG-01
Rev	.
A1 Drawing Sheet	
This drawing is Copyright. It is sent to you in confidence. It must not be copied or disclosed to third parties without our written permission. It remains our property and must be returned on request.	