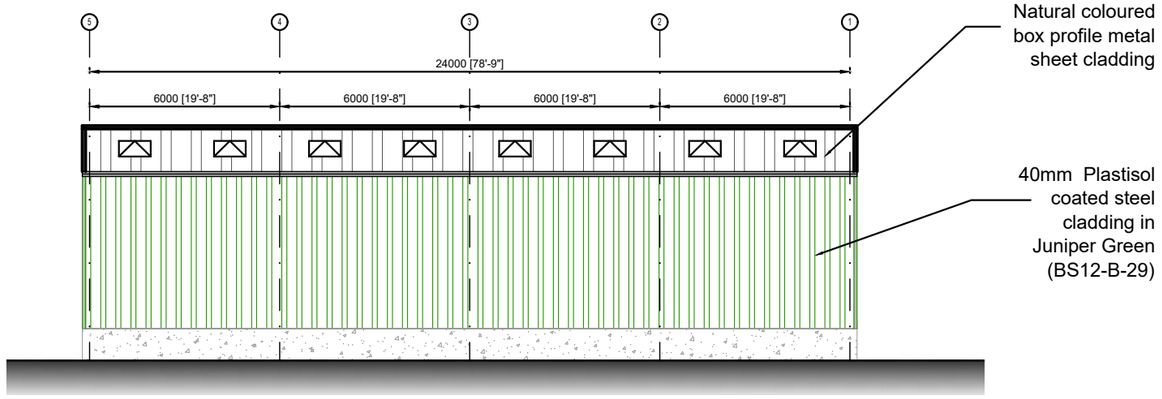

REAR ELEVATION SCALE 1:100

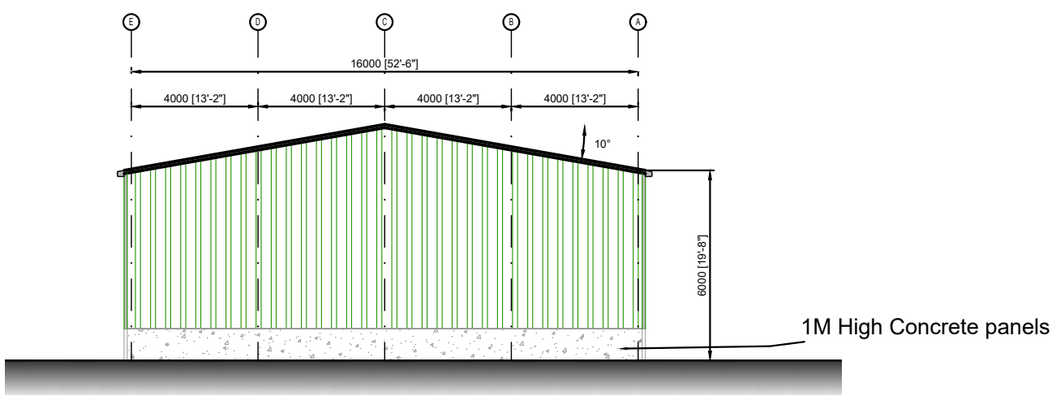

SIDE ELEVATION SCALE 1:100

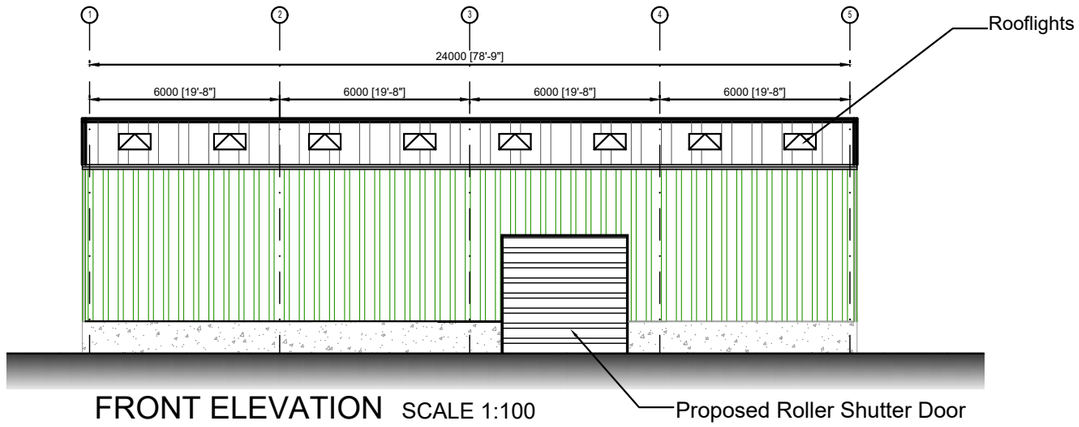

FRONT ELEVATION SCALE 1:100

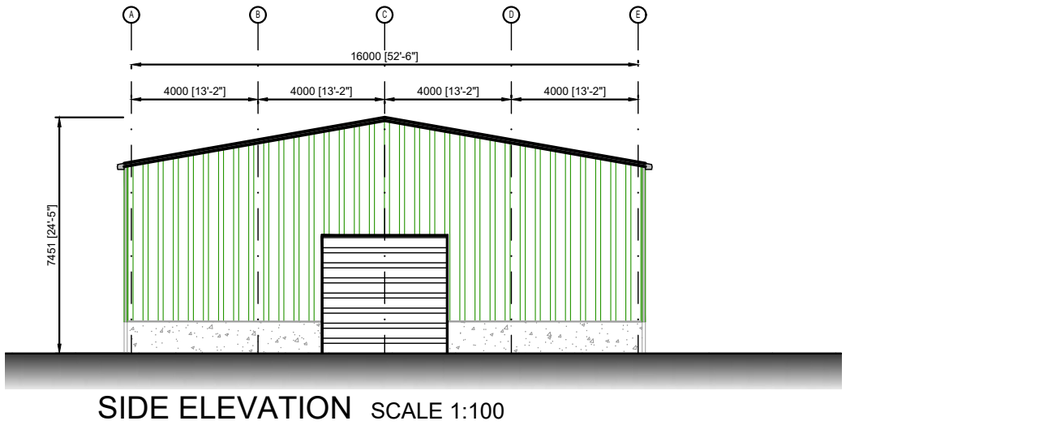

SIDE ELEVATION SCALE 1:100

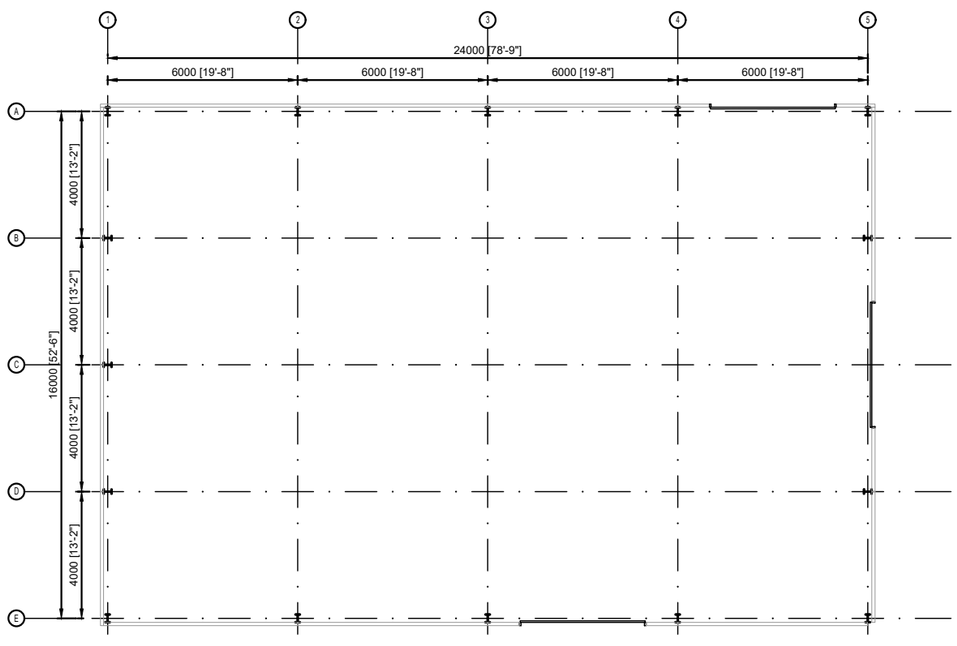

FLOOR PLAN SCALE 1:100

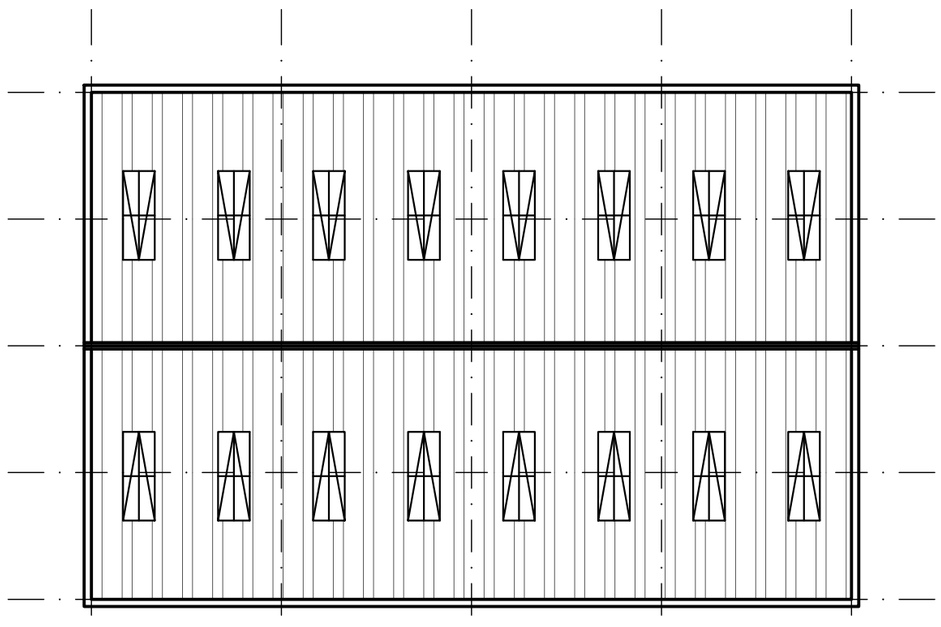

ROOF PLAN SCALE 1:100

Client
Mr and Mrs N Mountford

Project
Proposed Storage Building
Clay Lake Farmhouse
Breach Road
Brown Edge, Staffordshire

Title
Scheme Proposals

Date: Nov 2021
Scale: 1:100 @ A1

Status
Planning

Drg No.: NM-AG-02
Rev: .

A1 Drawing Sheet

This drawing is Copyright. It is sent to you in confidence. It must not be copied or disclosed to third parties without our written permission. It remains our property and must be returned on request.