
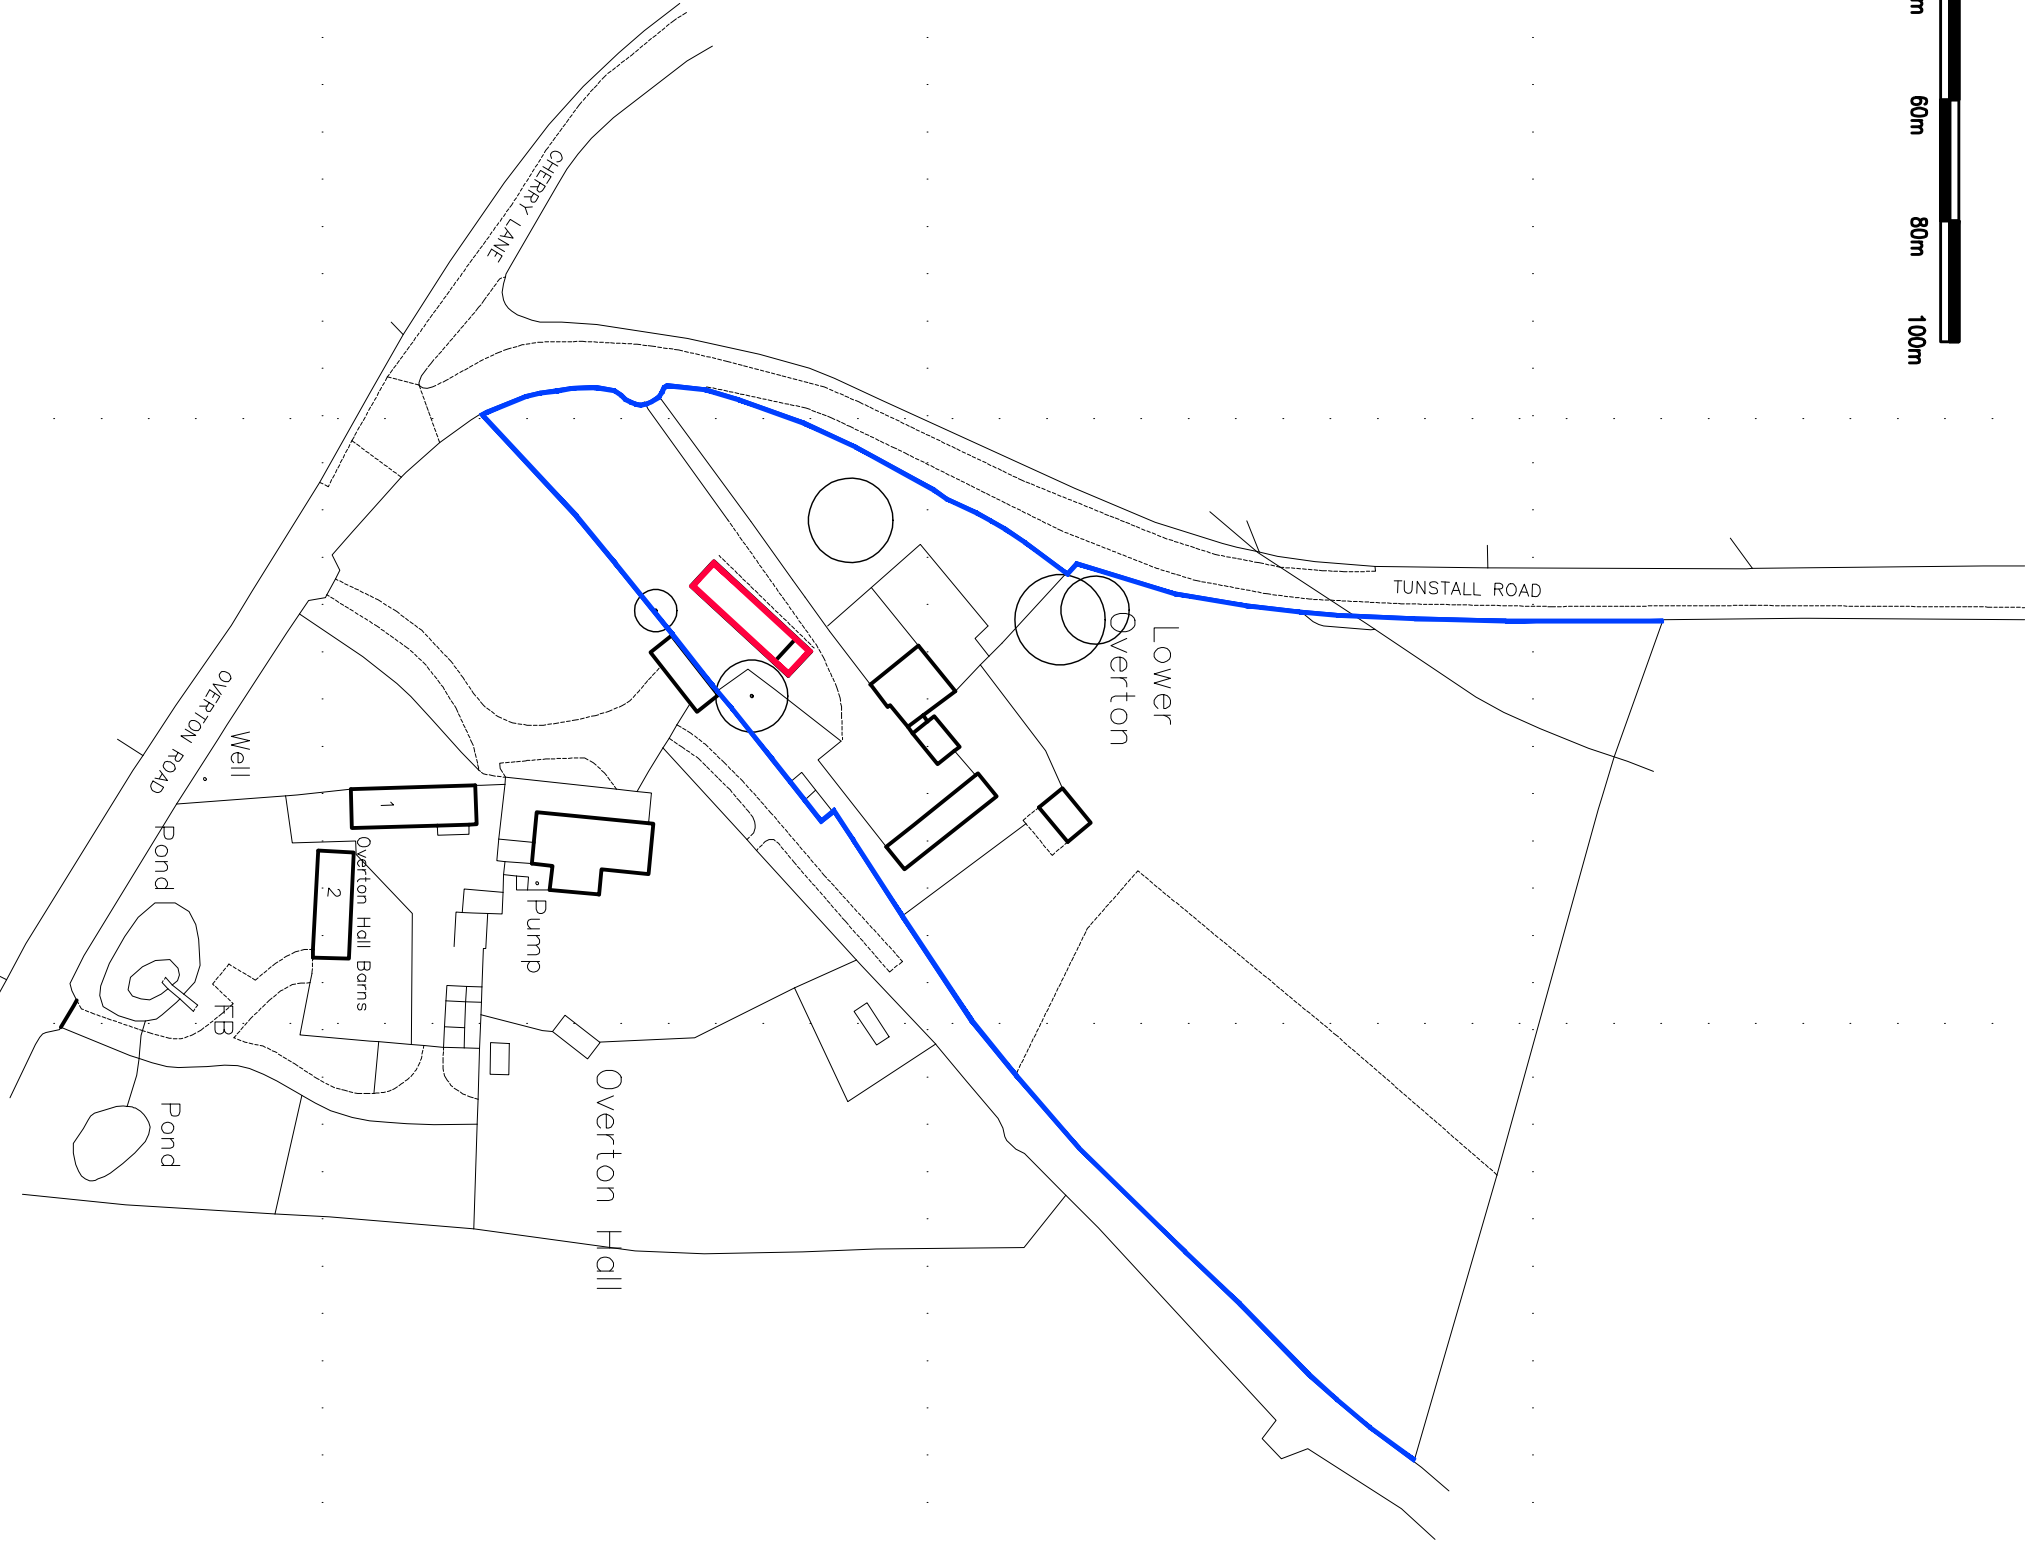


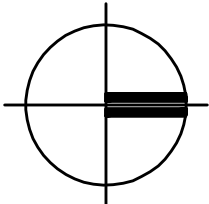

THIS DRAWING AND THE BUILDING WORKS DEPICTED ARE
COPYRIGHT OF THE ARCHITECTS AND MAY NOT BE
REPRODUCED EXCEPT BY WRITTEN PERMISSION. ALL
DIMENSIONS MUST BE CHECKED ON SITE.

REVISIONS

LETTER	REVISION	DATE	BY
--------	----------	------	----

BOWER EDLESTON
ARCHITECTS
SWEETBRIAR HALL, NANTWICH, CHESHIRE CW5 5R1
TELEPHONE: 01270 624129 FACSIMILE: 01270 6276
EMAIL: A.D.M.I.N @ BOWER - EDLESTON . C O . U K
WEBSITE: W W W . BOWER - EDLESTON . C O . U K

PROJECT
LOWER OVERTON FARM, CONGLETON
TITLE
LOCATION PLAN

SCALE 1:1250 @ A3 **DRAWN BY** MLT
DATE JUNE 2017 **STAGE**
DWG No 6808 07 **REVISION**