

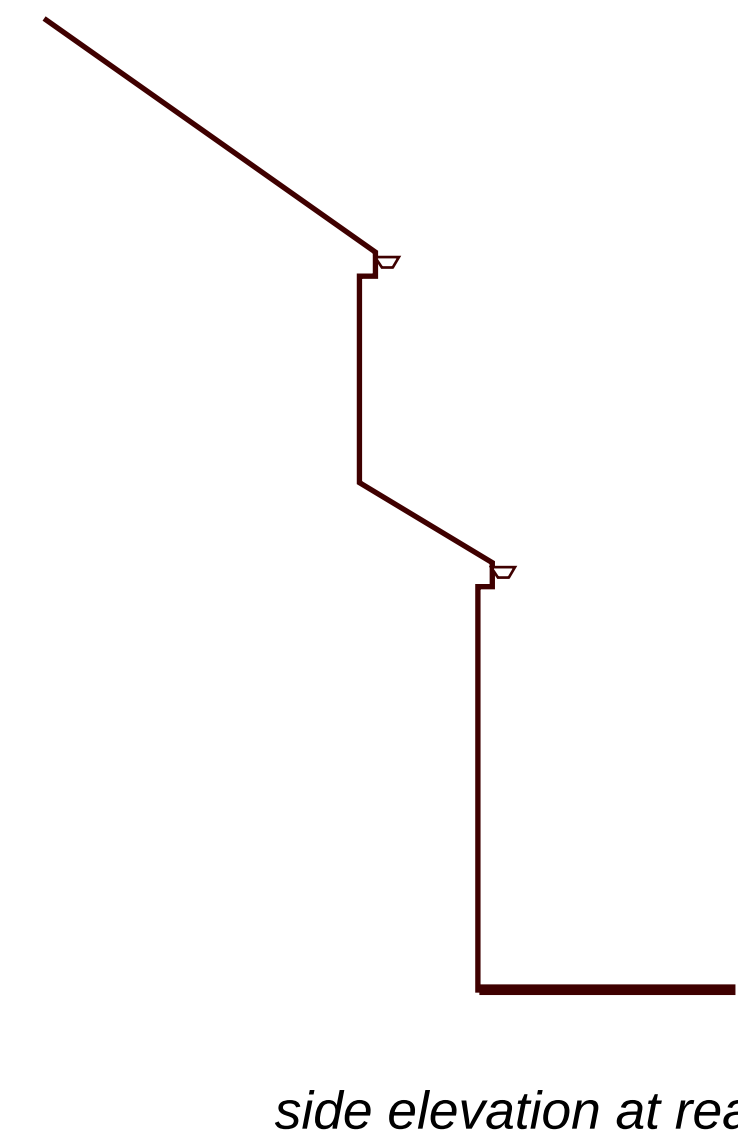


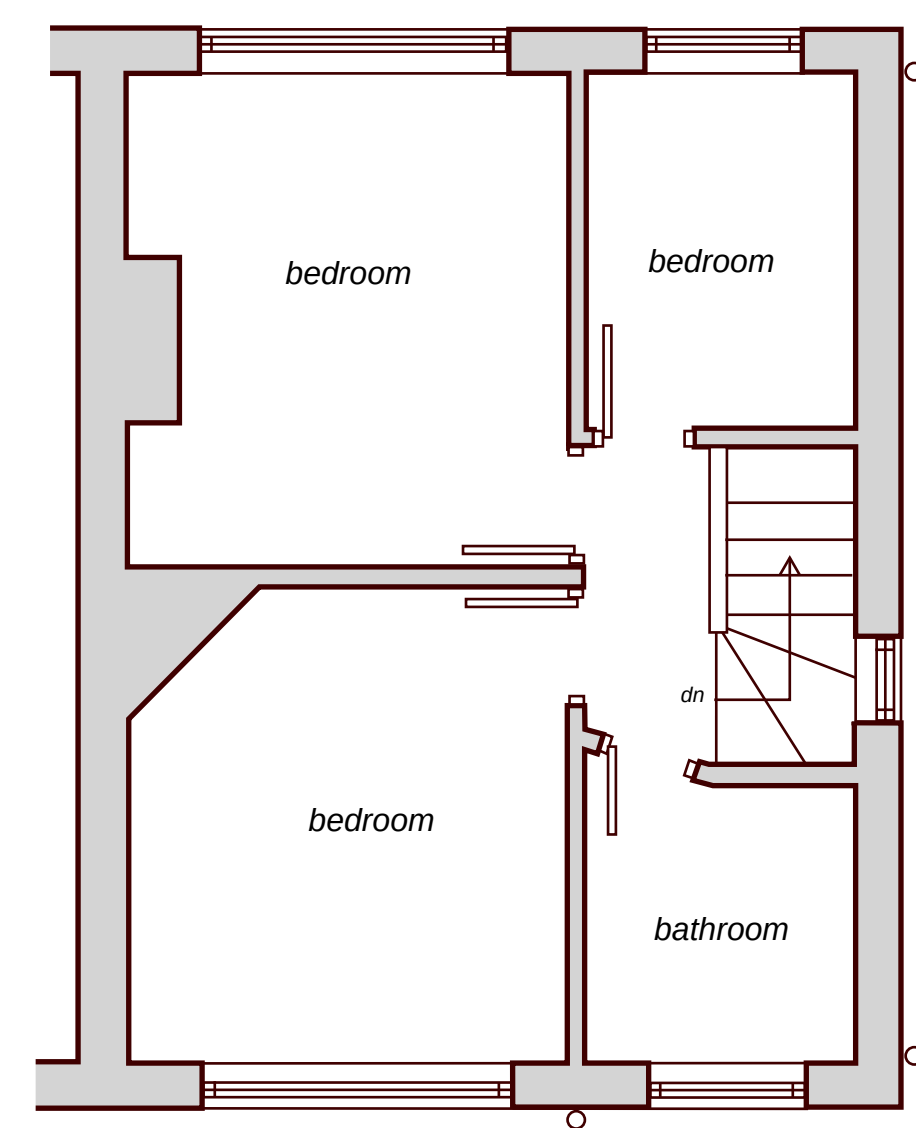

Proposed Two Storey Side and Single Storey Rear Extension
at 3, New Close Avenue, Forsbrook Staffs. ST11 9DN

Scale 1-50 (A1) - existing layout Dwg ref NC1a November 2021

Geoff Rouane C.Build.E, MCABE, MRICS.
Chartered Building Surveyor
Tel 07946517767
Email: geoffrouane@btinternet.com

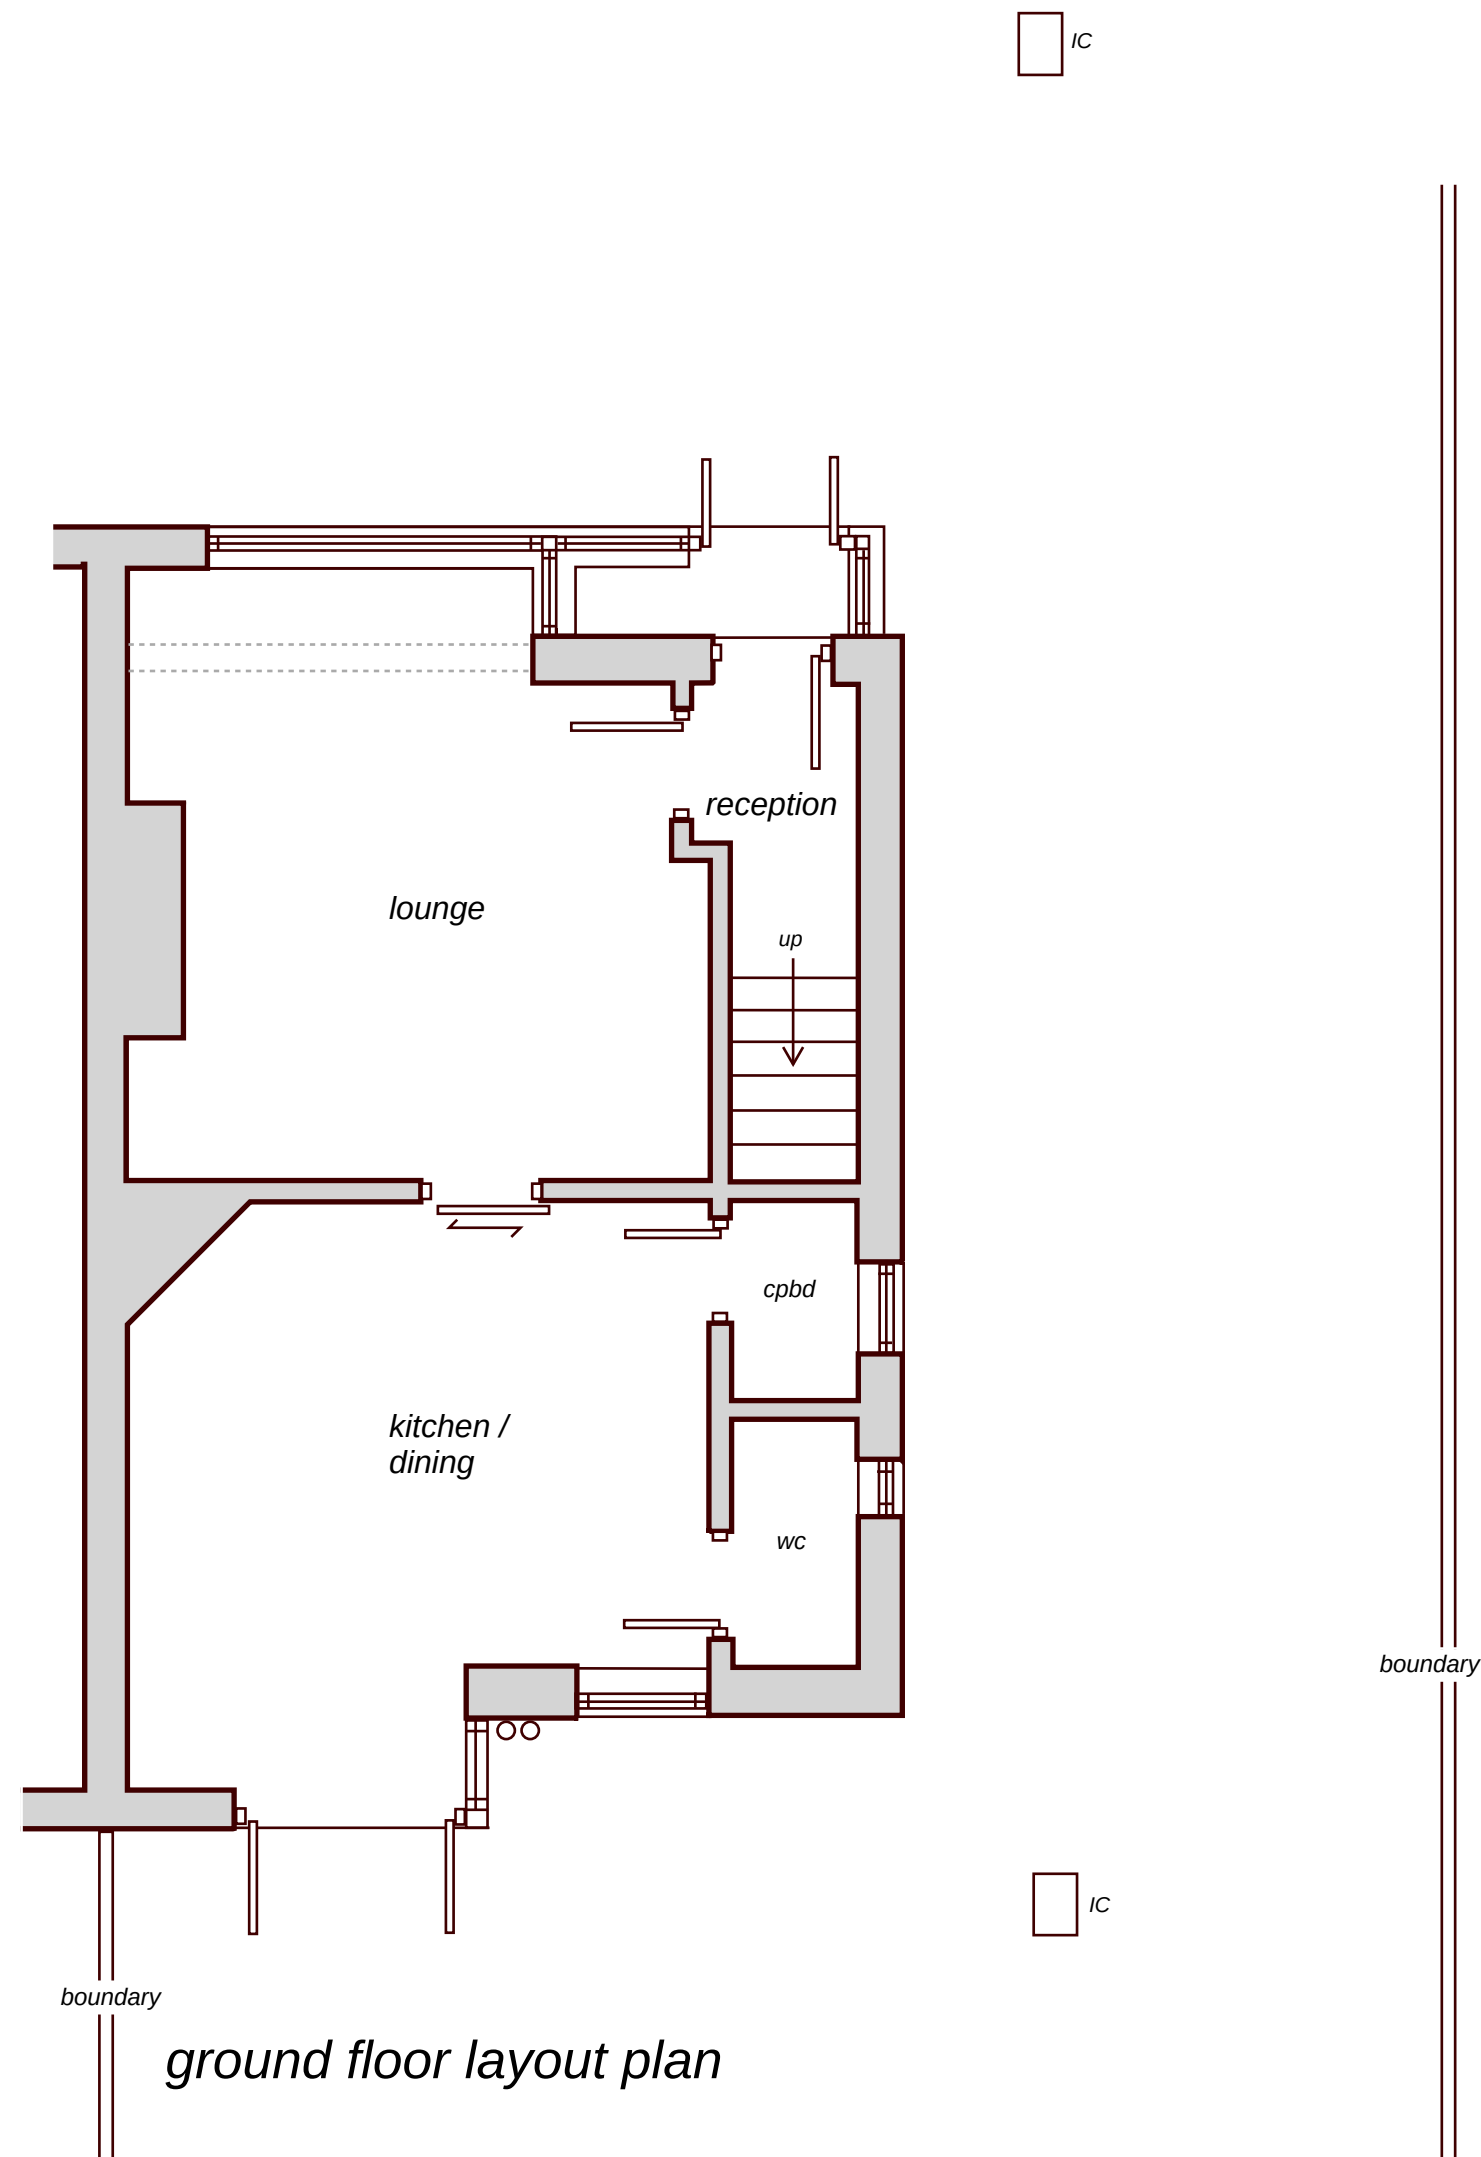